



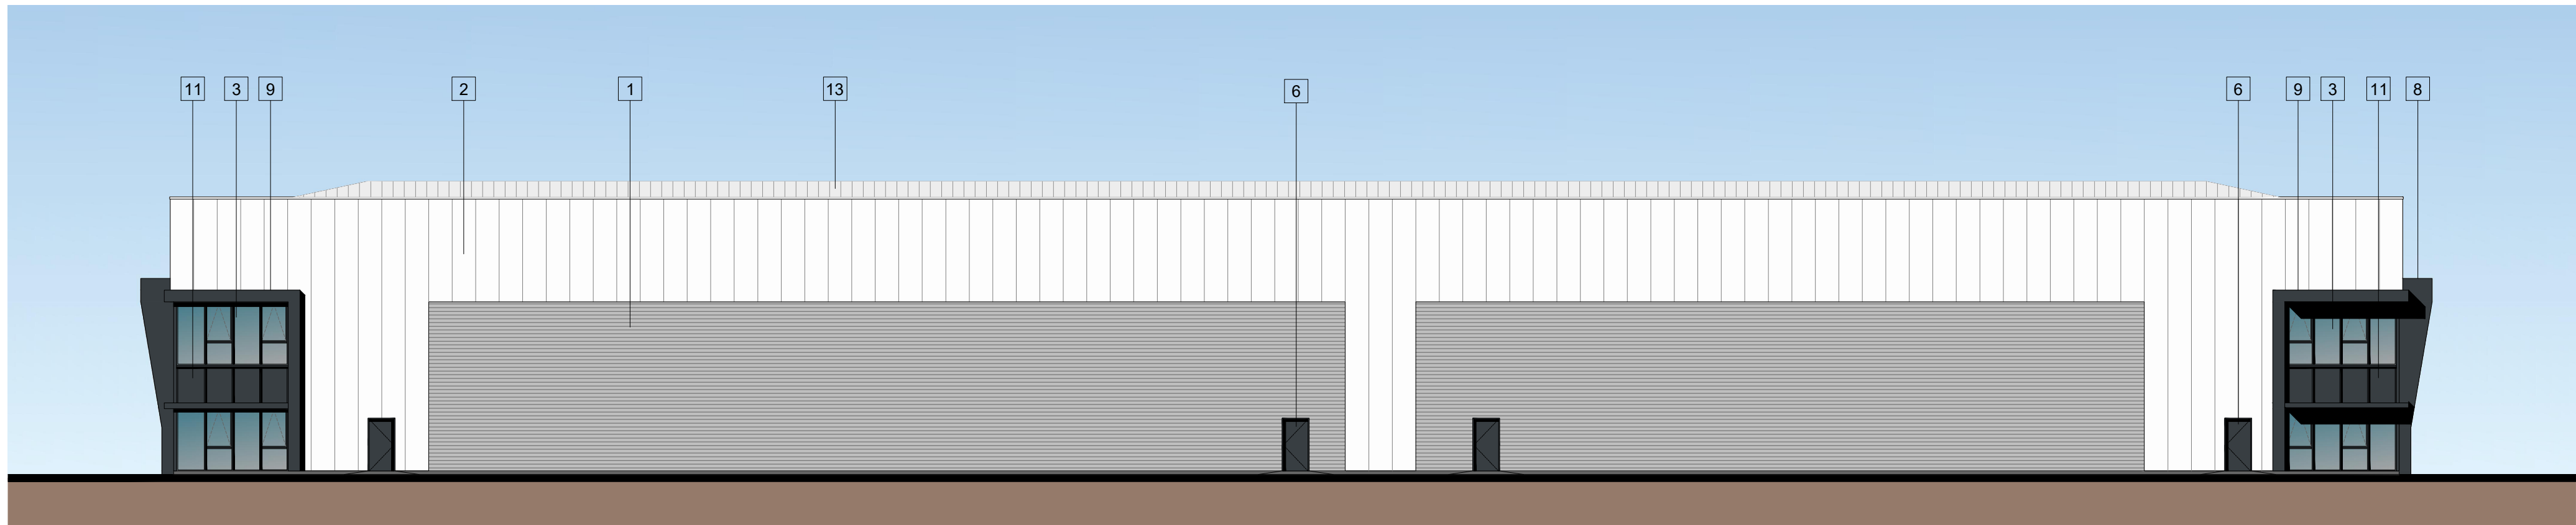


EAST ELEVATION
UNIT 2
UNIT 1



WEST ELEVATION
UNIT 2
UNIT 1

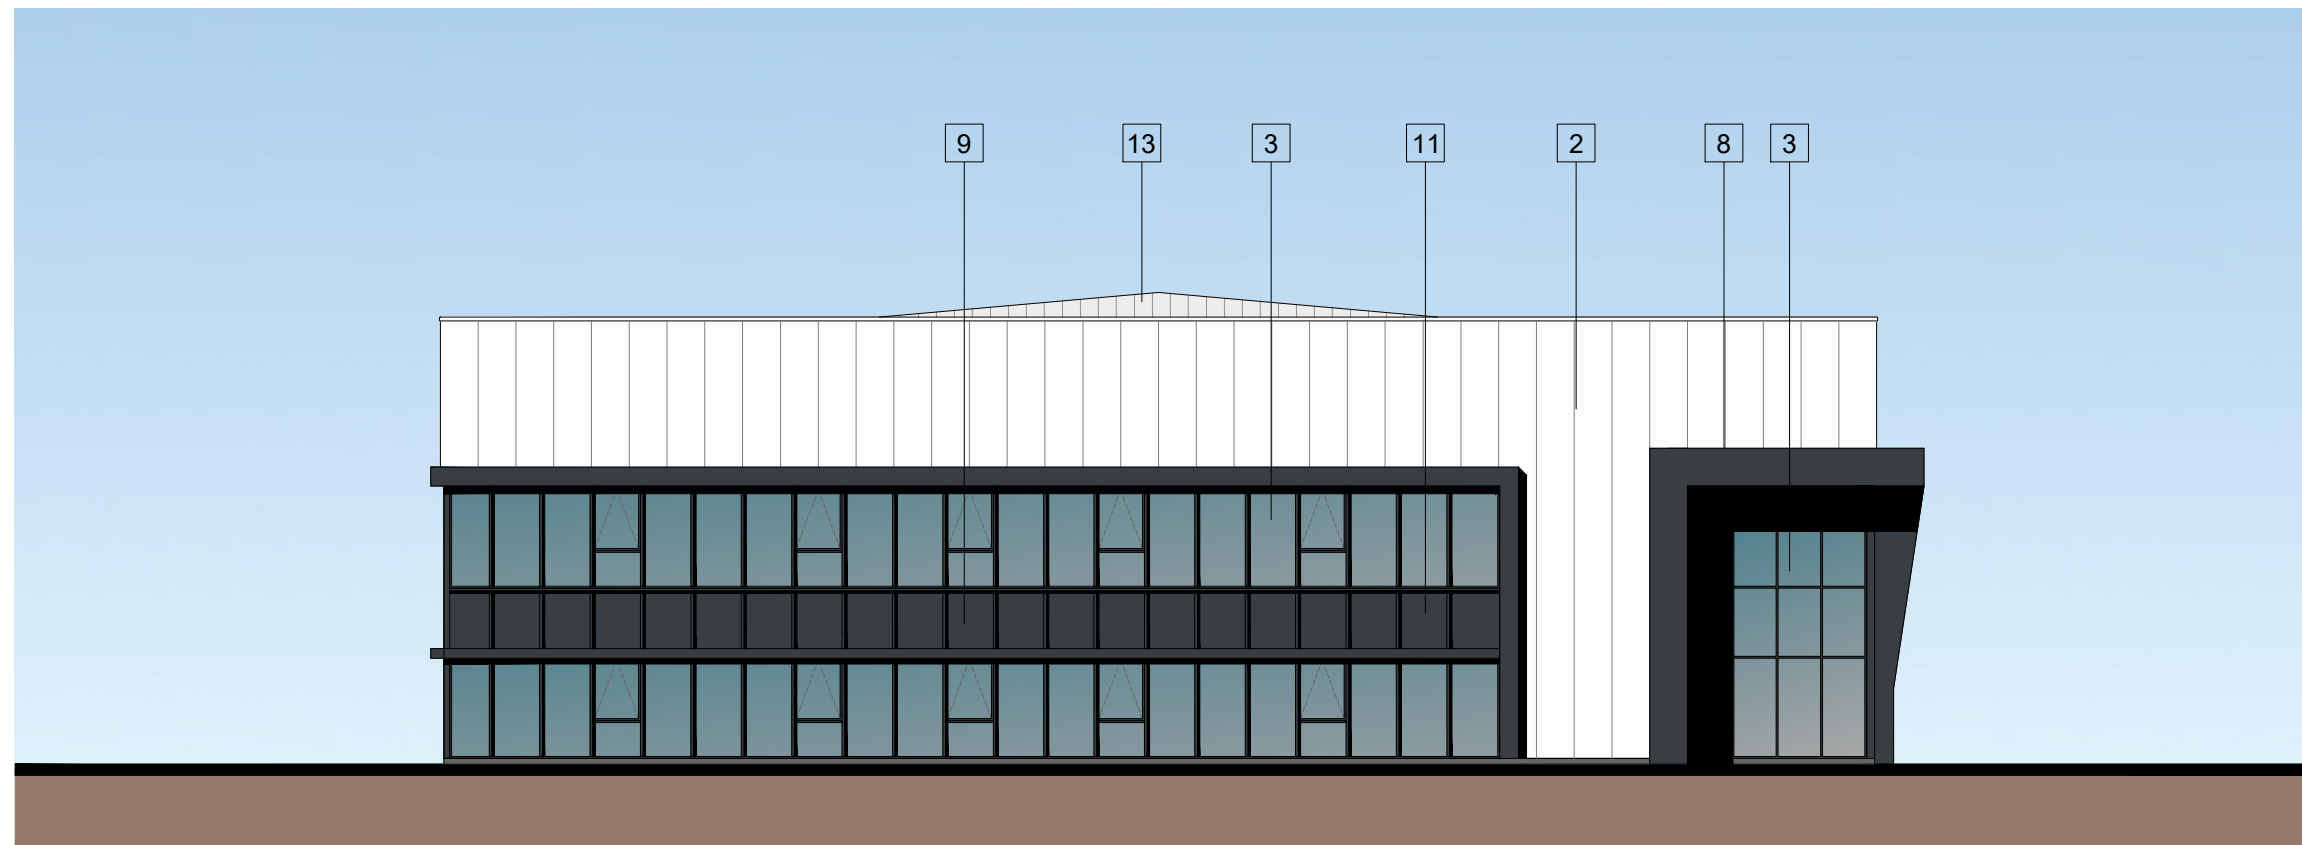

SOUTH ELEVATION
UNIT 2

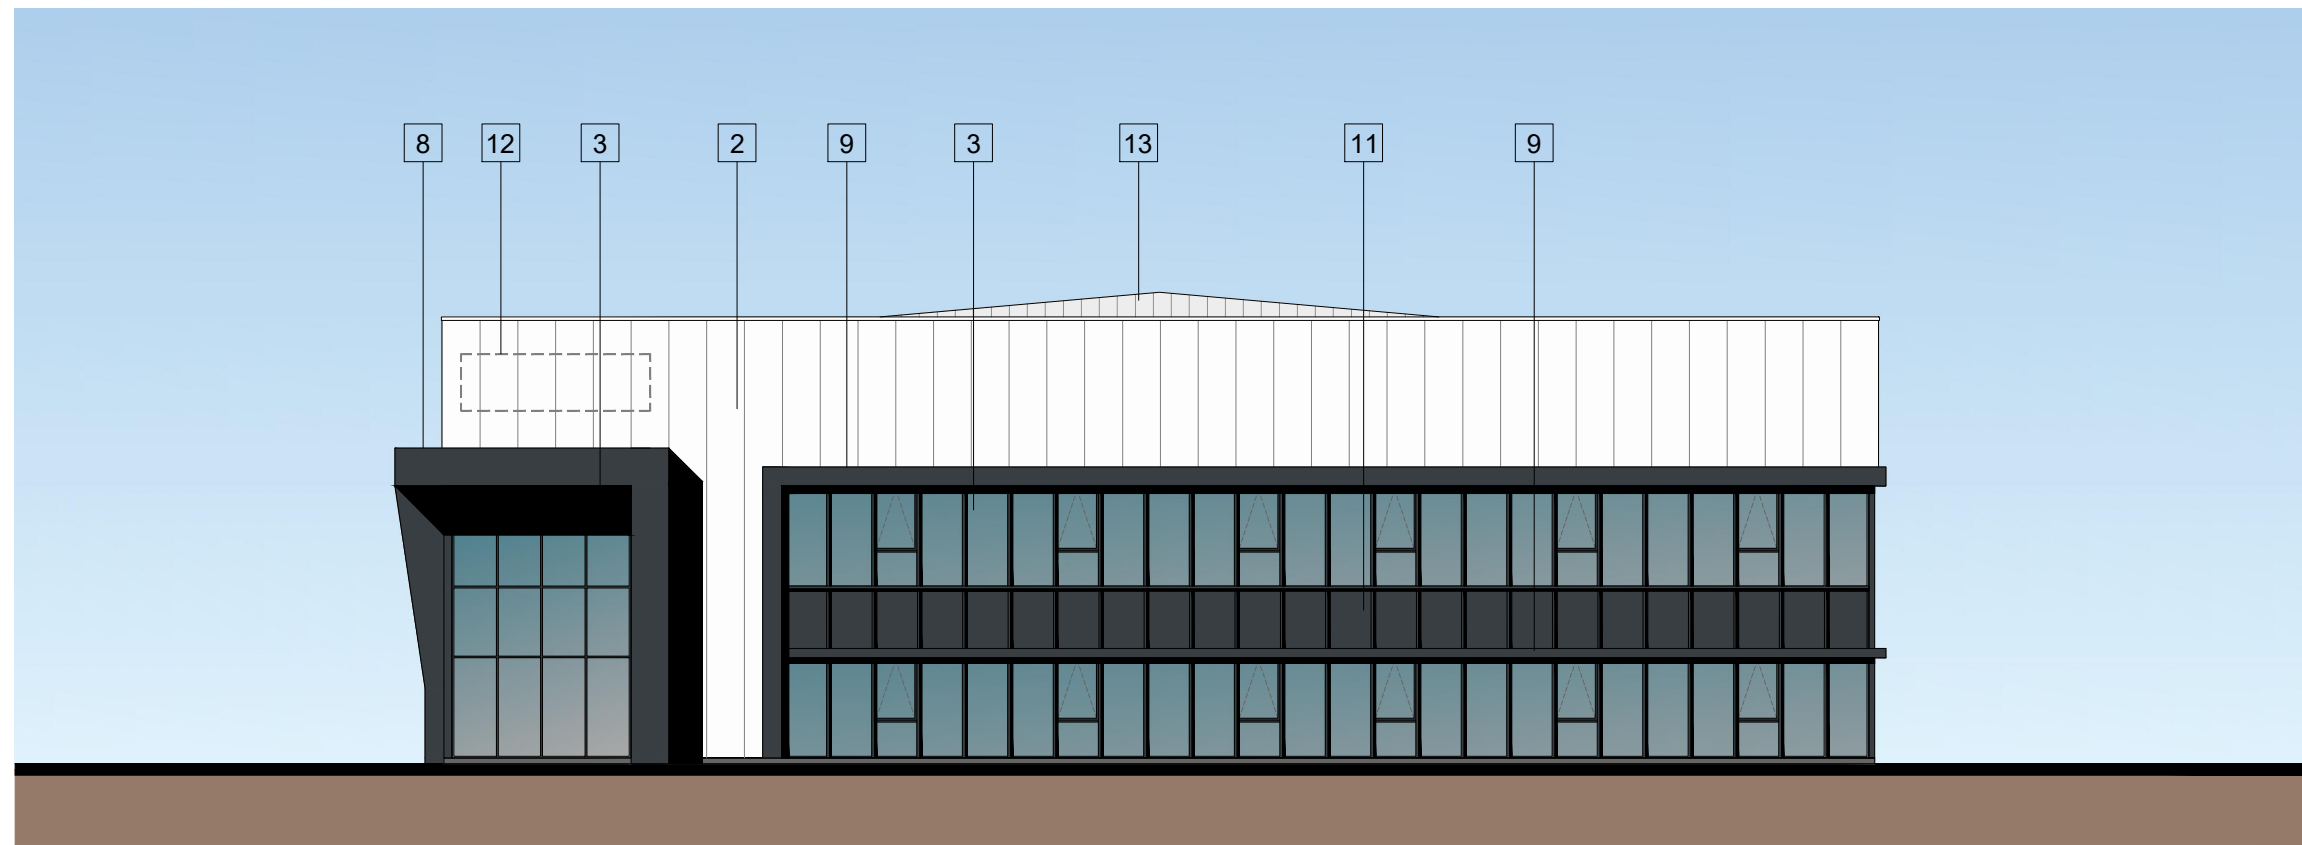


NORTH ELEVATION
UNIT 1



GOOSEWING GREY
RAL 7038
METALLIC SILVER
RAL 9006
ANTHRACITE GREY
RAL 7016
PRISMA WHITE
RAL 9010




1 HORIZONTAL PROFILE CLADDING IN METALLIC SILVER
- TWIN-THERM® WALL SYSTEM, COMPLETED WITH A HPS200 ULTRA
COATED STEEL EXTERNAL FINISH (OR EQUAL APPROVED)

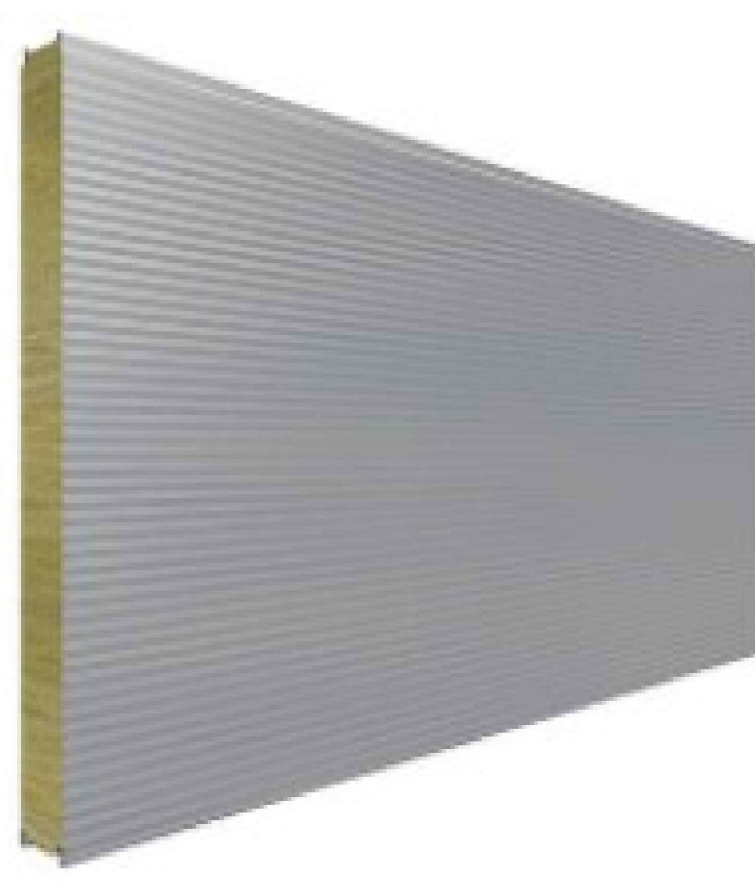

2 VERTICAL METAL SANDWICH PANEL (1000MM
WIDE) IN PRISMA WHITE
- TRIMOTERM FTV HL POWER T 200 / 1000 MS
(OR EQUAL APPROVED)



3 ALUMINIUM 'FRAMELESS' CURTAIN WALLING IN
ANTHRACITE GREY WITH
SILICONE SEAL HORIZONTALLY
AND FEATURE FIN CAPPING
VERTICALLY
- METAL TECHNOLOGIES
SYSTEM 17 HIGH RISE
'LONGITUDE' CURTAIN WALLING
(OR EQUAL APPROVED)

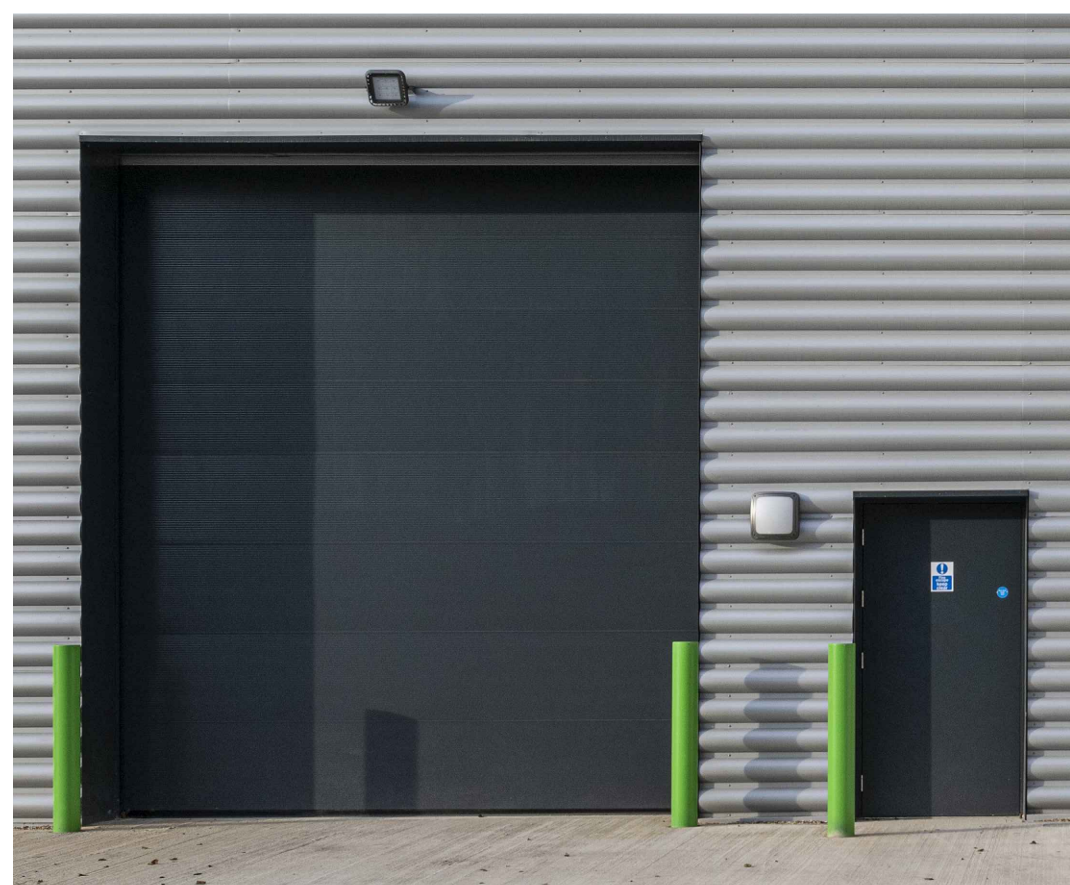

5 INSULATED LOADING DOOR IN ANTHRACITE GREY
- ASSA ABLOY QH1042P FULLY BALANCED SECTIONAL DOOR
(OR EQUAL APPROVED)
6 STEEL PERSONNEL DOOR IN ANTHRACITE GREY
- ASSA ABLOY THERMO ENERGY SAVING PERSONNEL DOORSET
(OR EQUAL APPROVED)




13 METAL BUILT UP ROOF CLADDING IN GOOSEWING GREY
- TWIN-THERM® ROOF SYSTEM, COMPLETED WITH A HPS200
ULTRA COATED STEEL EXTERNAL FINISH (OR EQUAL APPROVED)


- MATERIALS KEY:
- 1 HORIZONTAL PROFILED CLADDING (METALLIC SILVER)
 - 2 VERTICAL METAL SANDWICH PANEL (PRISMA WHITE)
 - 3 ALUMINIUM 'FRAMELESS' CURTAIN WALLING (ANTHRACITE GREY)
 - 4 ALUMINIUM FRAMED ENTRANCE DOORS (ANTHRACITE GREY)
 - 5 LOADING DOORS (INSULATED) (ANTHRACITE GREY)
 - 6 STEEL PERSONNEL DOORS (ANTHRACITE GREY)
 - 7 STEEL SOLLARD (YELLOW)
 - 8 FEATURE ENTRANCE CANOPY (ANTHRACITE GREY)
 - 9 FEATURE WINDOW REVEAL PROJECTION (ANTHRACITE GREY)
 - 10 UNIT NUMERAL (BACKLIT)
 - 11 CERAMIC BACKED GLAZED INFILL PANEL (ANTHRACITE GREY)
 - 12 SIGNAGE ZONE FOR FUTURE TENANTS
 - 13 METAL BUILT UP ROOF CLADDING (GOOSEWING GREY)




WEST ELEVATION
UNIT 3
UNIT 4

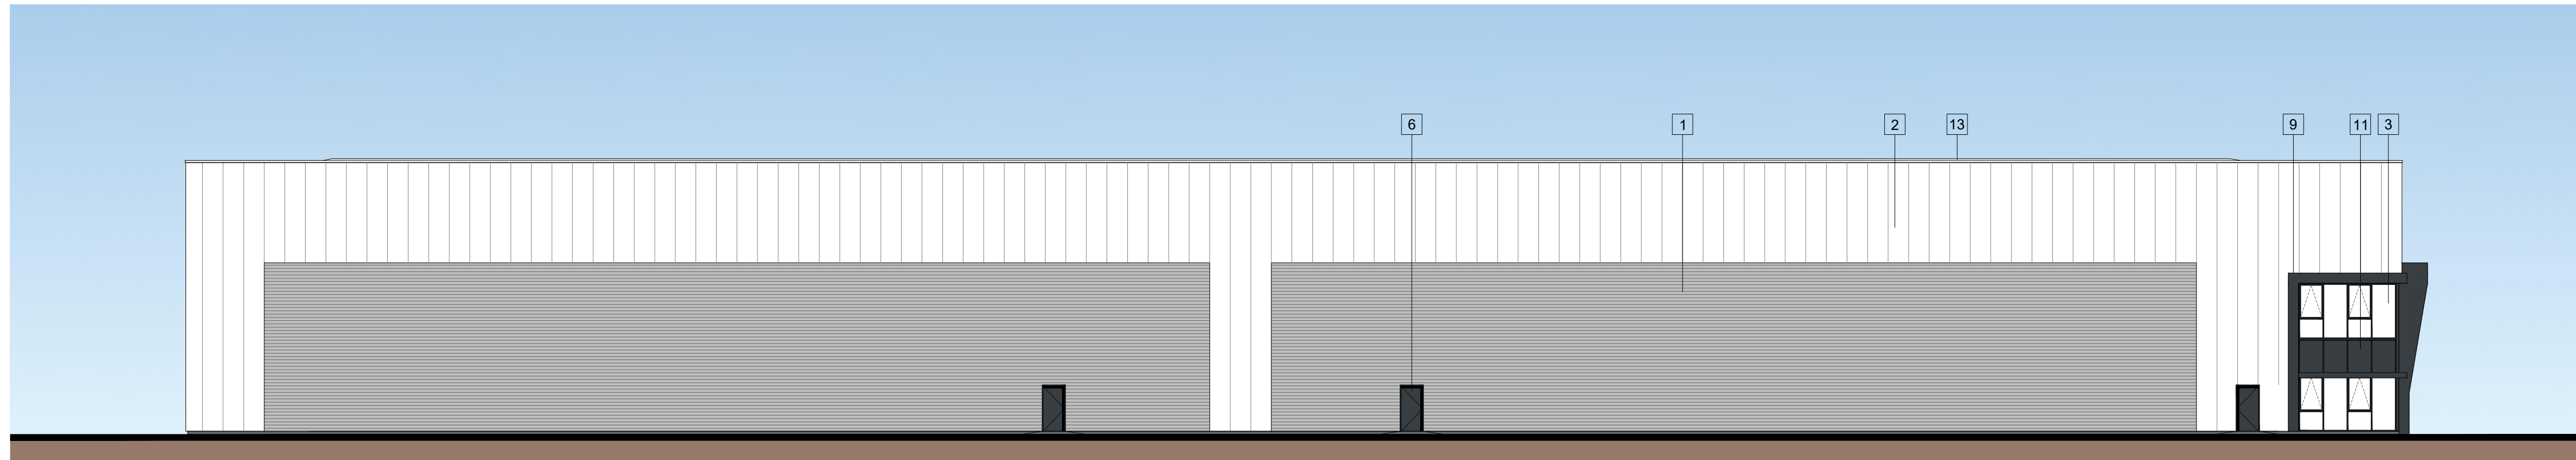

EAST ELEVATION
UNIT 4
UNIT 3

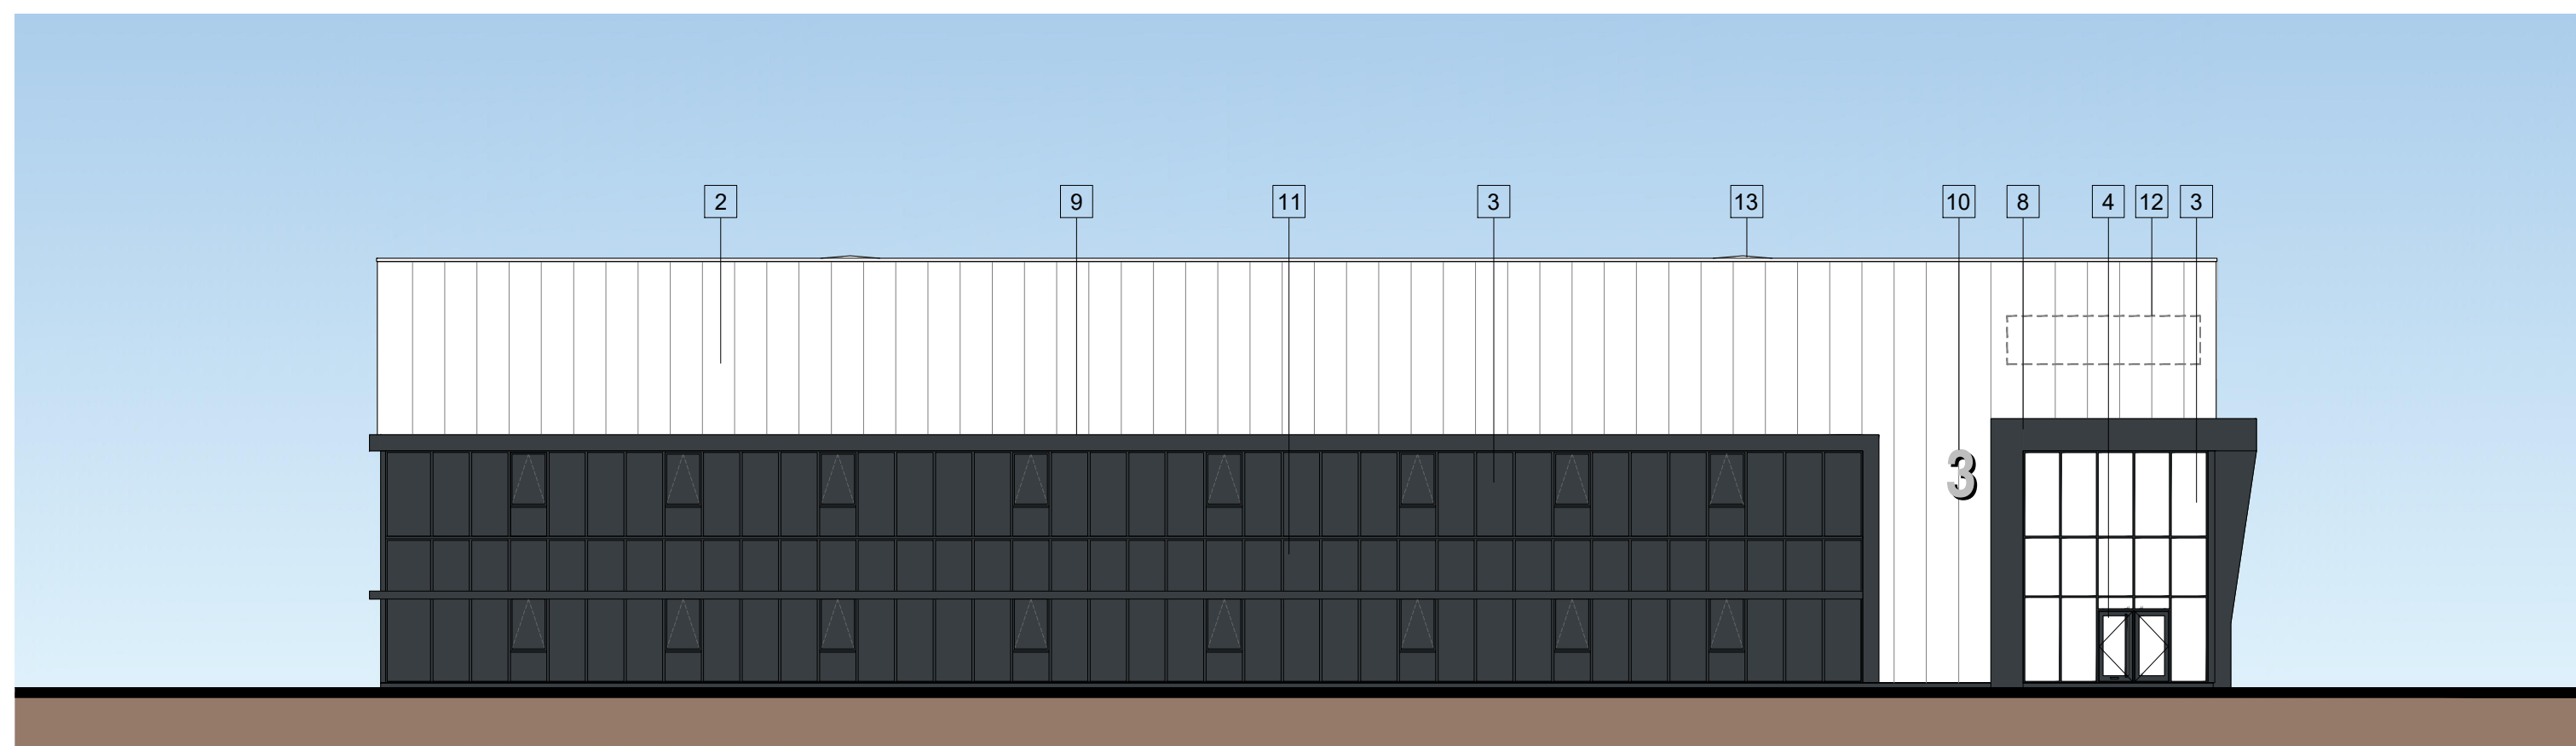

NORTH ELEVATION
UNIT 3

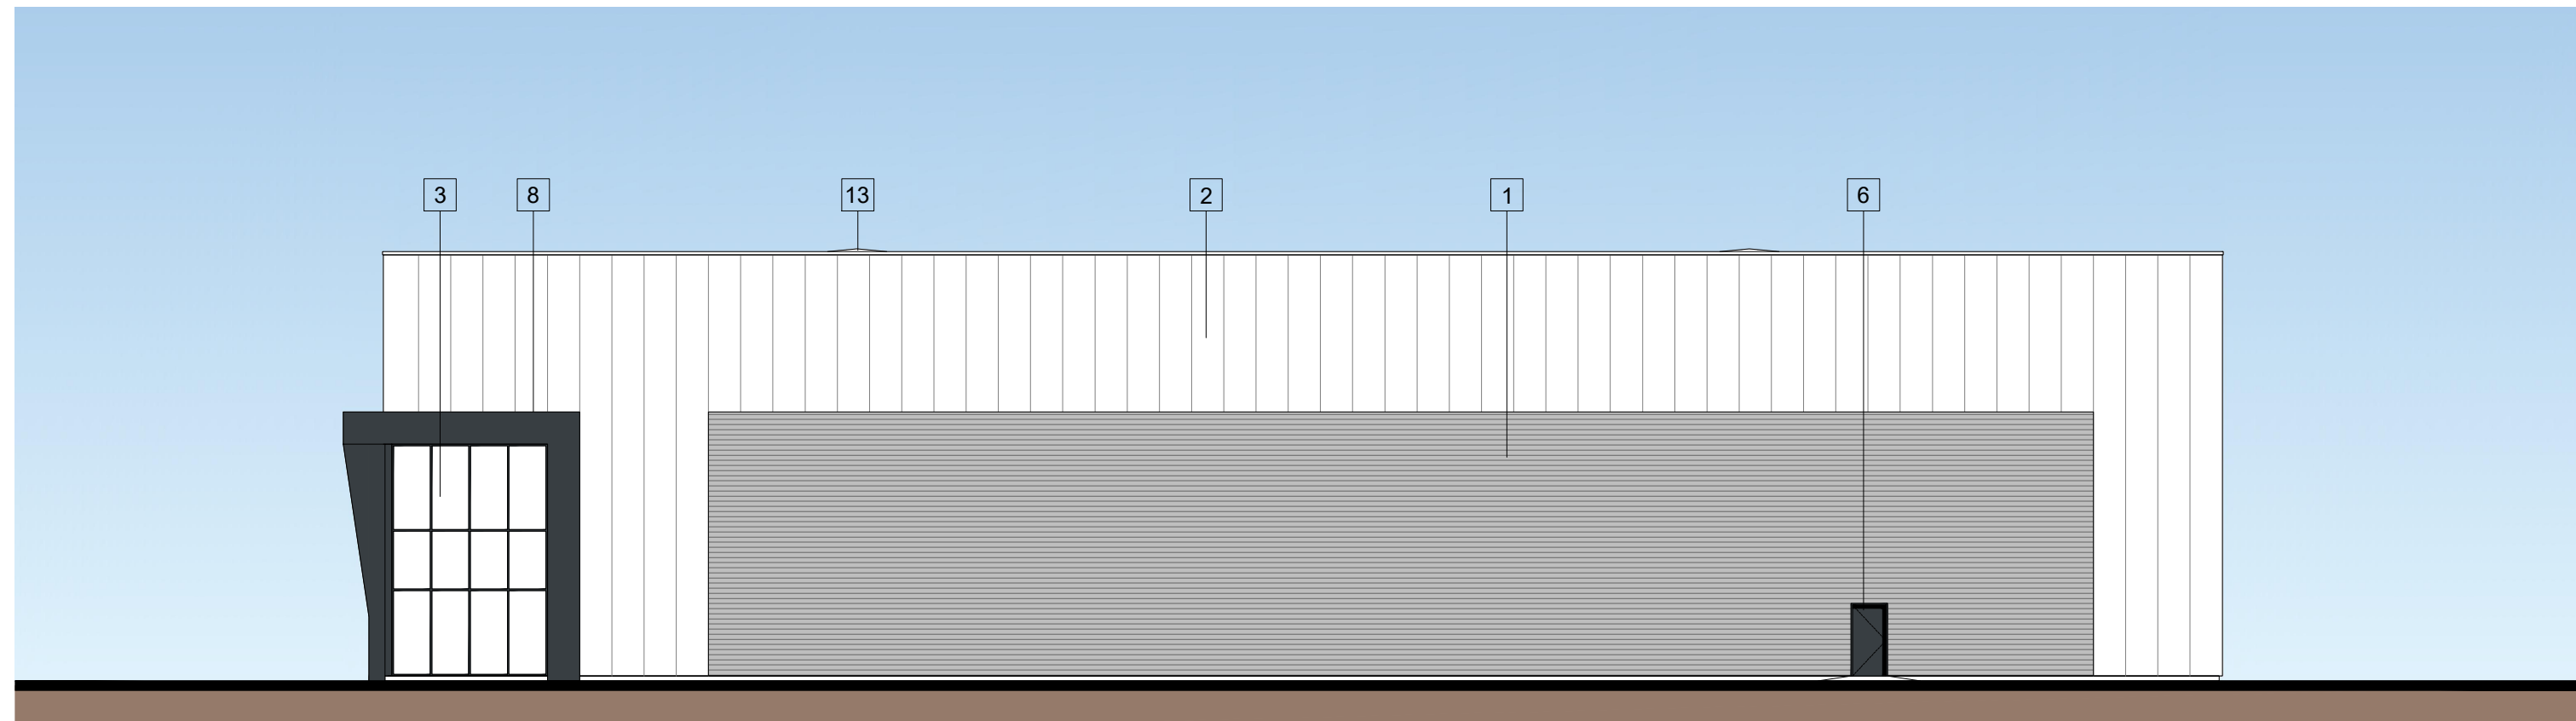

SOUTH ELEVATION
UNIT 4