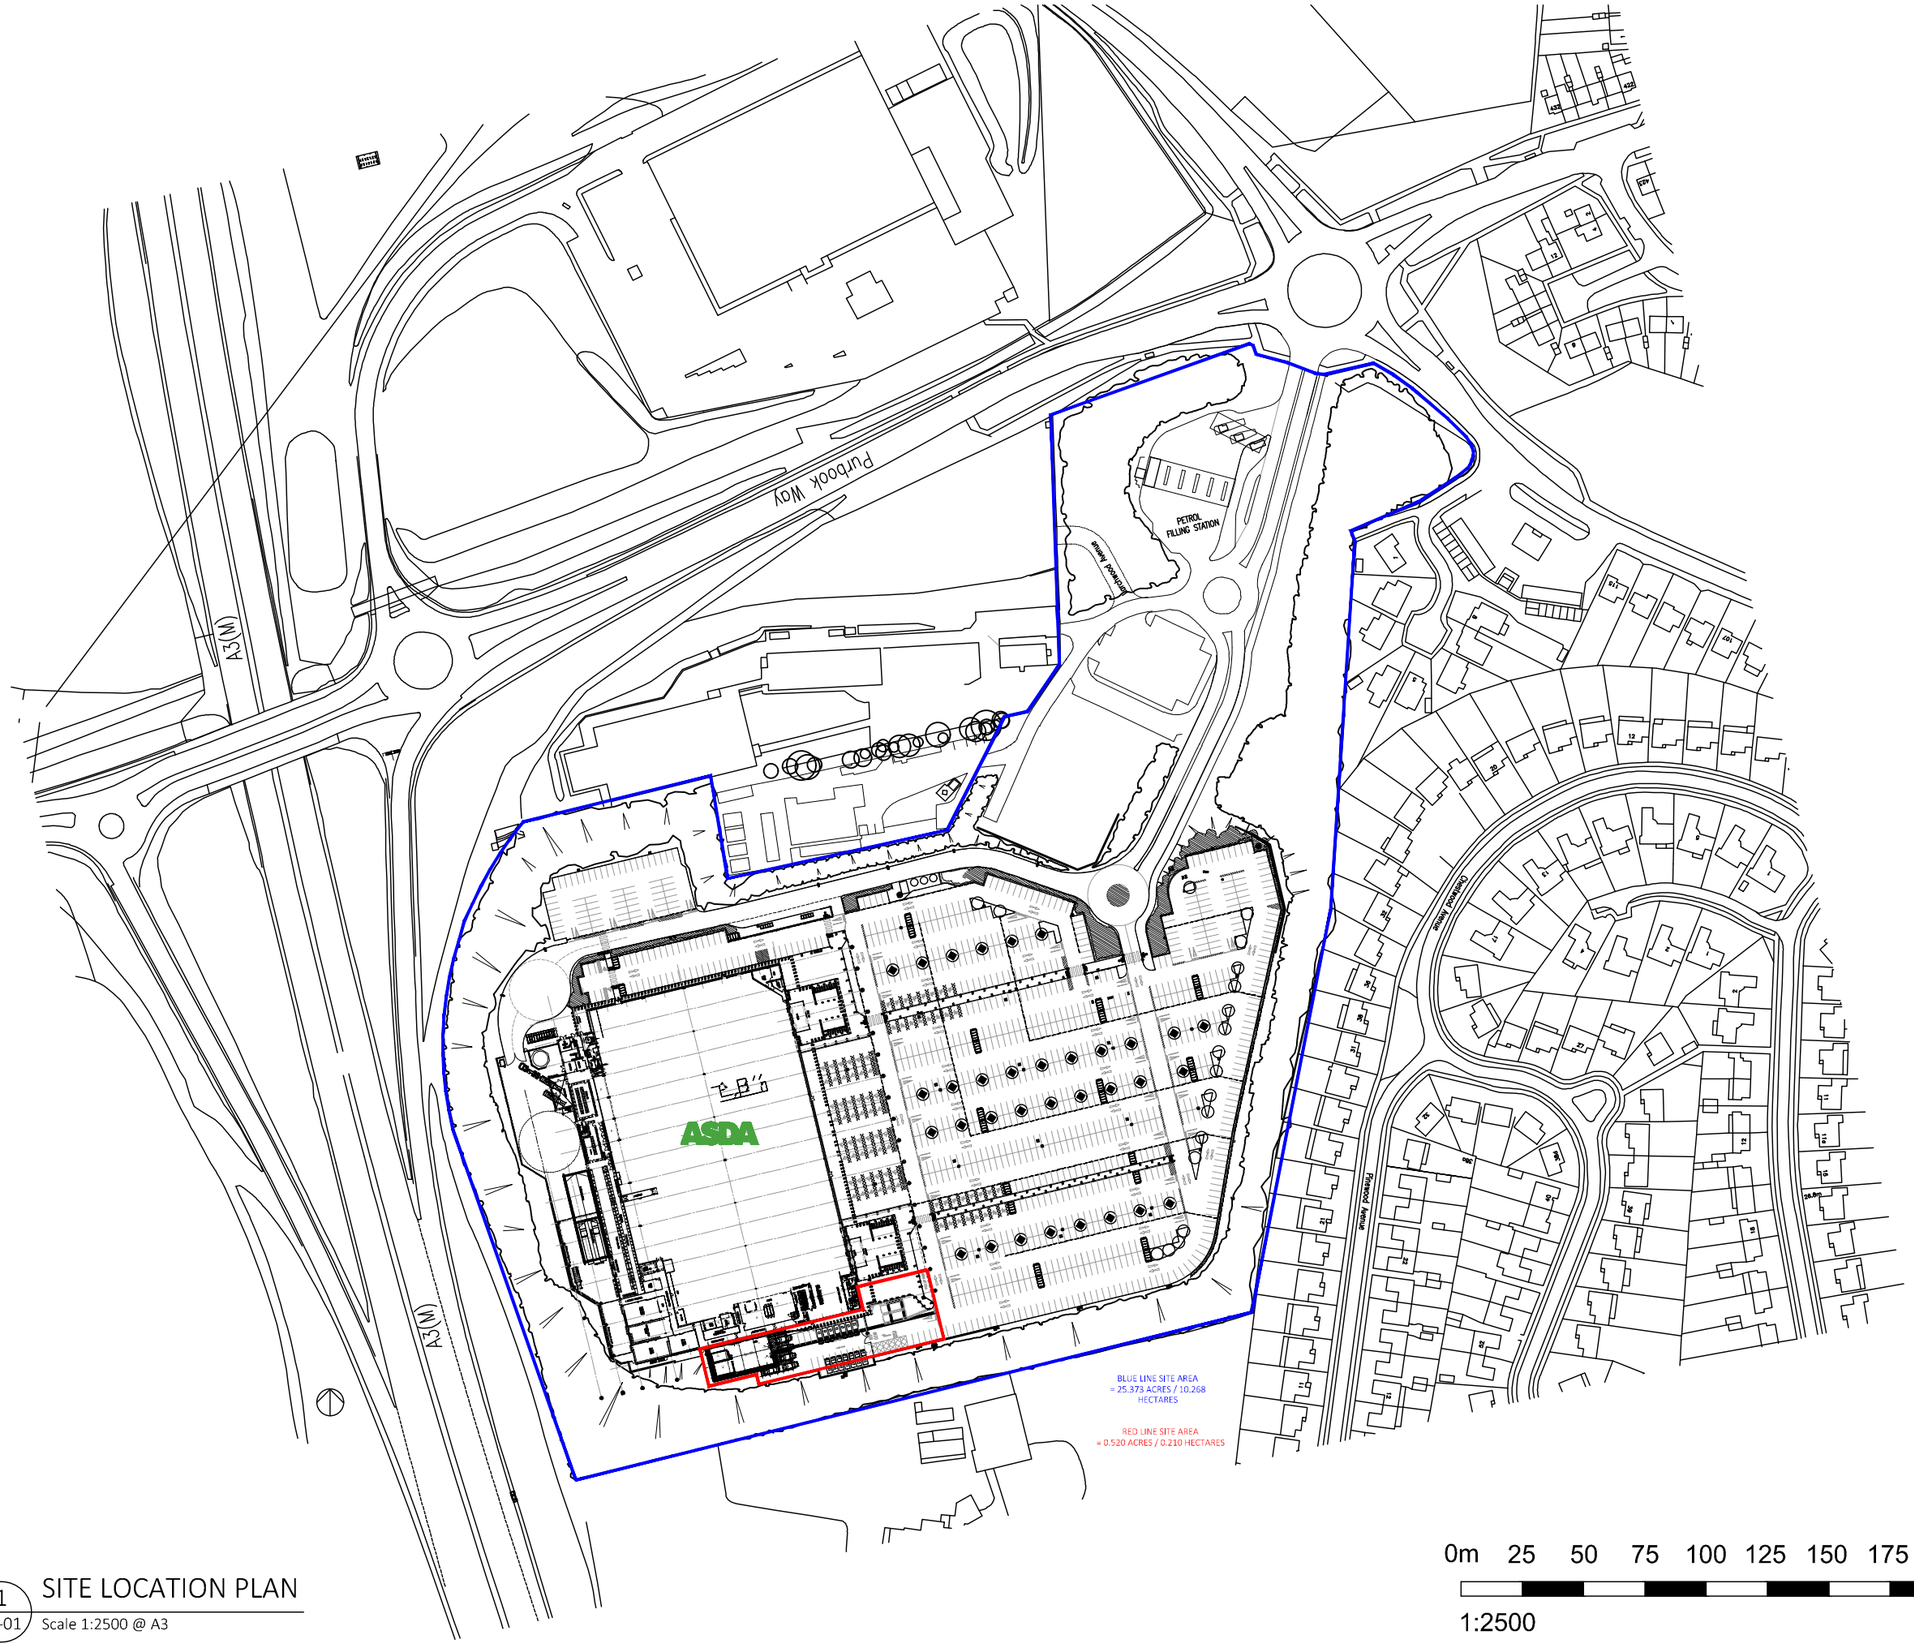

1 PL-01 SITE LOCATION PLAN
Scale 1:2500 @ A3

0m 25 50 75 100 125 150 175 200 225 250
1:2500

N

© Whittam Cox Architects - Disclaimer:

This drawing is copyright of WCEC Group Ltd trading as Whittam Cox Architects, and shall not be reproduced nor used for any other purpose without the written permission of the Architects. This drawing must be read in conjunction with all other related drawings and documentation. It is the contractors responsibility to ensure full compliance with the Building Regulations.

It is the contractors responsibility to check and verify all dimensions on site. Any discrepancies to be reported immediately.
IF IN DOUBT ASK.
Materials not in conformity with relevant British or European Standards/Codes of practice or materials known to be deleterious to health & safety must not be used or specified on this project.

LEGEND:

RED LINE INDICATES PROPOSED SITE APPLICATION AREA

BLUE LINE INDICATES OVERALL SITE OWNERSHIP AREA

SITE GRID REFERENCE:

NORTHING: 107511
EASTING: 469419

No.	Date	Description	Drwn/Chkd By
-	17/05/21	First Issue.	MS / SJS

PLANNING

CLIENT
ASDA

PROJECT
PROPOSED HOME SHOPPING WORKS
ASDA HAVANT

TITLE
SITE LOCATION PLAN

DRAWING STATUS
PLANNING

DRAWN MS | CHECKED S.J.S.
SCALE 1:2500 @ A3
DATE MAY 2021

Whittam Cox ARCHITECTS
Chesterfield / 01246 260261
London / 020 3388 0019
Leeds / 0113 468 2450
whittamcox.com

JOB NO.	DRAWING NO.	REV
200486	PL-01	-