



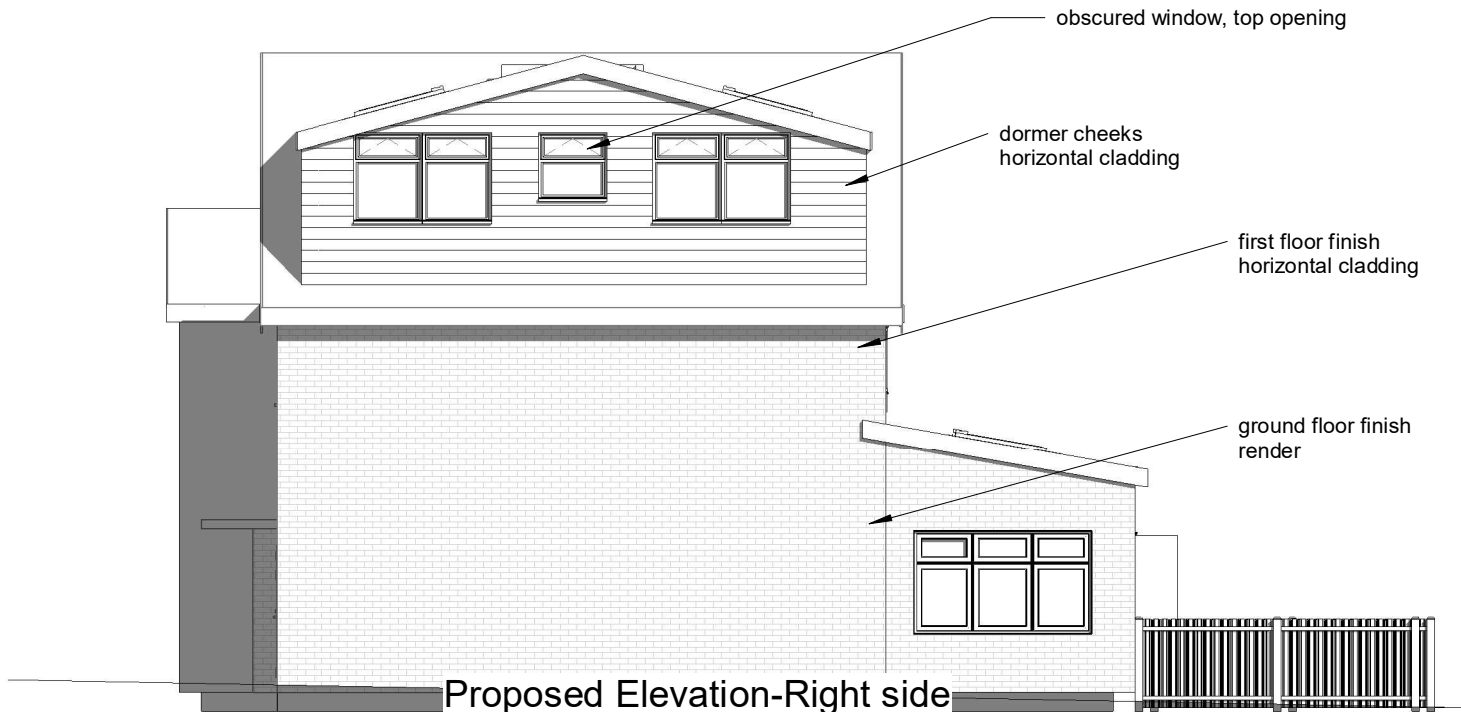

Existing Elevation-Right side

Proposed Elevation-Right side

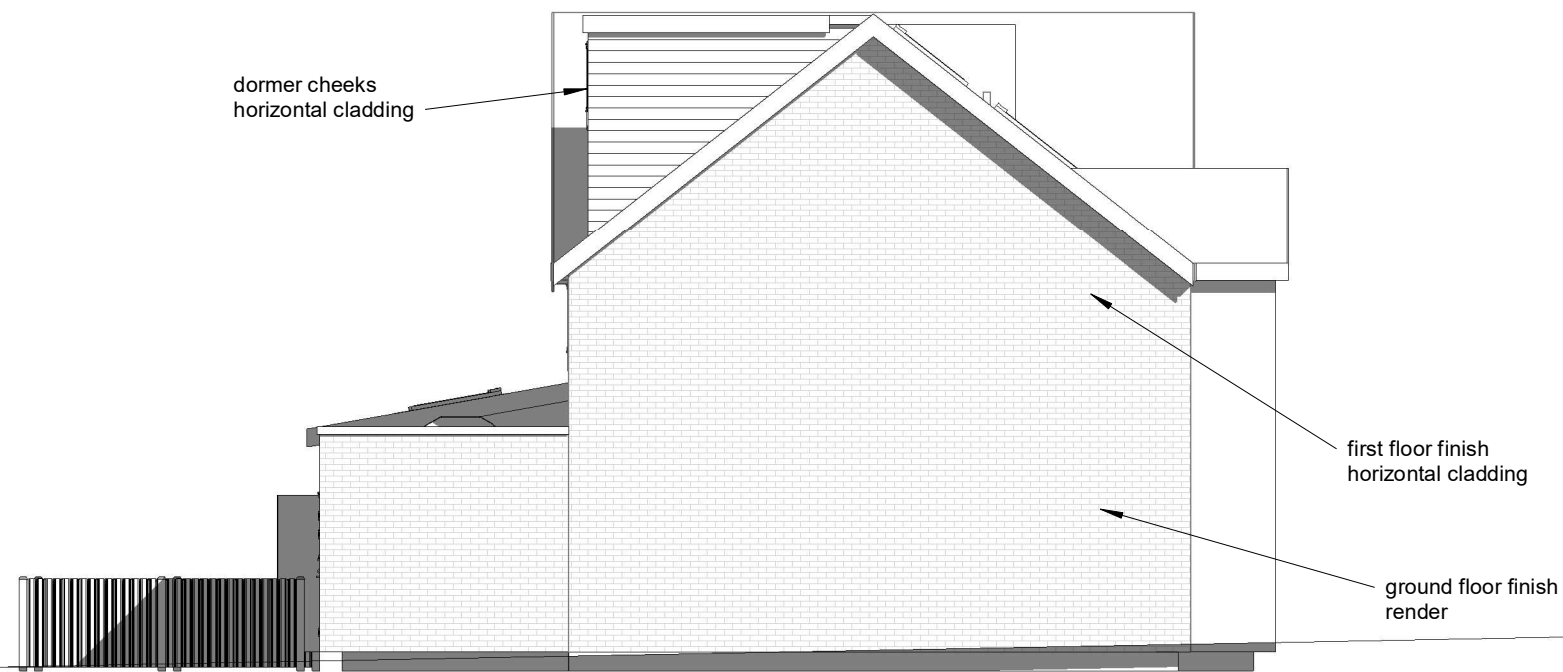

Existing Elevation-Left side

Proposed Elevation-Left side

