


NOTES:
 Dimensions to be checked on site before commencing work. Any discrepancies shall be reported to the architect immediately.
 Do not scale from these drawings except for planning purposes. Use figured dimensions only.
 Where applicable this drawing is to be read in conjunction with other consultants' drawings.

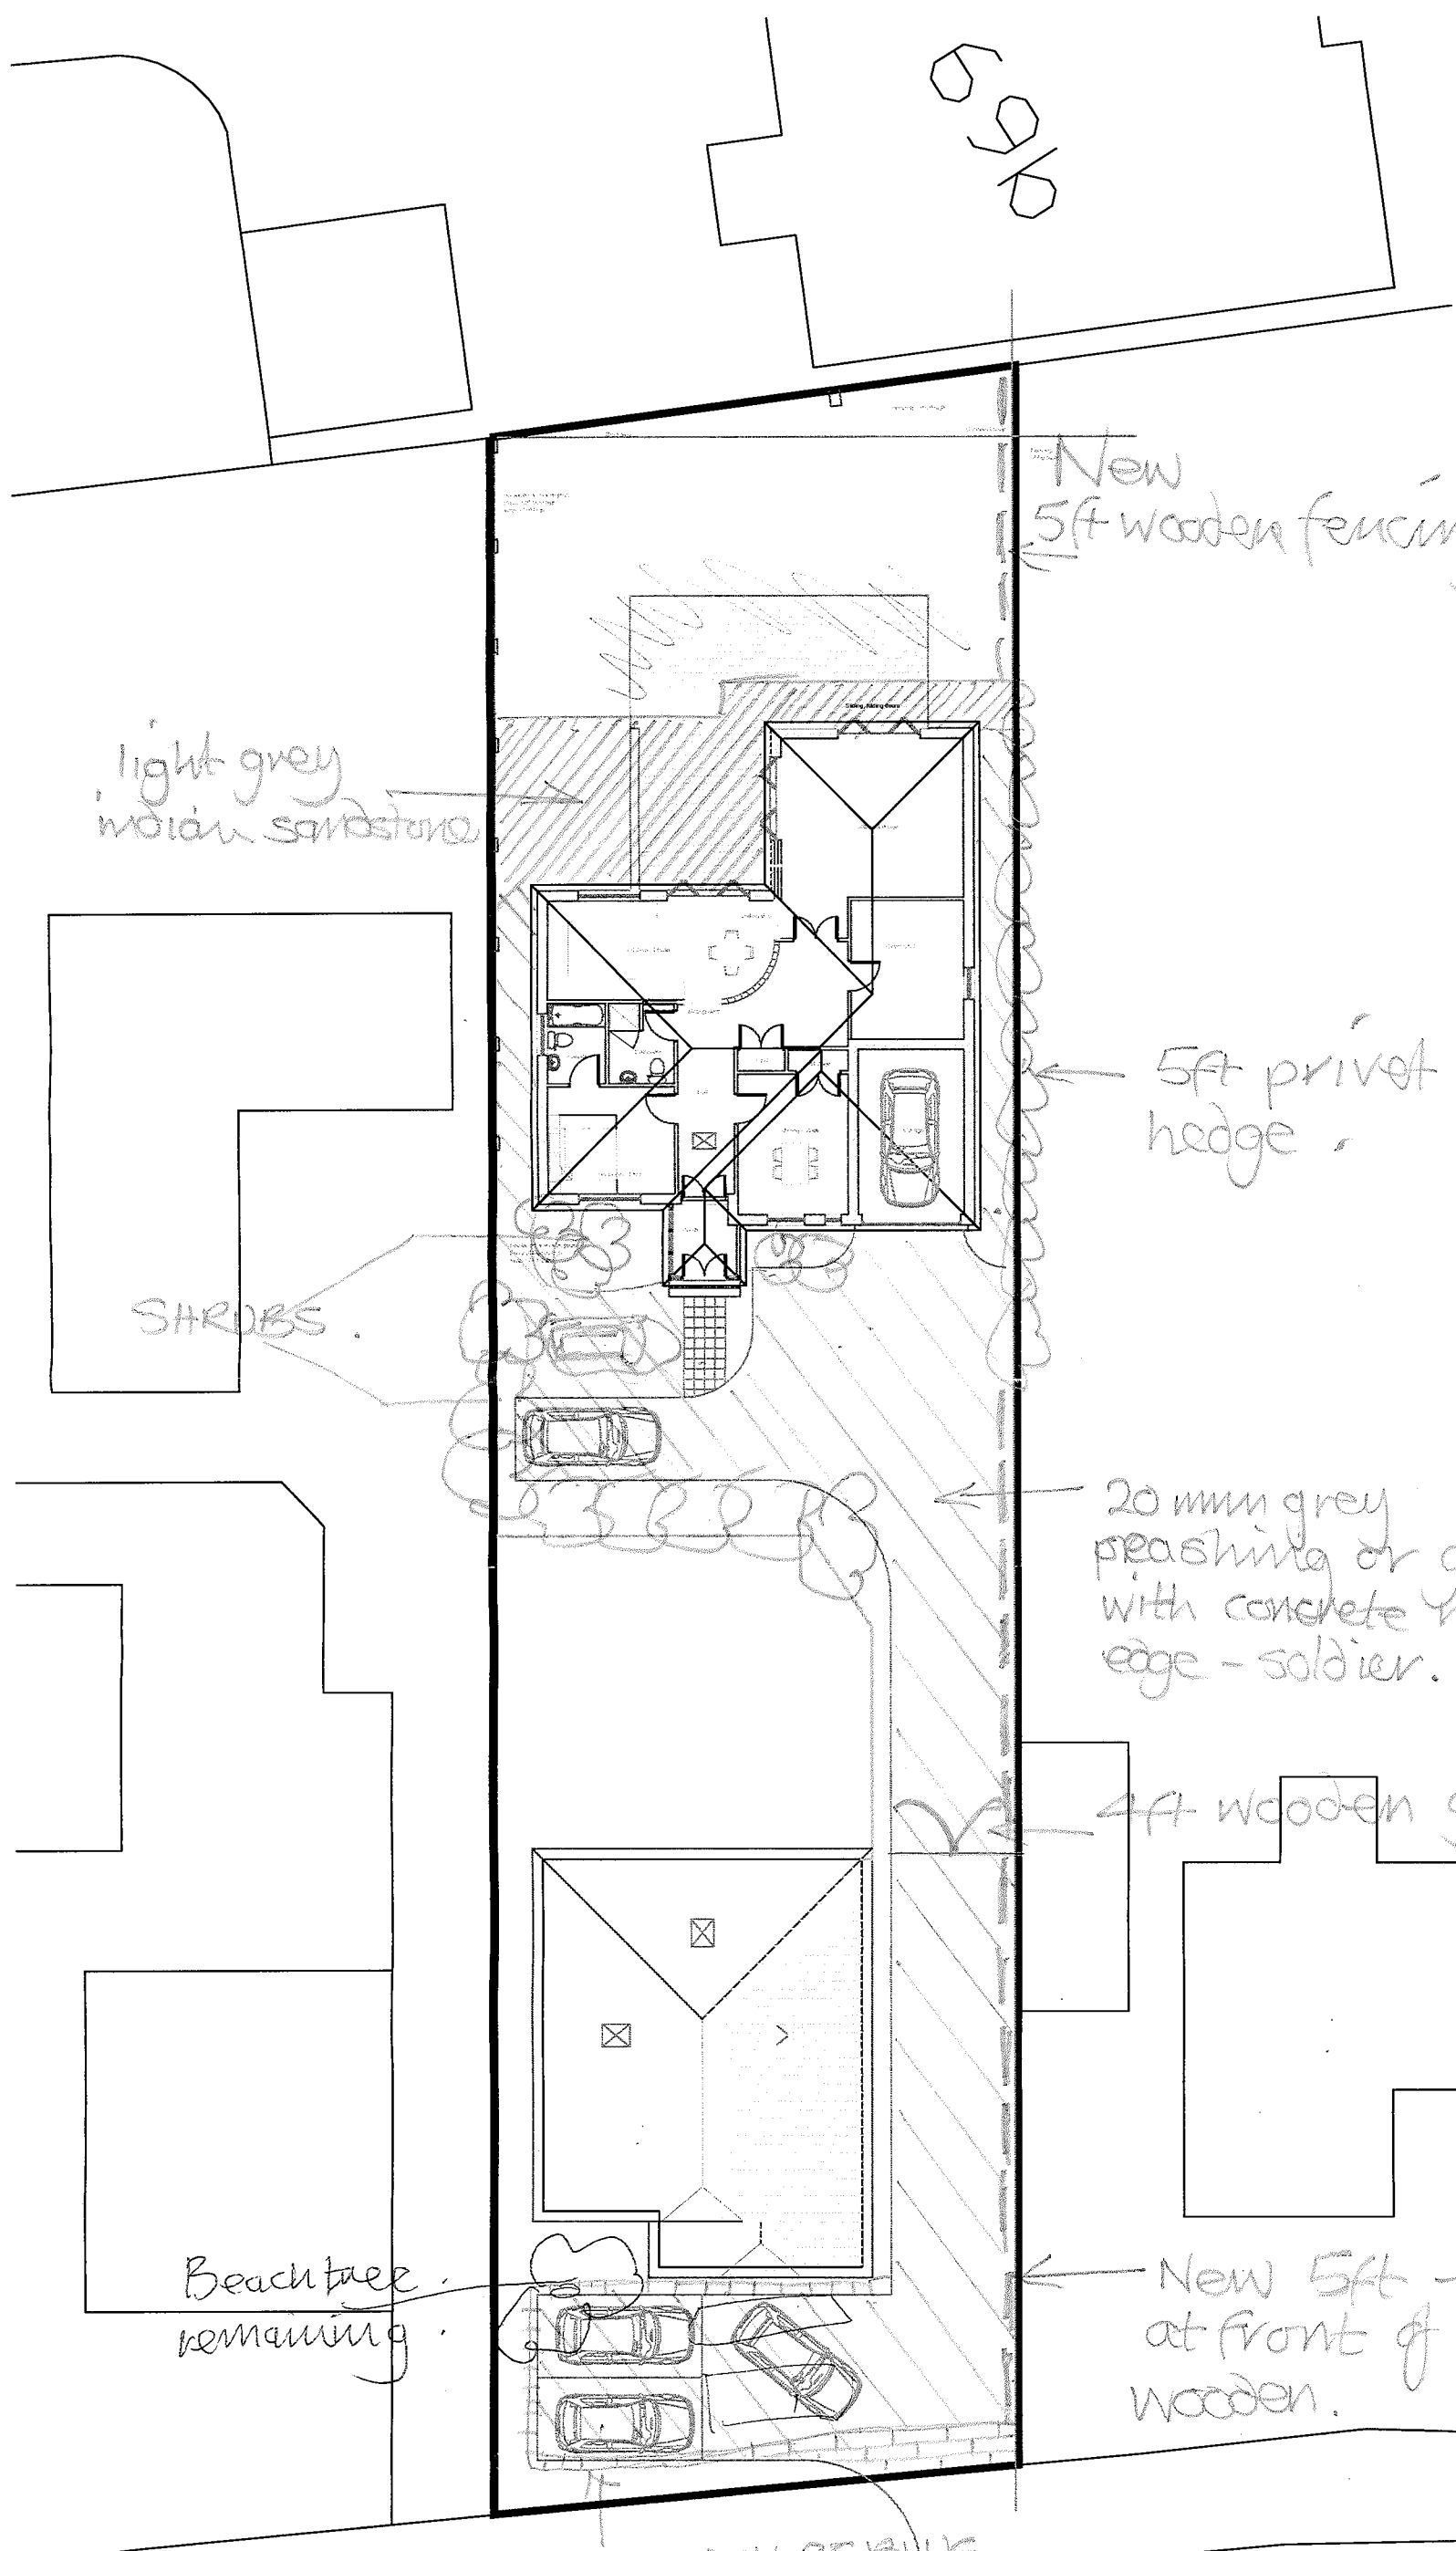

light grey
moor sandstone

New
5ft wooden fencing

5ft privet
hedge

SHRUBS

20mm grey
peashing or gravel as per HBC
with concrete retainers to the
edge - soldier.

4ft wooden gate for entrance

Beach tree
remaining

New 5ft - down to 3ft
at front of property fencing
wooden.

STAFFORDSHIRE BLUE
BRICKS AROUND CAR
PARKING AREA & 500
to 750mm front
entrance border to retain stones.

B	May '16	Landscaping added by client	
Rev	Date	Amendment	Checked

bloomfield parker
 ARCHITECTS
 6 The Old Flour Mill, Queen Street,
 Emsworth, Hants, PO10 7BT
 Tel: 44 (0) 1243 373855
 Fax: 44 (0) 1243 373245
 e-mail: info@bloomfieldparker.co.uk

For
 Ms C Swales
 Project
 Proposed bungalow at
 13 Eastoke Avenue
 Hayling Island

Title	Scale
Site layout	1:200

Date	Drawn	Checked
Job Number	Drawing Number	Revision
15.111	PL 04	B

Site layout block plan
 Scale 1:200