
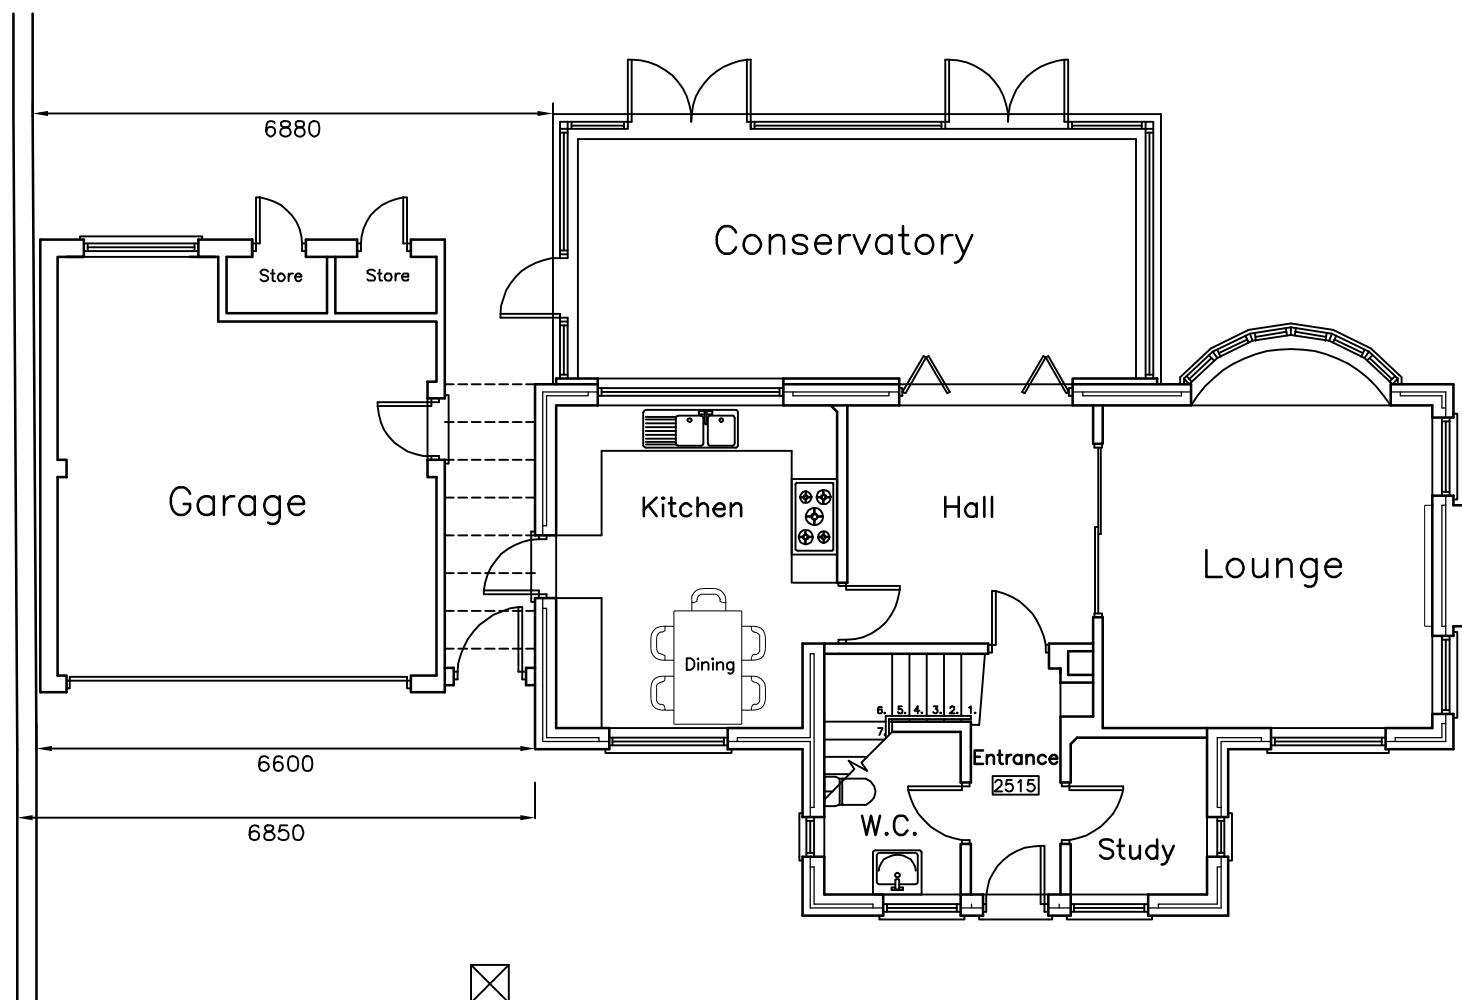
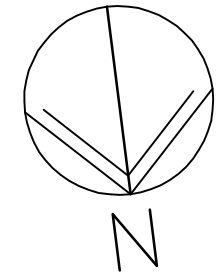


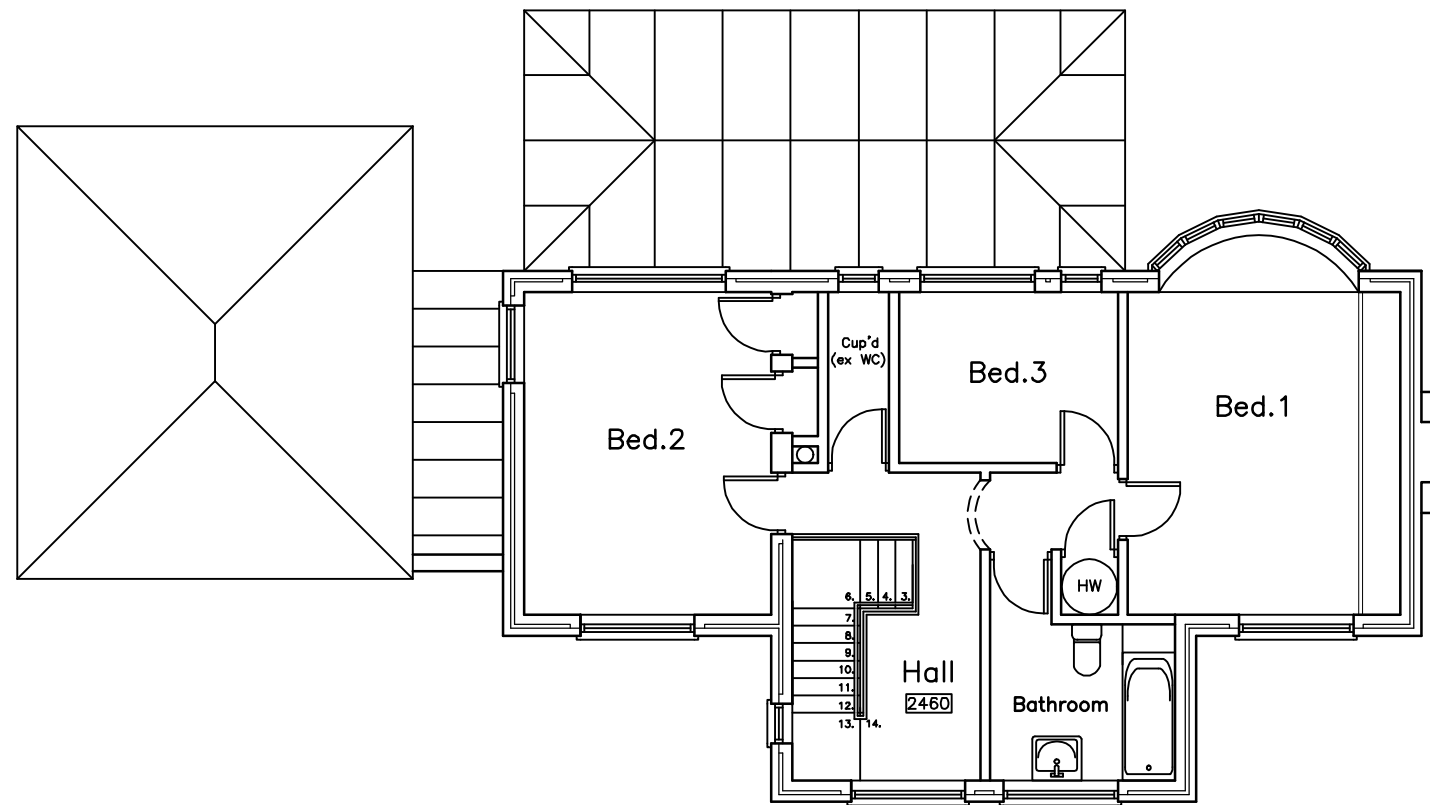


2A Emsworth Road,
Havant,
P09 2SR

EXISTING PLANS

Revisions

- A. Boundary dimensions added. 11/04/16
- B.
- C.
- D.

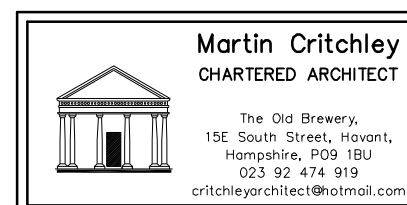

Scale A1 = 1:50, A3 = 1:100
Date 19/11/15
Drawn SAR/JHL

metres

10

20

30

1581-201^A