



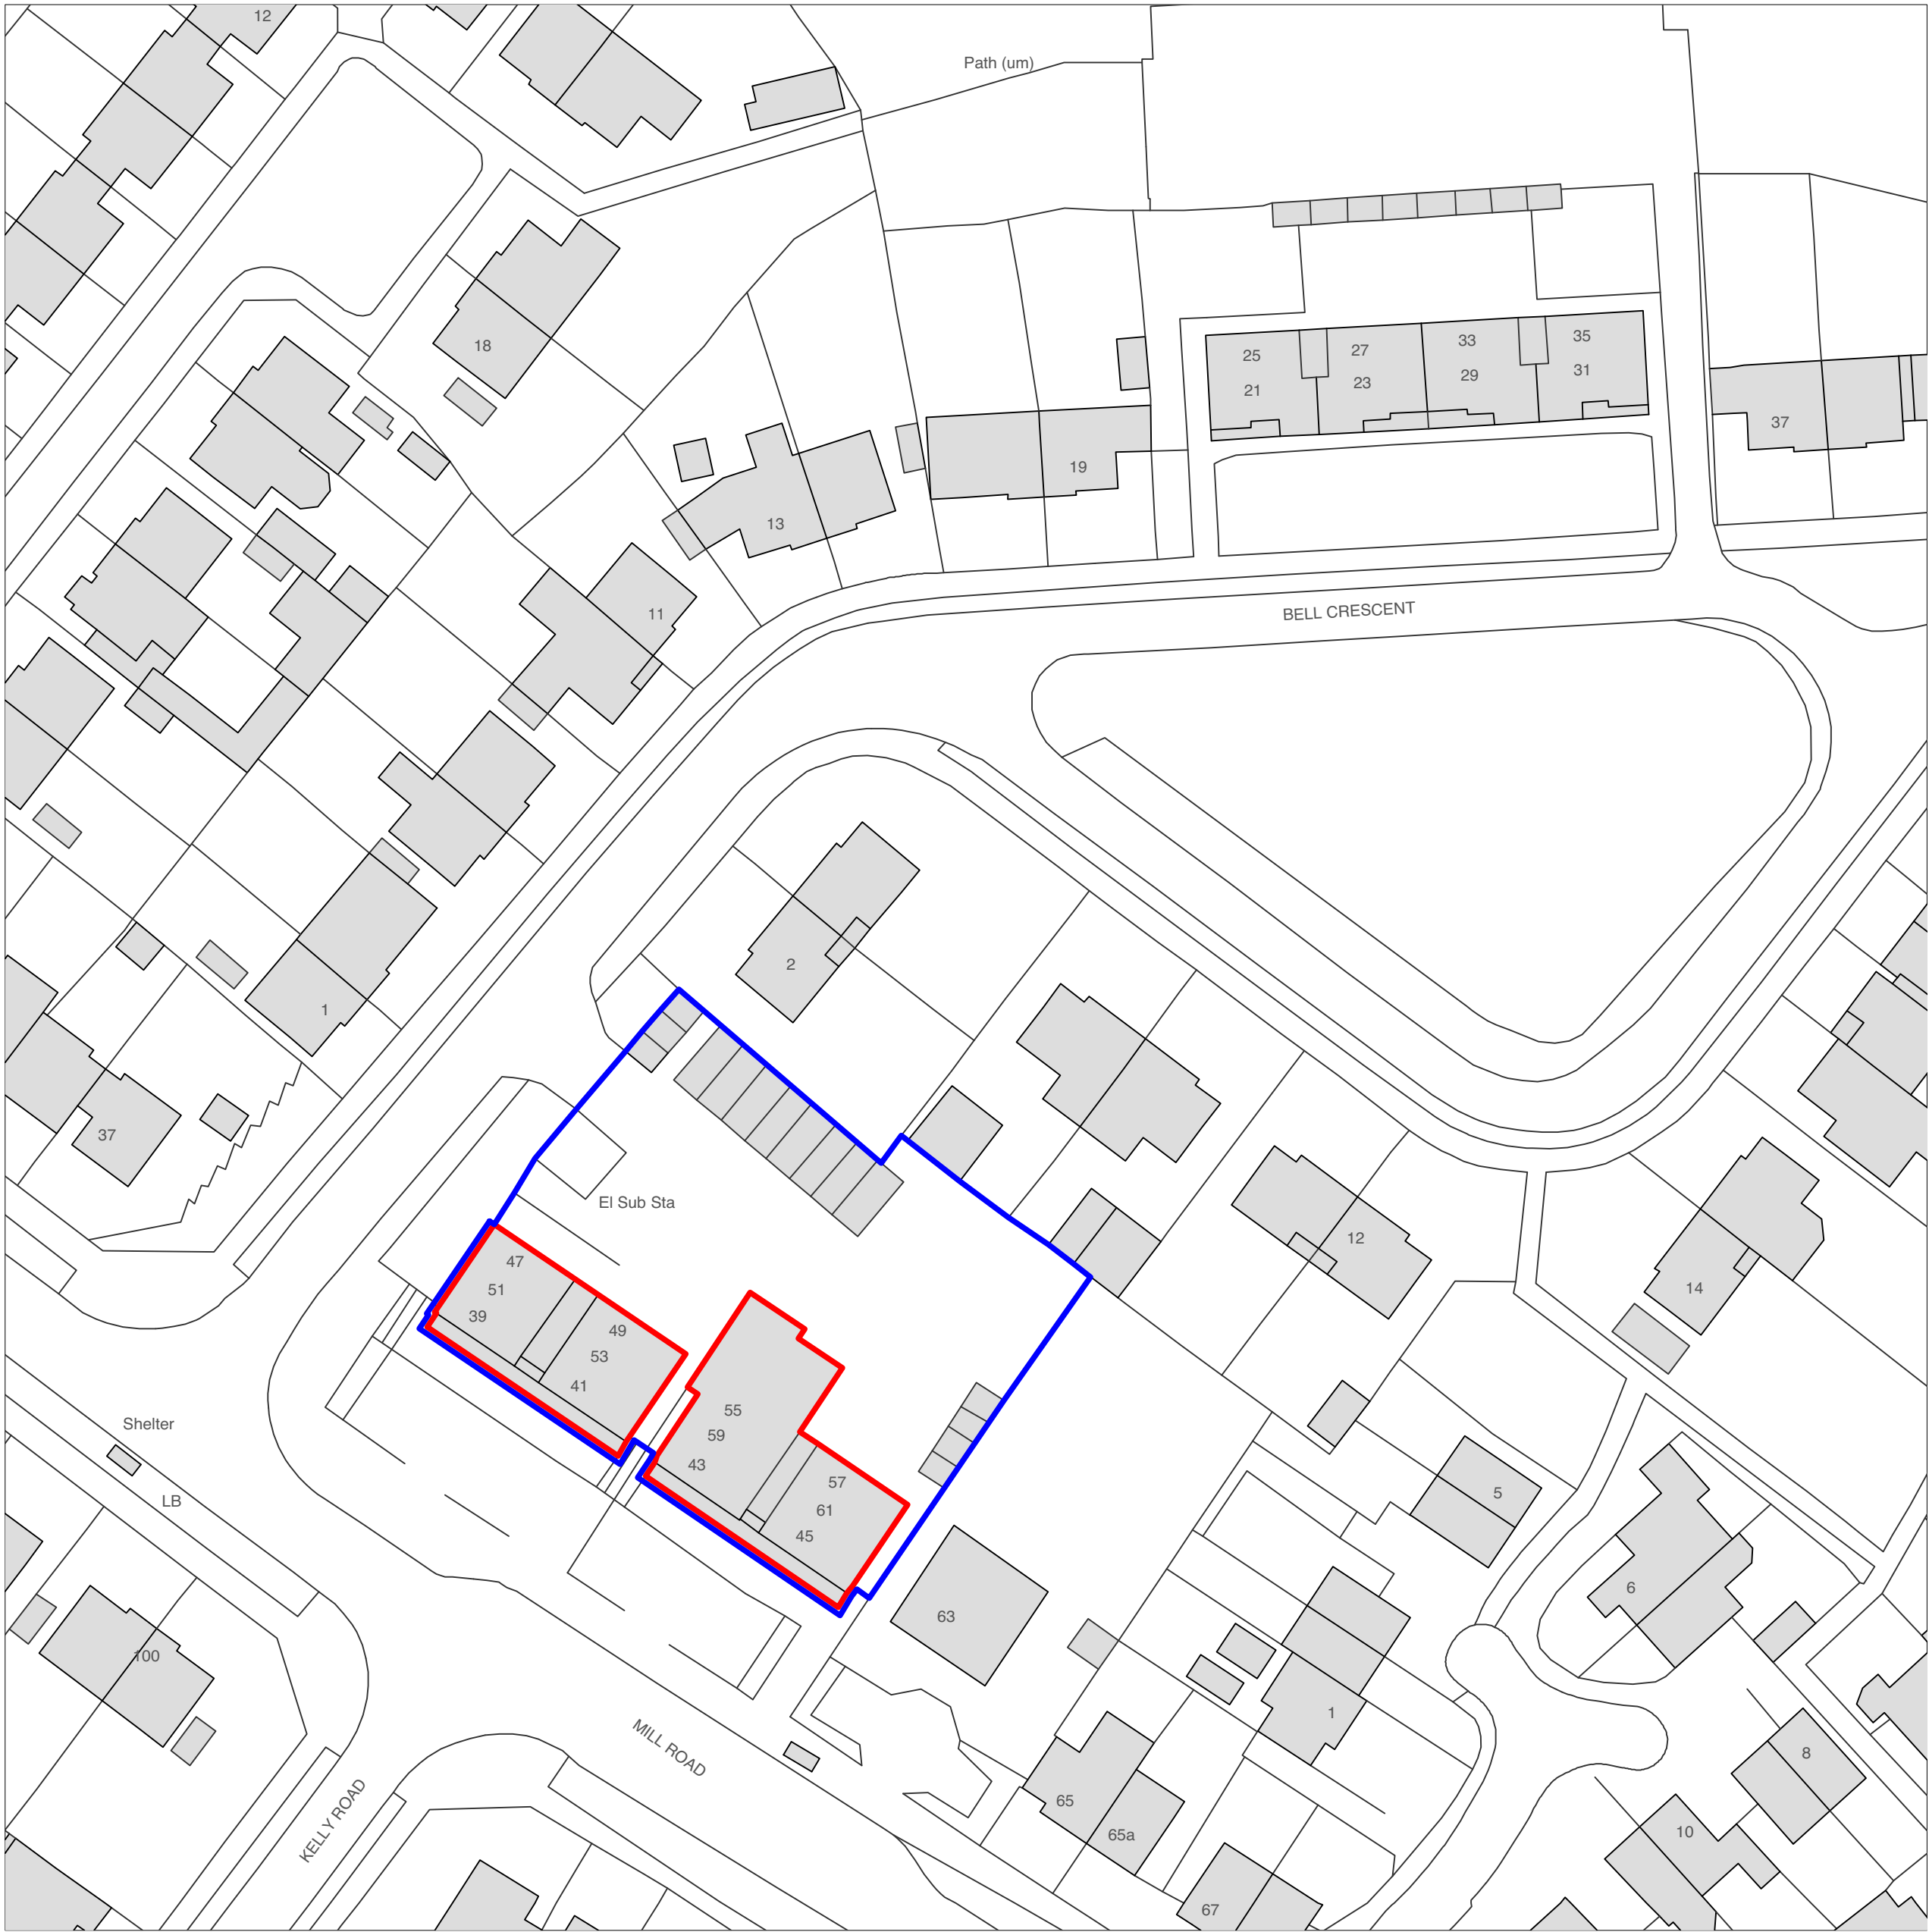

Ordnance Survey, (c) Crown Copyright 2020. All rights reserved. Licence number 100022432

SITE BLOCK PLAN

Scale 1:500 @ A1

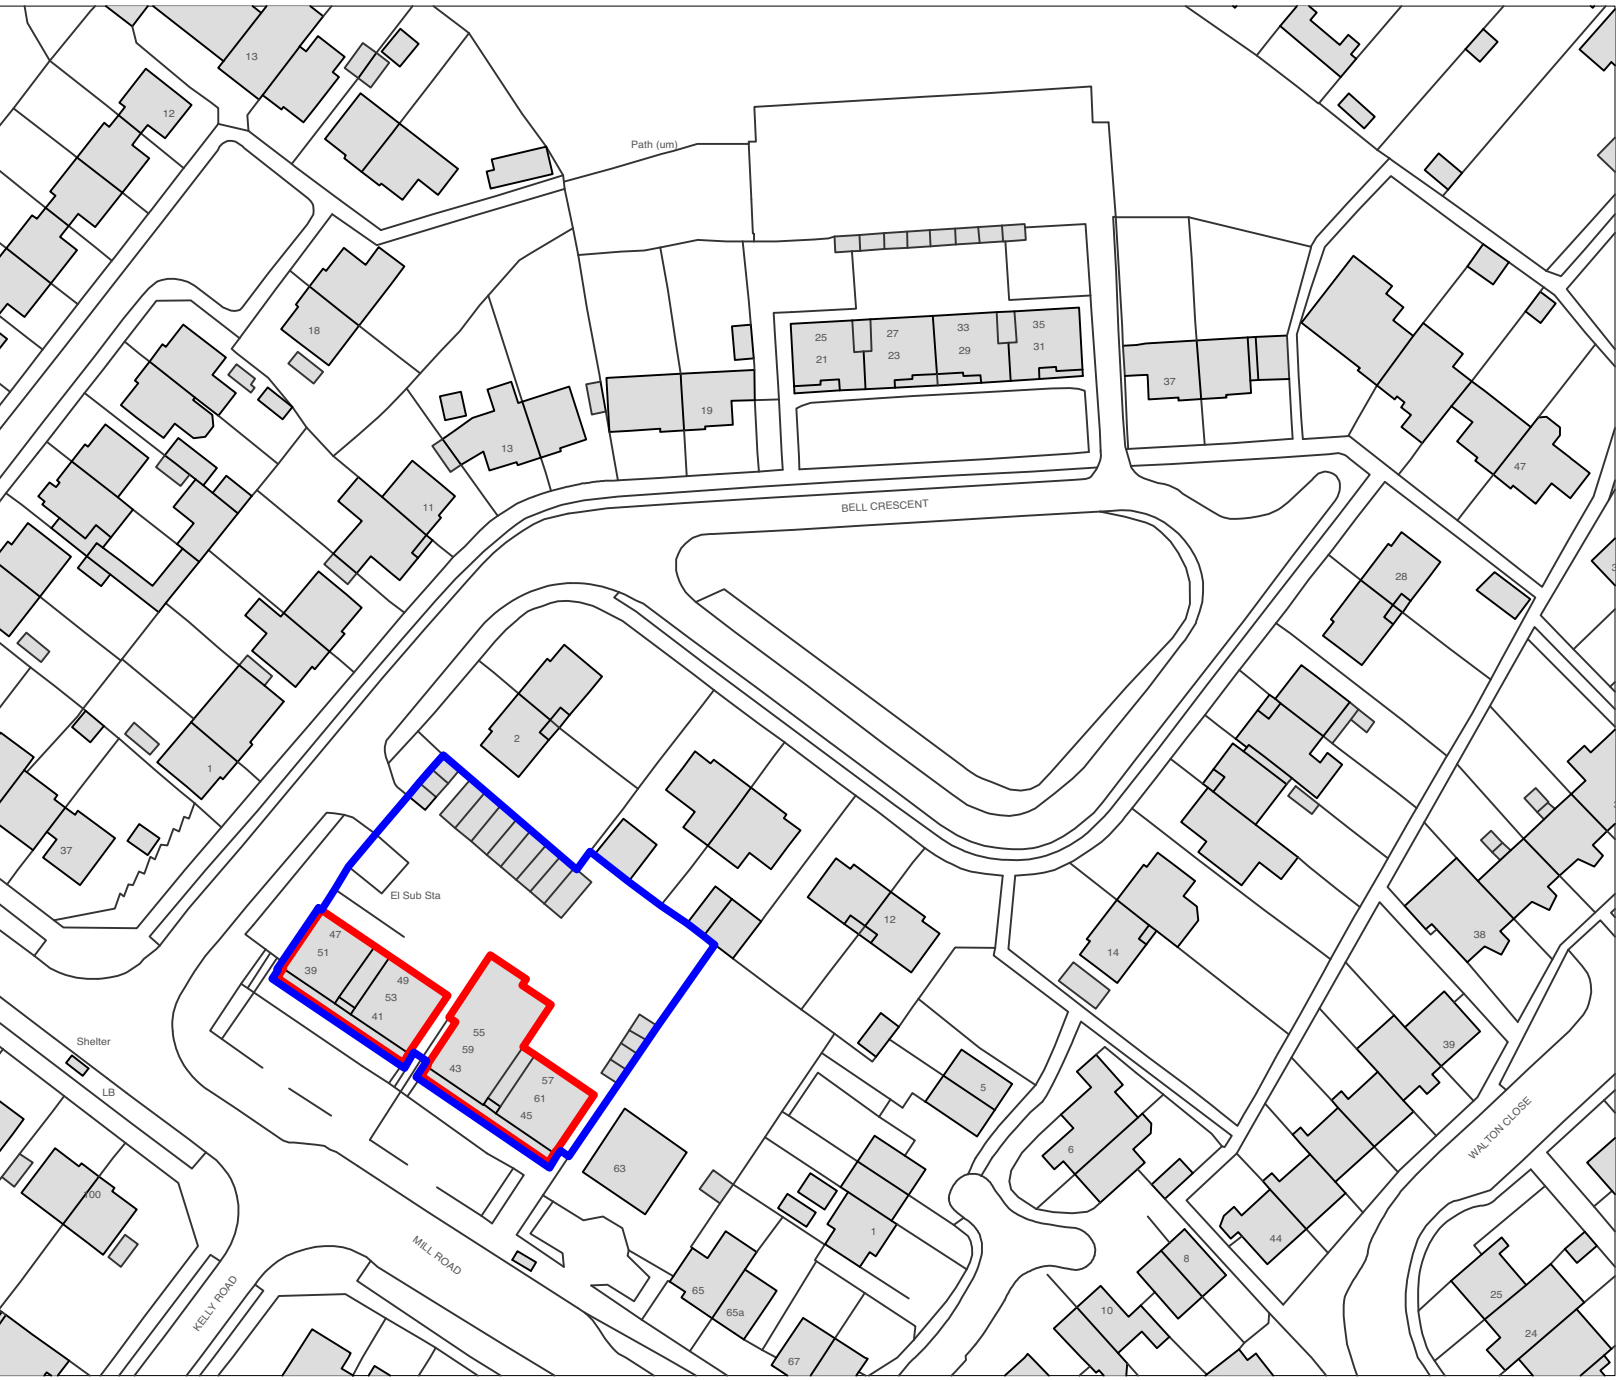

SITE LOCATION PLAN

Scale 1:1000 @ A1

KEY:

- Overall site boundary.
- Existing building of proposed door replacement.

SITE LOCATION AND BLOCK PLAN



Scale 1:1000 @ A1



Scale 1:500 @ A1



Chartered Architects
Chartered Building Surveyors
Interior Designers
CDM Services

3 GP Centre, Yeoman Road,
Ringwood, Hampshire, BH24 3FF
+44 (0)425 472 833
www.kendallkingscott.co.uk

Client
The Guinness Partnership

Scale
As Shown

Project Size
ISO A1

File Name
210383.vwx

© Copyright
Do not scale this drawing

Project
Door Replacements

Drawing Title
Location and Block Plans

Project Number
210383-1100

Drawing Number
JG

Revision
EM

Purpose/Status
PLANNING

Only to be used on the site for which designed. The electronic transmission of design information contained in this drawing is carried out entirely at the User's risk and Kendall Kingscott Ltd. will have no liability for any errors or inaccuracies arising therefrom. The production of amended or updated information from the said design information by the User is entirely the responsibility of the User and Kendall Kingscott Ltd. shall have no responsibility in respect thereof whatsoever.