



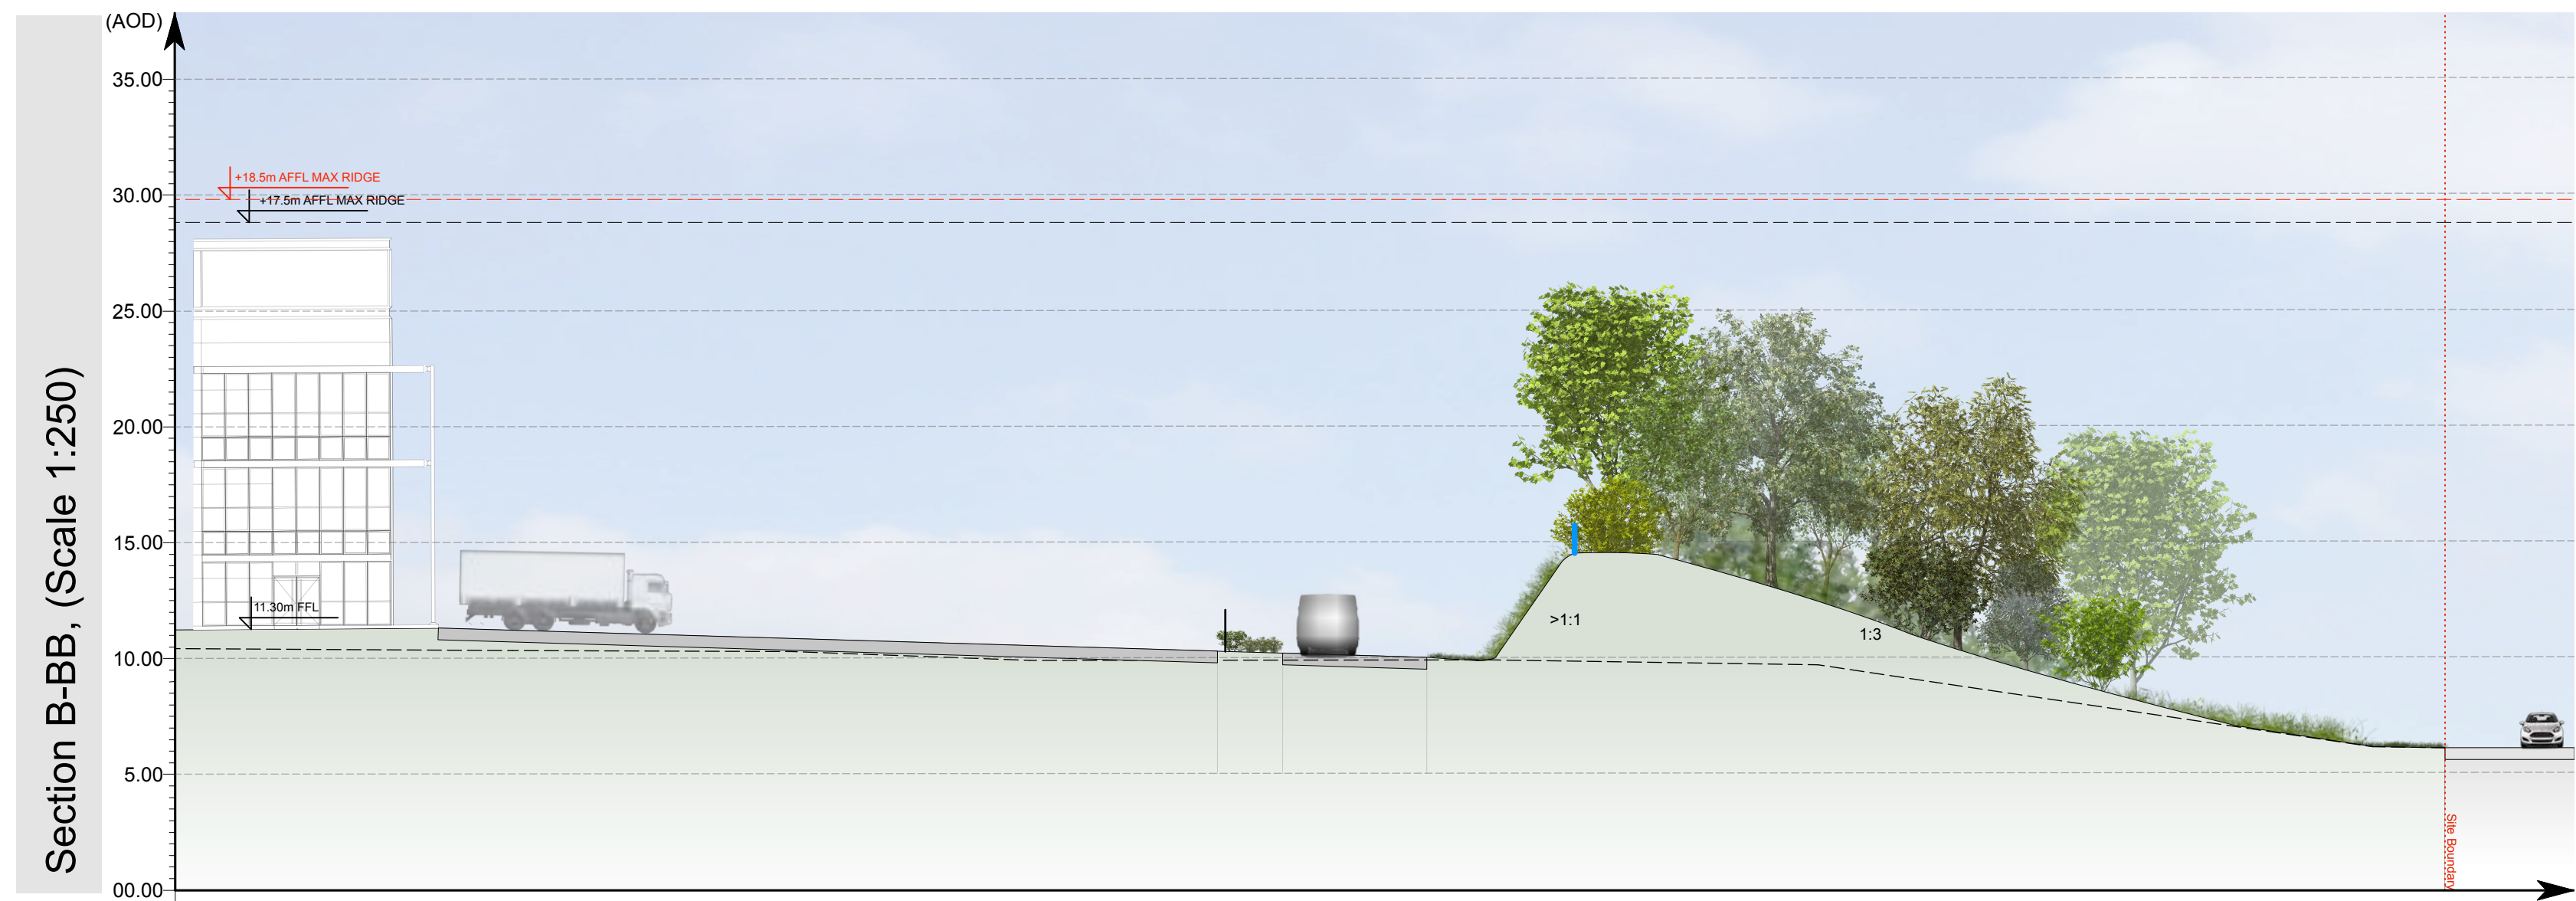

- Key**
- Site Boundary
 - Existing Overhead Powerlines (and 10m easement)
 - Existing vegetation to be retained
 - Existing vegetation to be removed
 - Proposed Woodland Planting ~10,000m²
 - Proposed Willowher Grassland ~7,210m²
 - Proposed Rough Mown Grassland ~1,510m²
 - Proposed Amenity Mown Grassland ~1,640m²
 - Proposed Grasscrete ~1,430m²
 - Proposed Slow Worm Translocation Area ~4,850m²
 - Proposed Amenity Tree and Shrub Planting ~1,161m²
 - Proposed Drainage Pipe and Outfall
 - Proposed Hibernaculum location
 - Proposed 1.2m height timber post and rail fence to top of bund

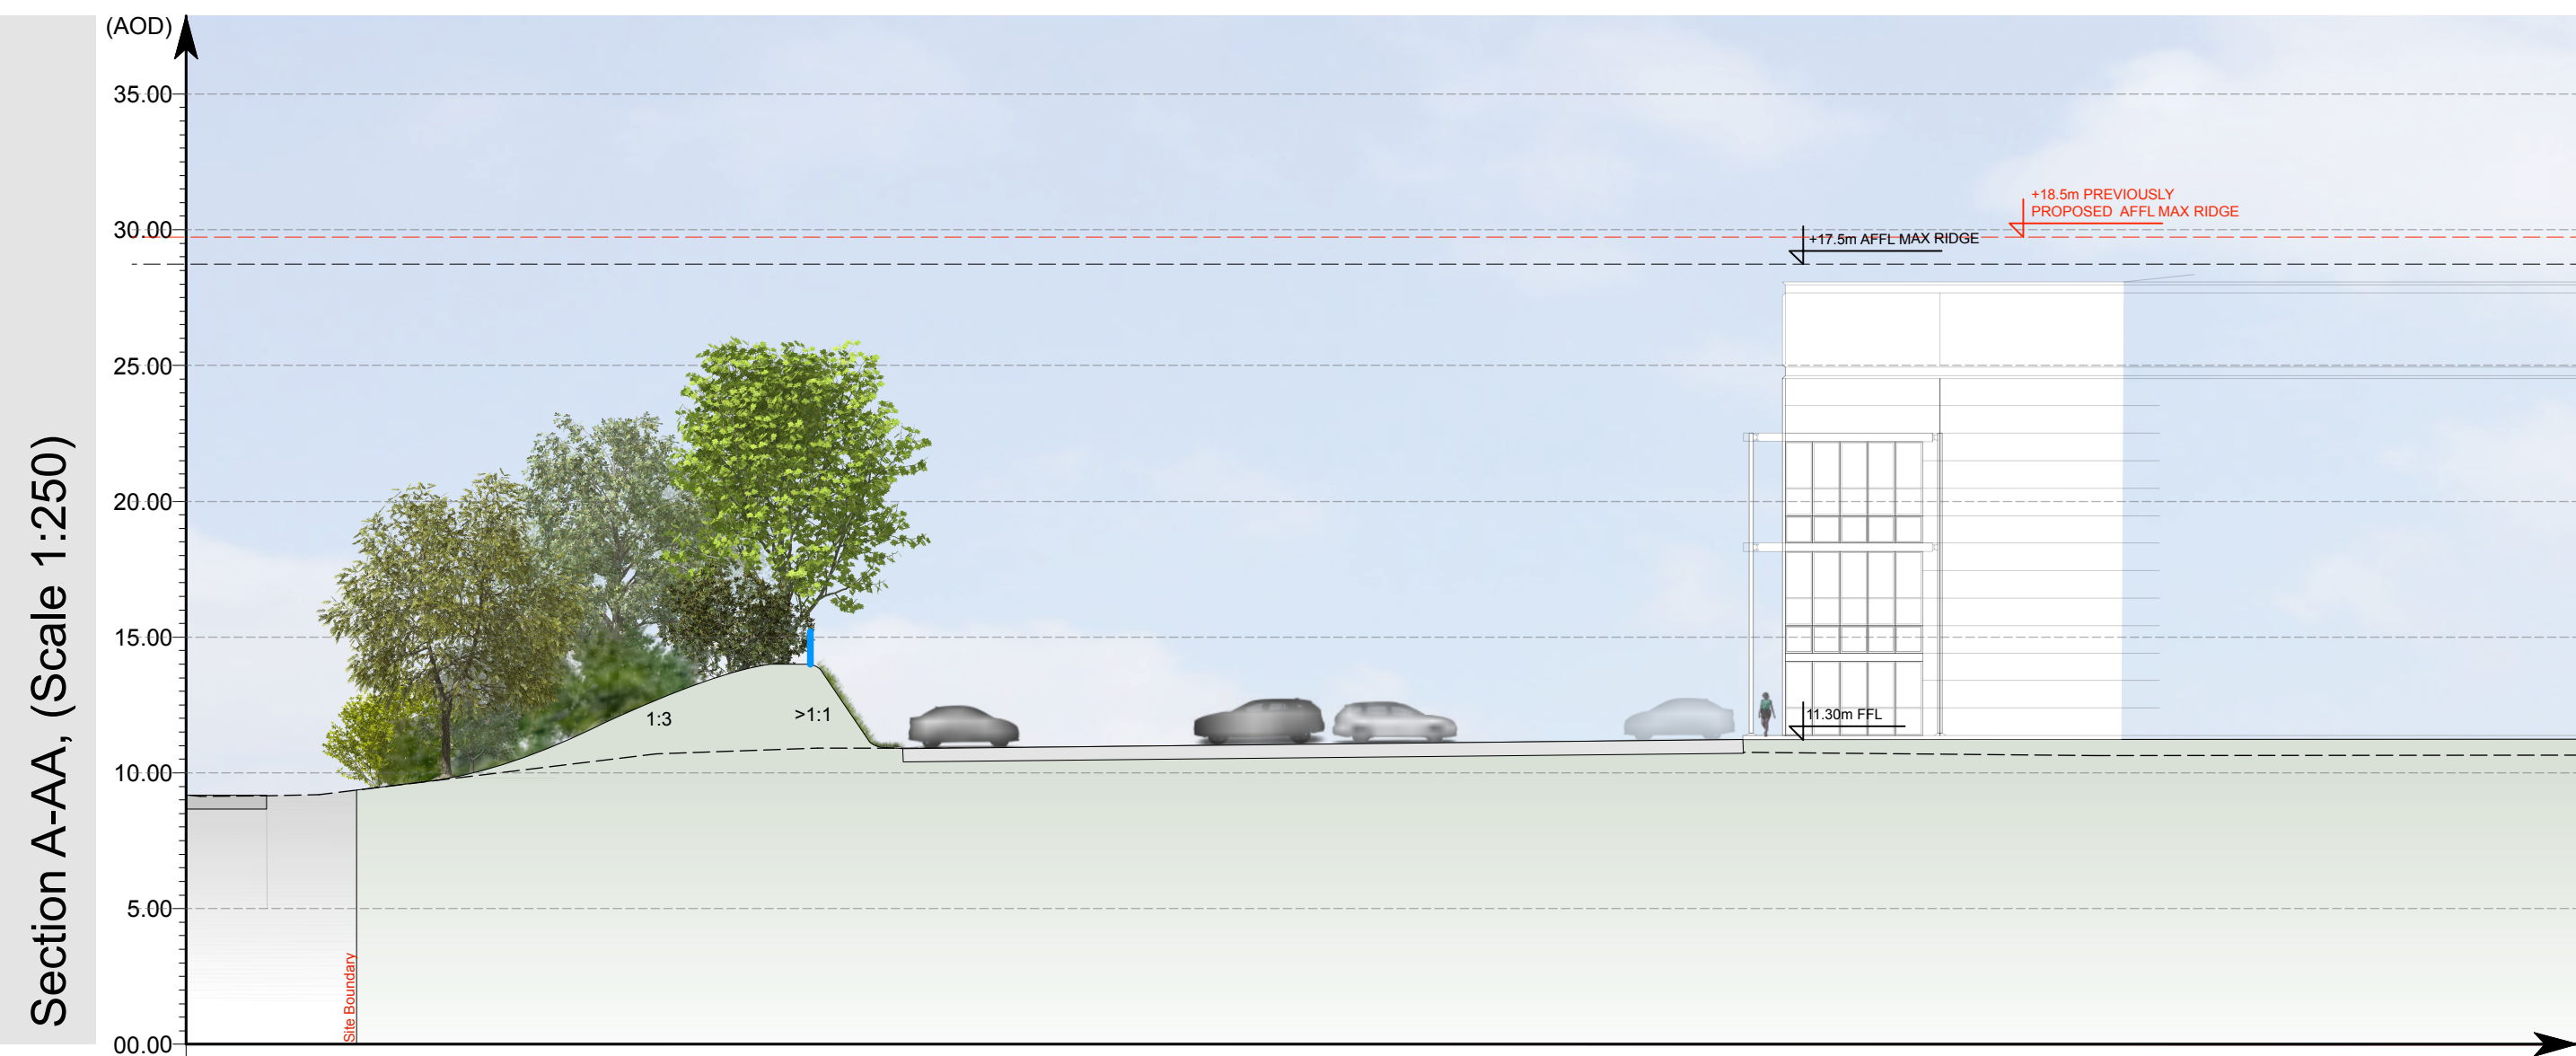

Based upon MSA Site Layout Dwg. 31383-FE-37A

Revisions:
First Issue- 22/02/2021 JN
A- (26/03/2021 JN) Additional area of woodland to northern boundary
B- (15/07/2021 AMS) Layout updated, landscape proposals amended to suit.
C- (21/07/2021 IHW) Amended to 2 bunding options - sheet added
D- (26/07/2021 IHW) Amended to single bund option (1:3 & >1:1)
E- (27/07/2021 IHW) Fence added to top of bund
F- (28/07/2021 IHW) Amended following further client comments

Indicative Landscape Masterplan and Sections

Harts Farm Way, Brockhampton West, Havant

Client: Clowes Developments (UK) Ltd
DRWG No: P21-1528_13 REV: F
Drawn by: AMS/IHW Approved by: RF
Date: 28/07/2021
Scale: 1:500 @ A0

Pegasus Design

0 50m