



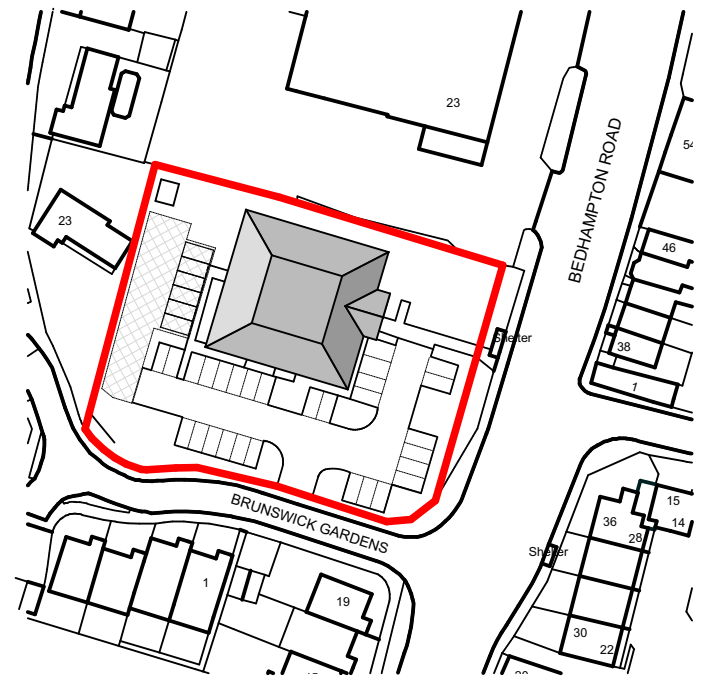

SITE LOCATION PLAN @ 1:1250

Licence number 100022432

— SITE BOUNDARY

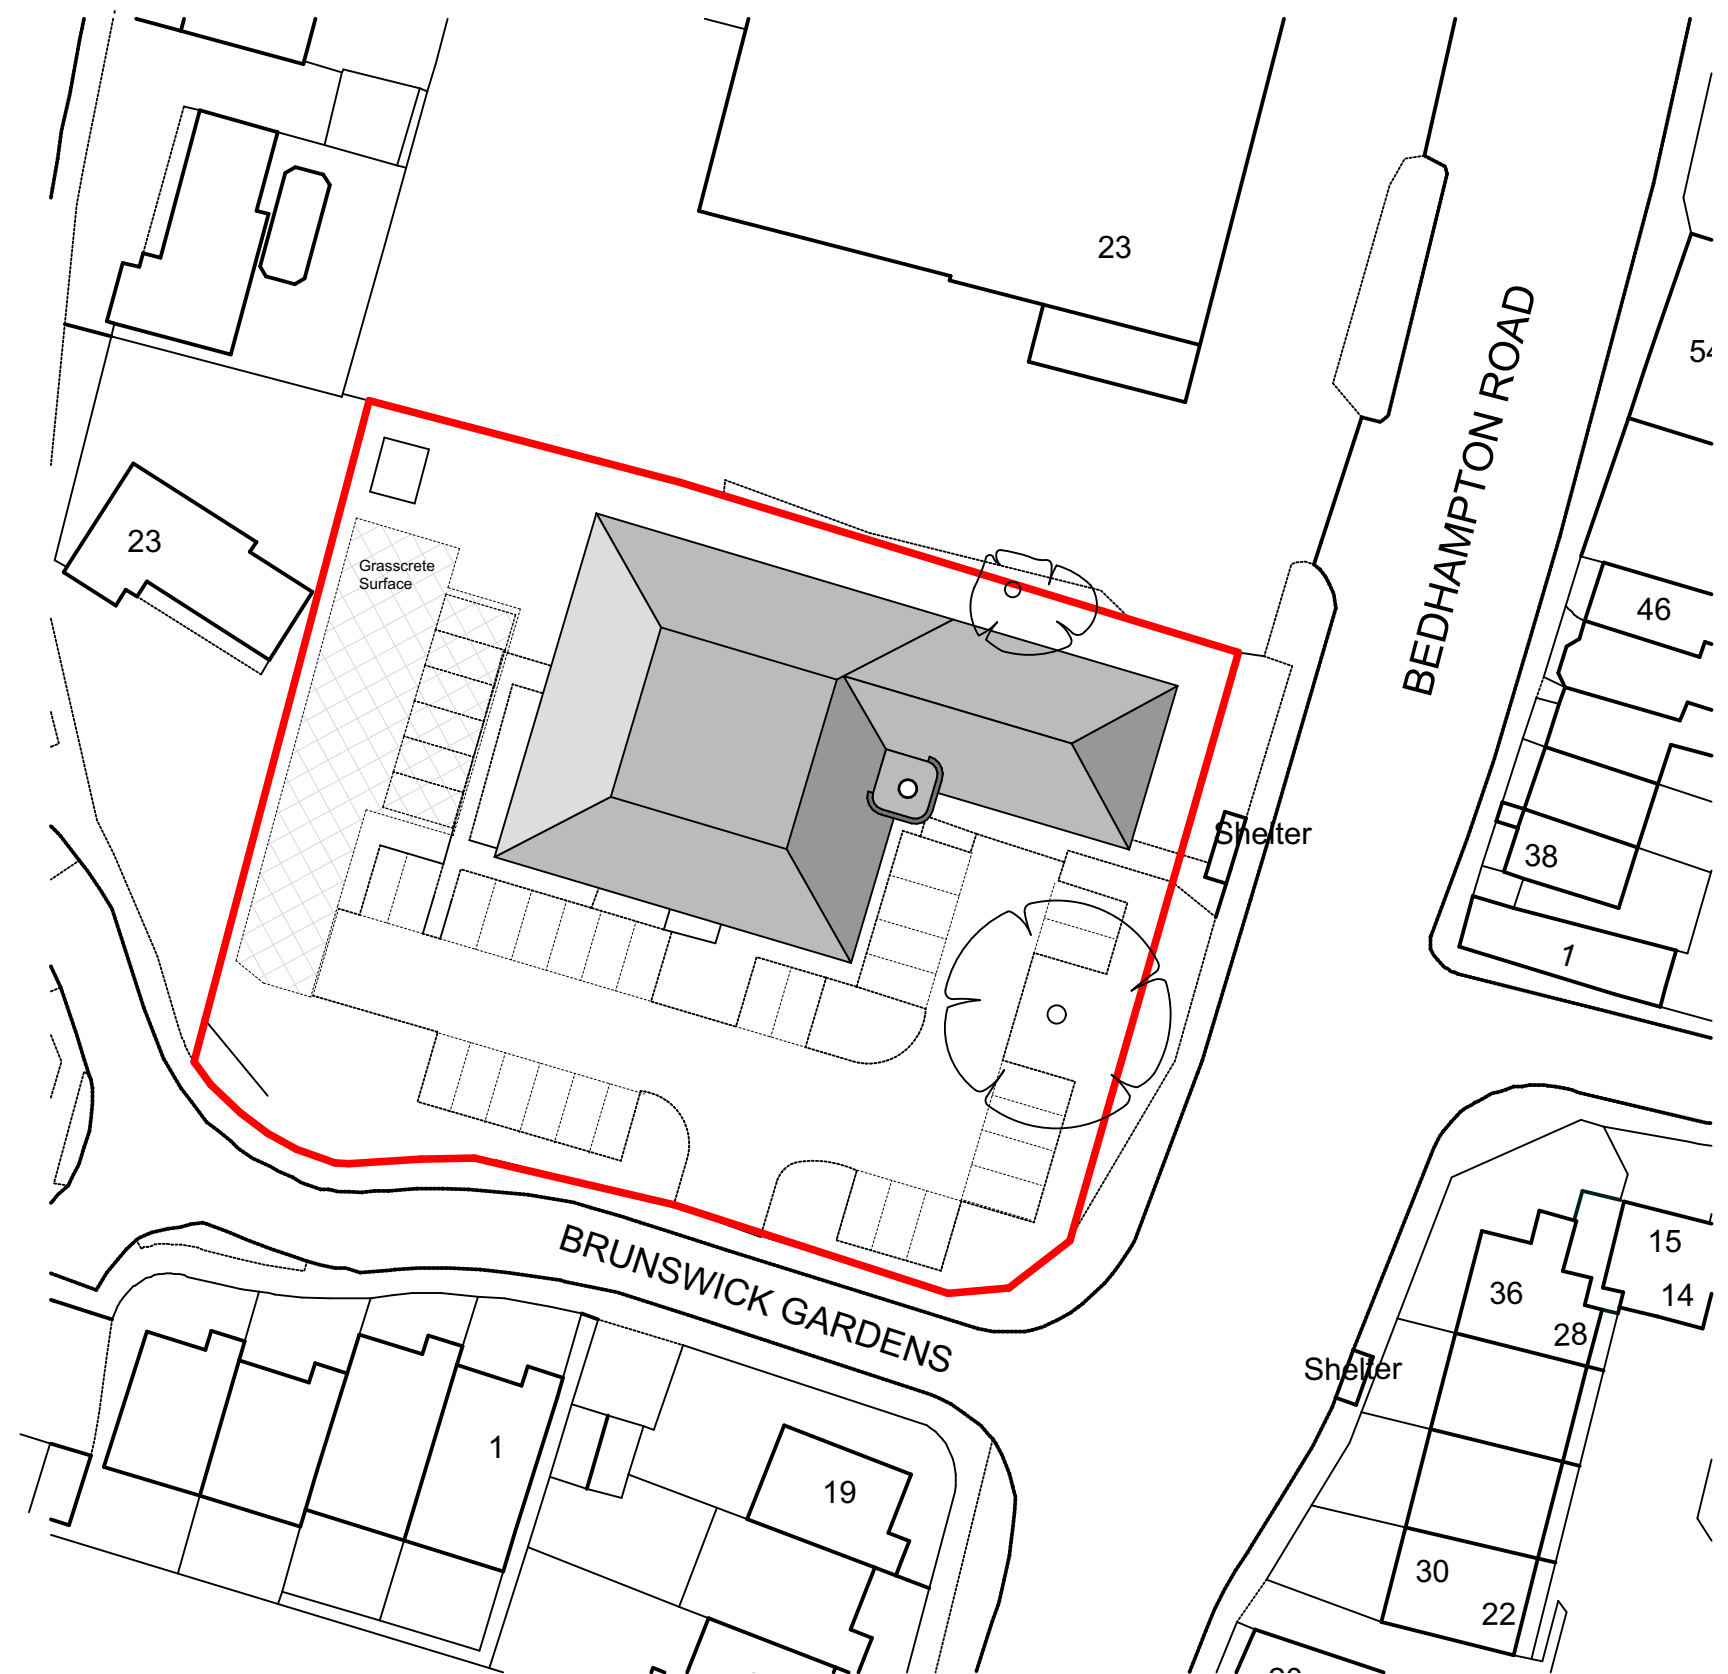

PROPOSED BLOCK PLAN @ 1:500



0

100mm @A3

Note: All dimensions to be checked on site by the contractor before fabrication and erection. Figured dimensions to be taken in preference to scaled dimensions. This drawing is the copyright of the architects and must not be reproduced or used without their express consent, except for the purposes of a planning application. Electronic issue of this drawing to be confirmed by paper hard copy only.

revisions & notes:
 - | 24.08.2020 | KC | ISSUED TO FOR PRE-PLANNING APPLICATION
 A | 18.05.2021 | SAB | ISSUED TO FOR PLANNING APPLICATION

Project: **Bedhampton Social Hall**
21 Bedhampton Rd, Havant
PO9 3ES

Drawing name: **Location and Block Plan**

Status: **Planning**
 Date: **AUG 2020**
 Scale: **1:1250 / 1:500 @ A3**
 Drawn: **KC**

pwparchitects
 61 South Street, Havant, Hampshire PO9 1BZ
 t: 023 9248 2494 e: design@pwp-architects.com w: www.pwp-architects.com

Project No. **5365** drawing No. **1100** rev **A**