
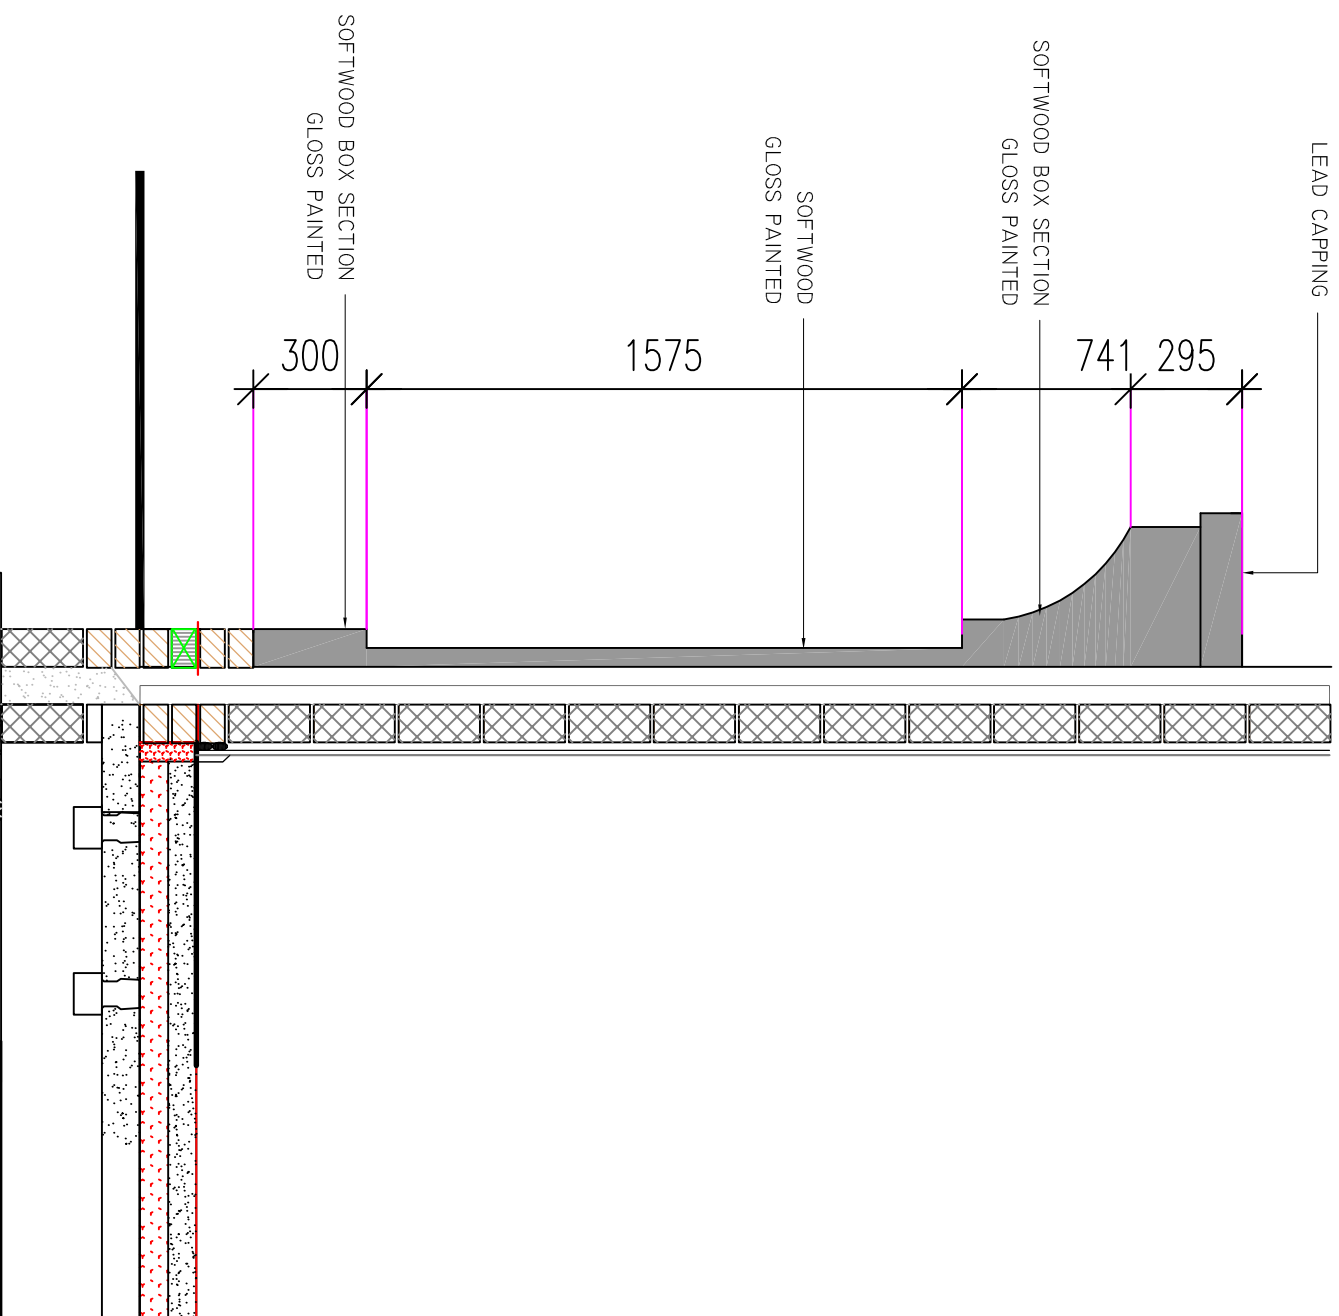


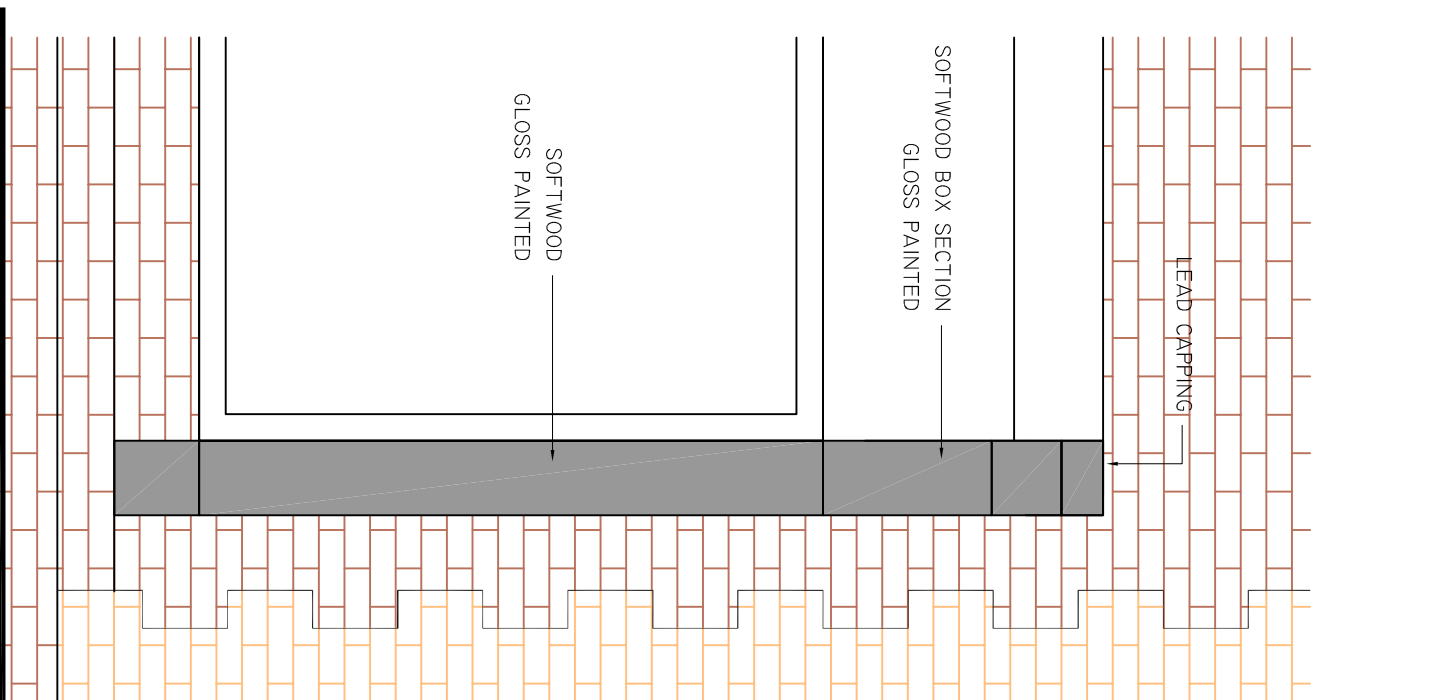

Revised	Decision	Date	CPA/IN

Dr M Gupta
36 - 38 North St
Emsworth
Hampshire

Drawing Title :

Proposed Re-Development
Conditions 3 & 5

Chris Flint Associates Ltd

CHARTERED SURVEYORS - PROJECT MANAGERS
DEVELOPMENT CONSULTANTS

Drawn By	Date	Checked By	Date	Approved By	Date
CF	09/09/16				

Drawing No.	Revision:	Scale:
CFA FULL 01F	1:100	A

PLANNING

2 Emerald Close Waterloo Hants PO7 8NZ
tel: 023 92 432484 fax: 023 92 358554
Email: christflinnassociates@gmail.com