
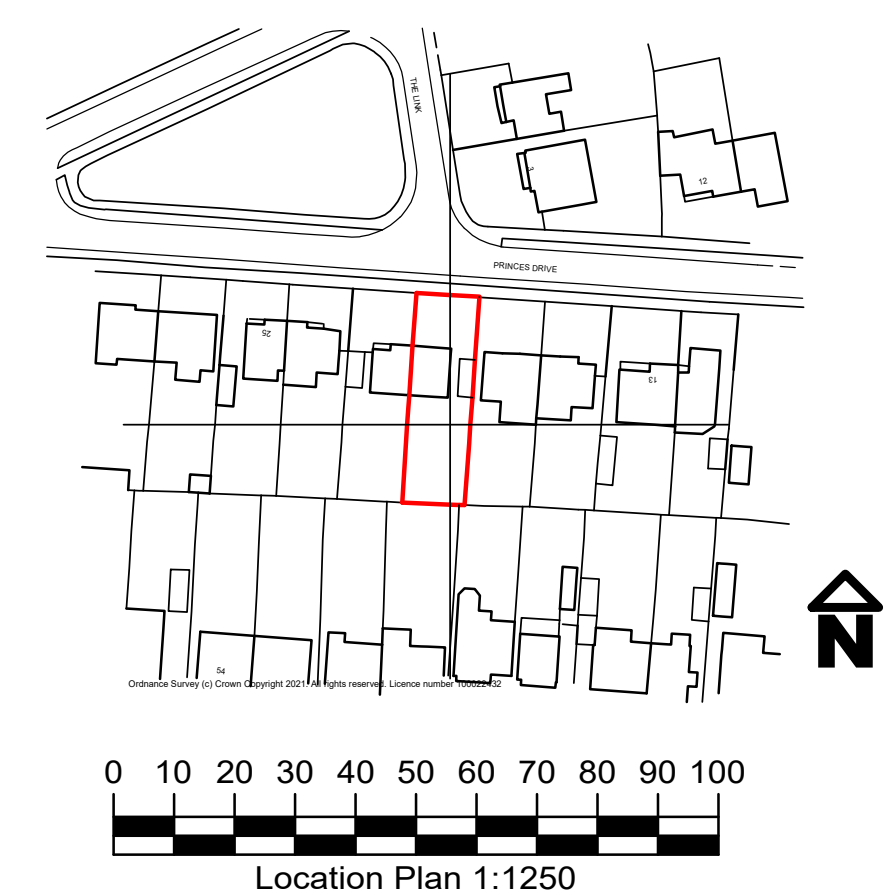
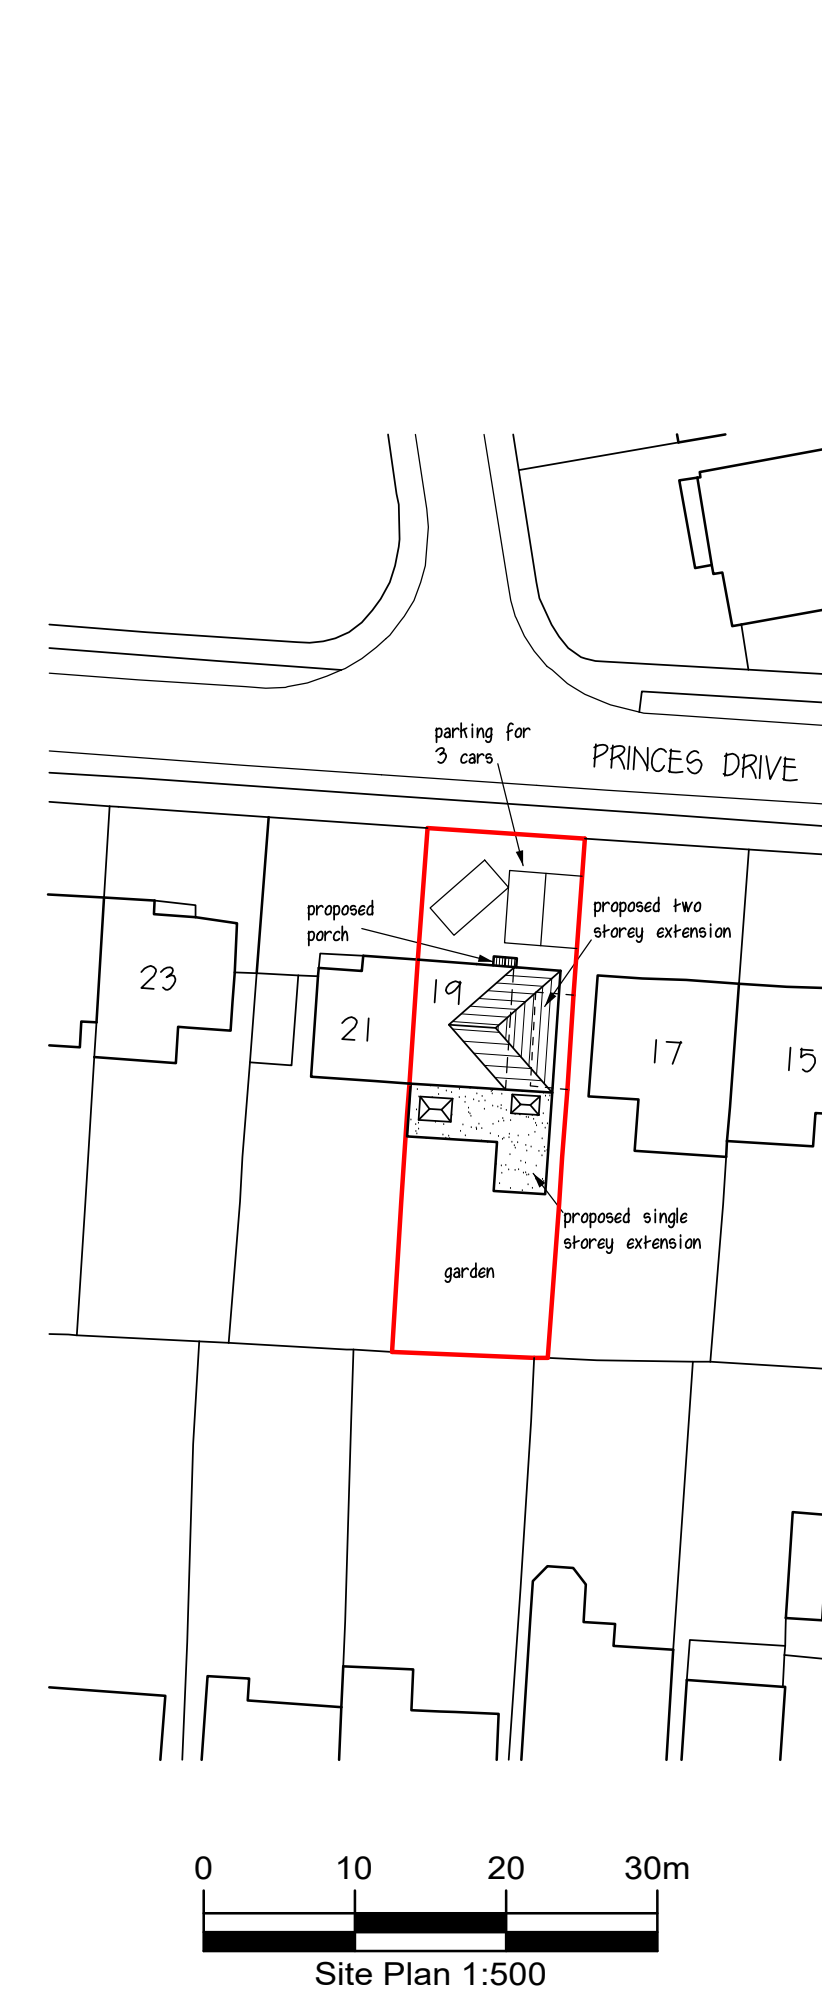
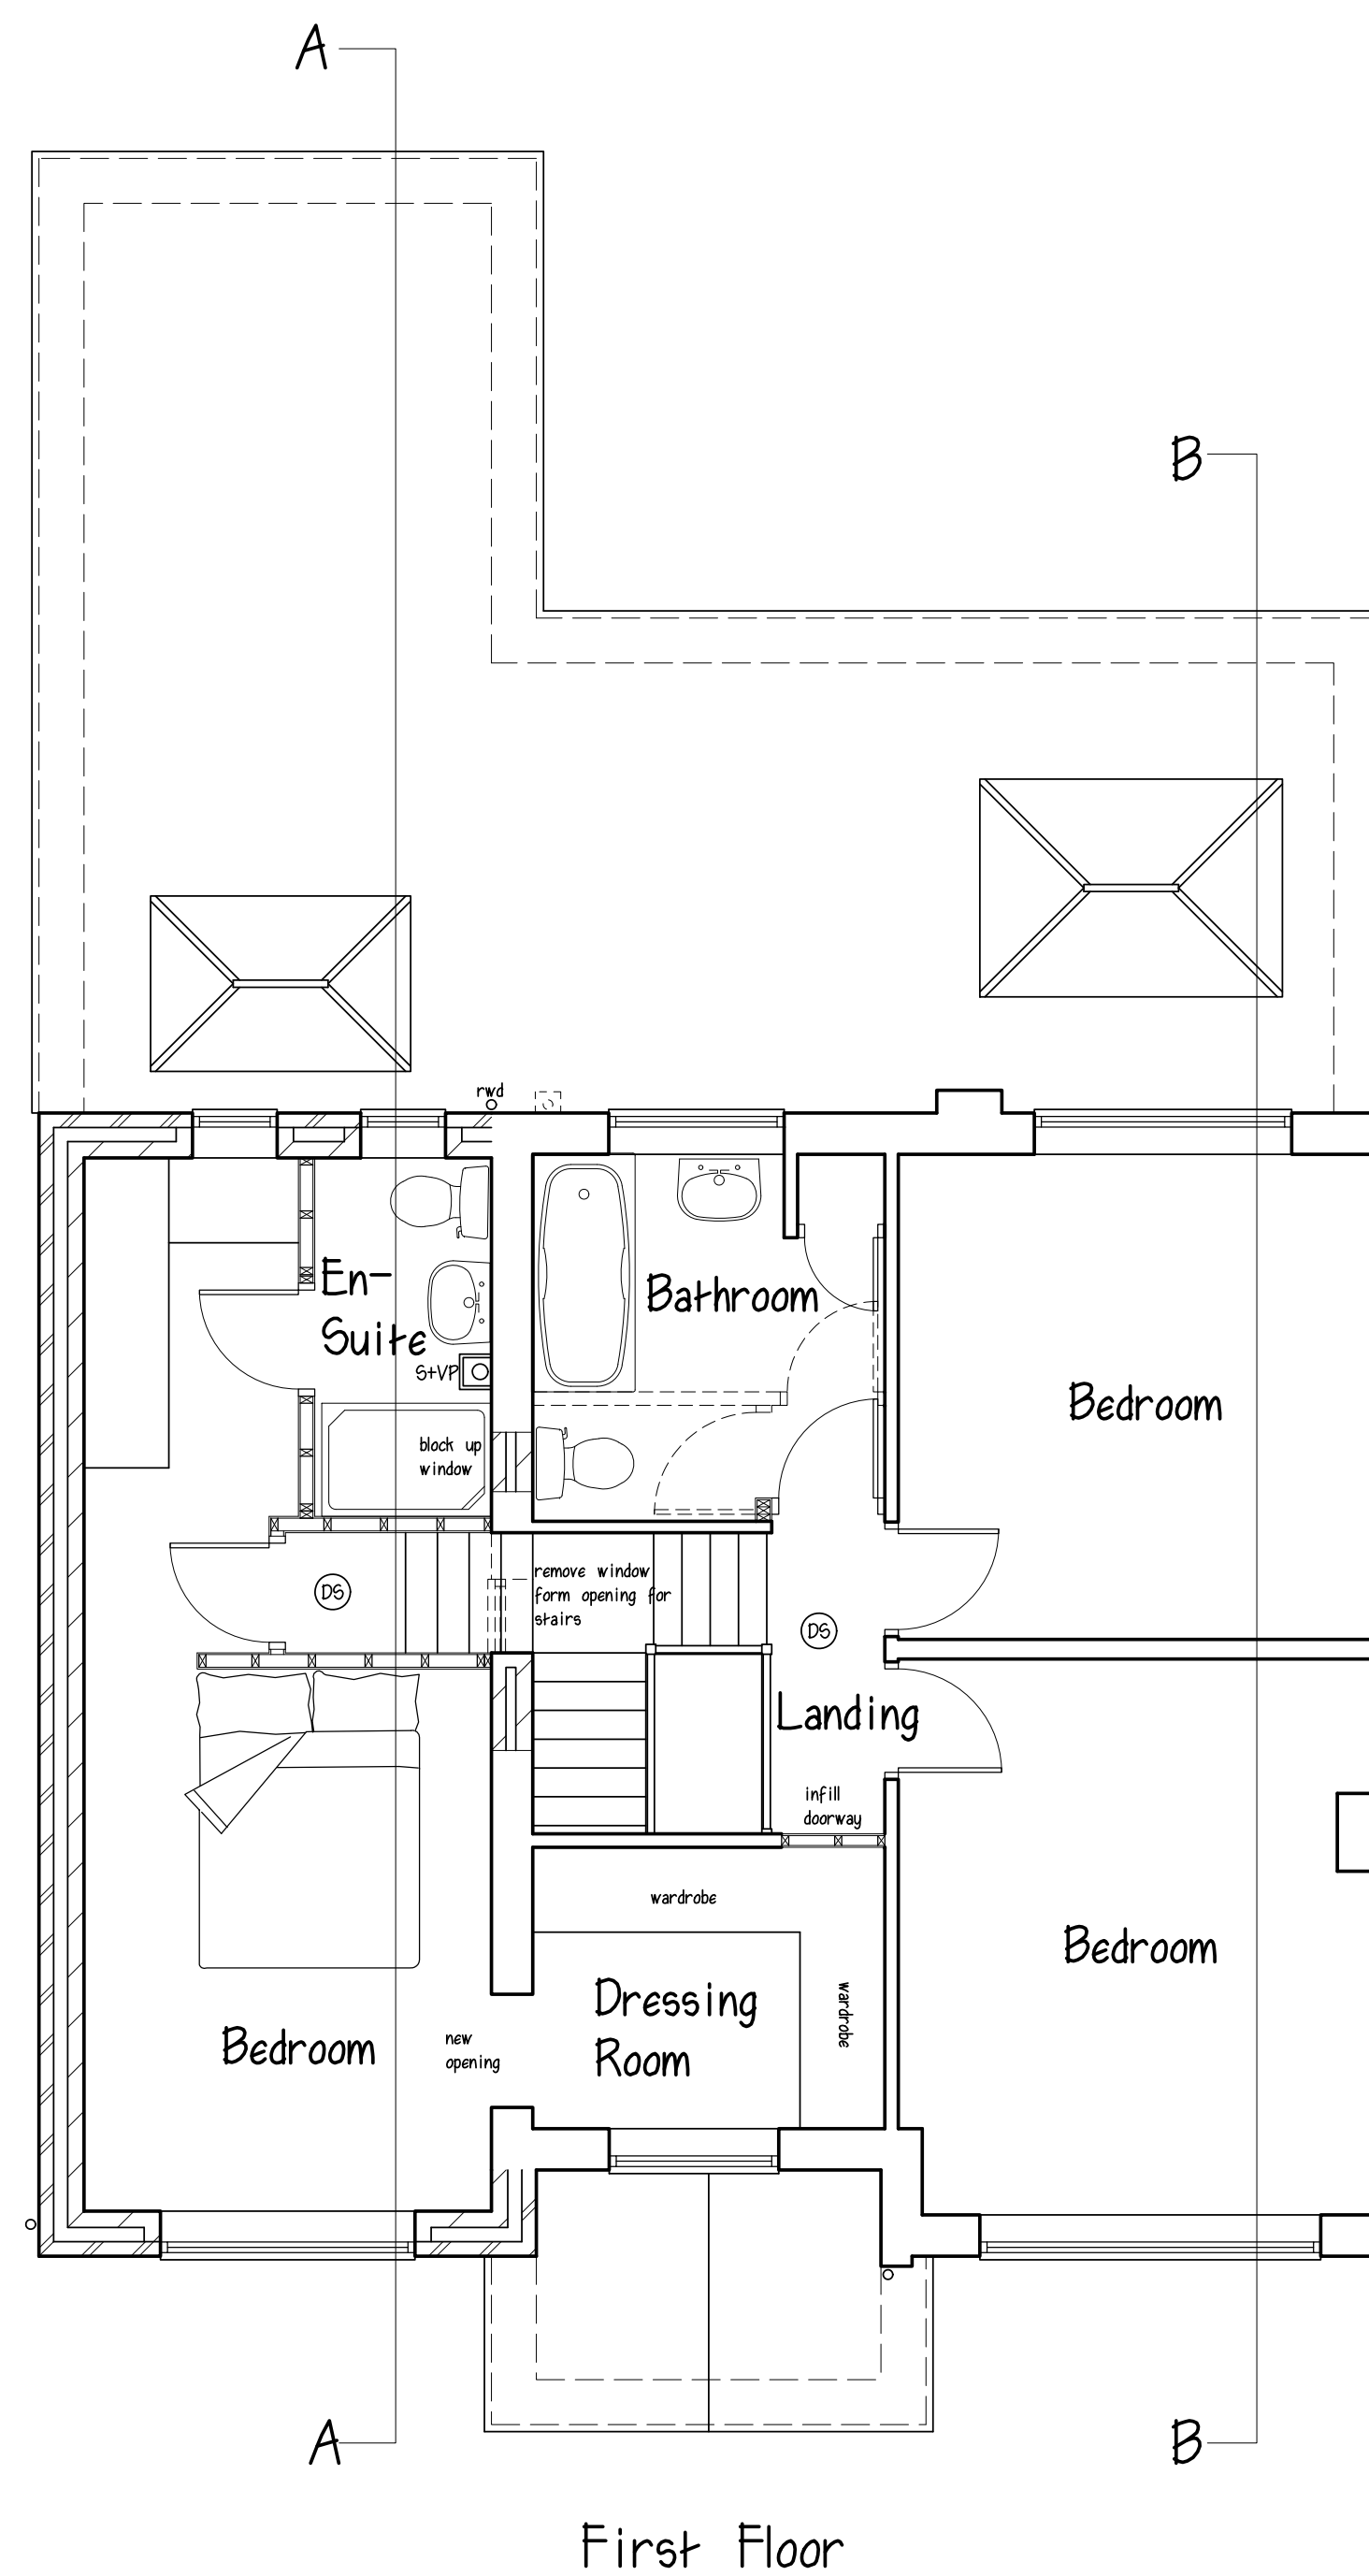


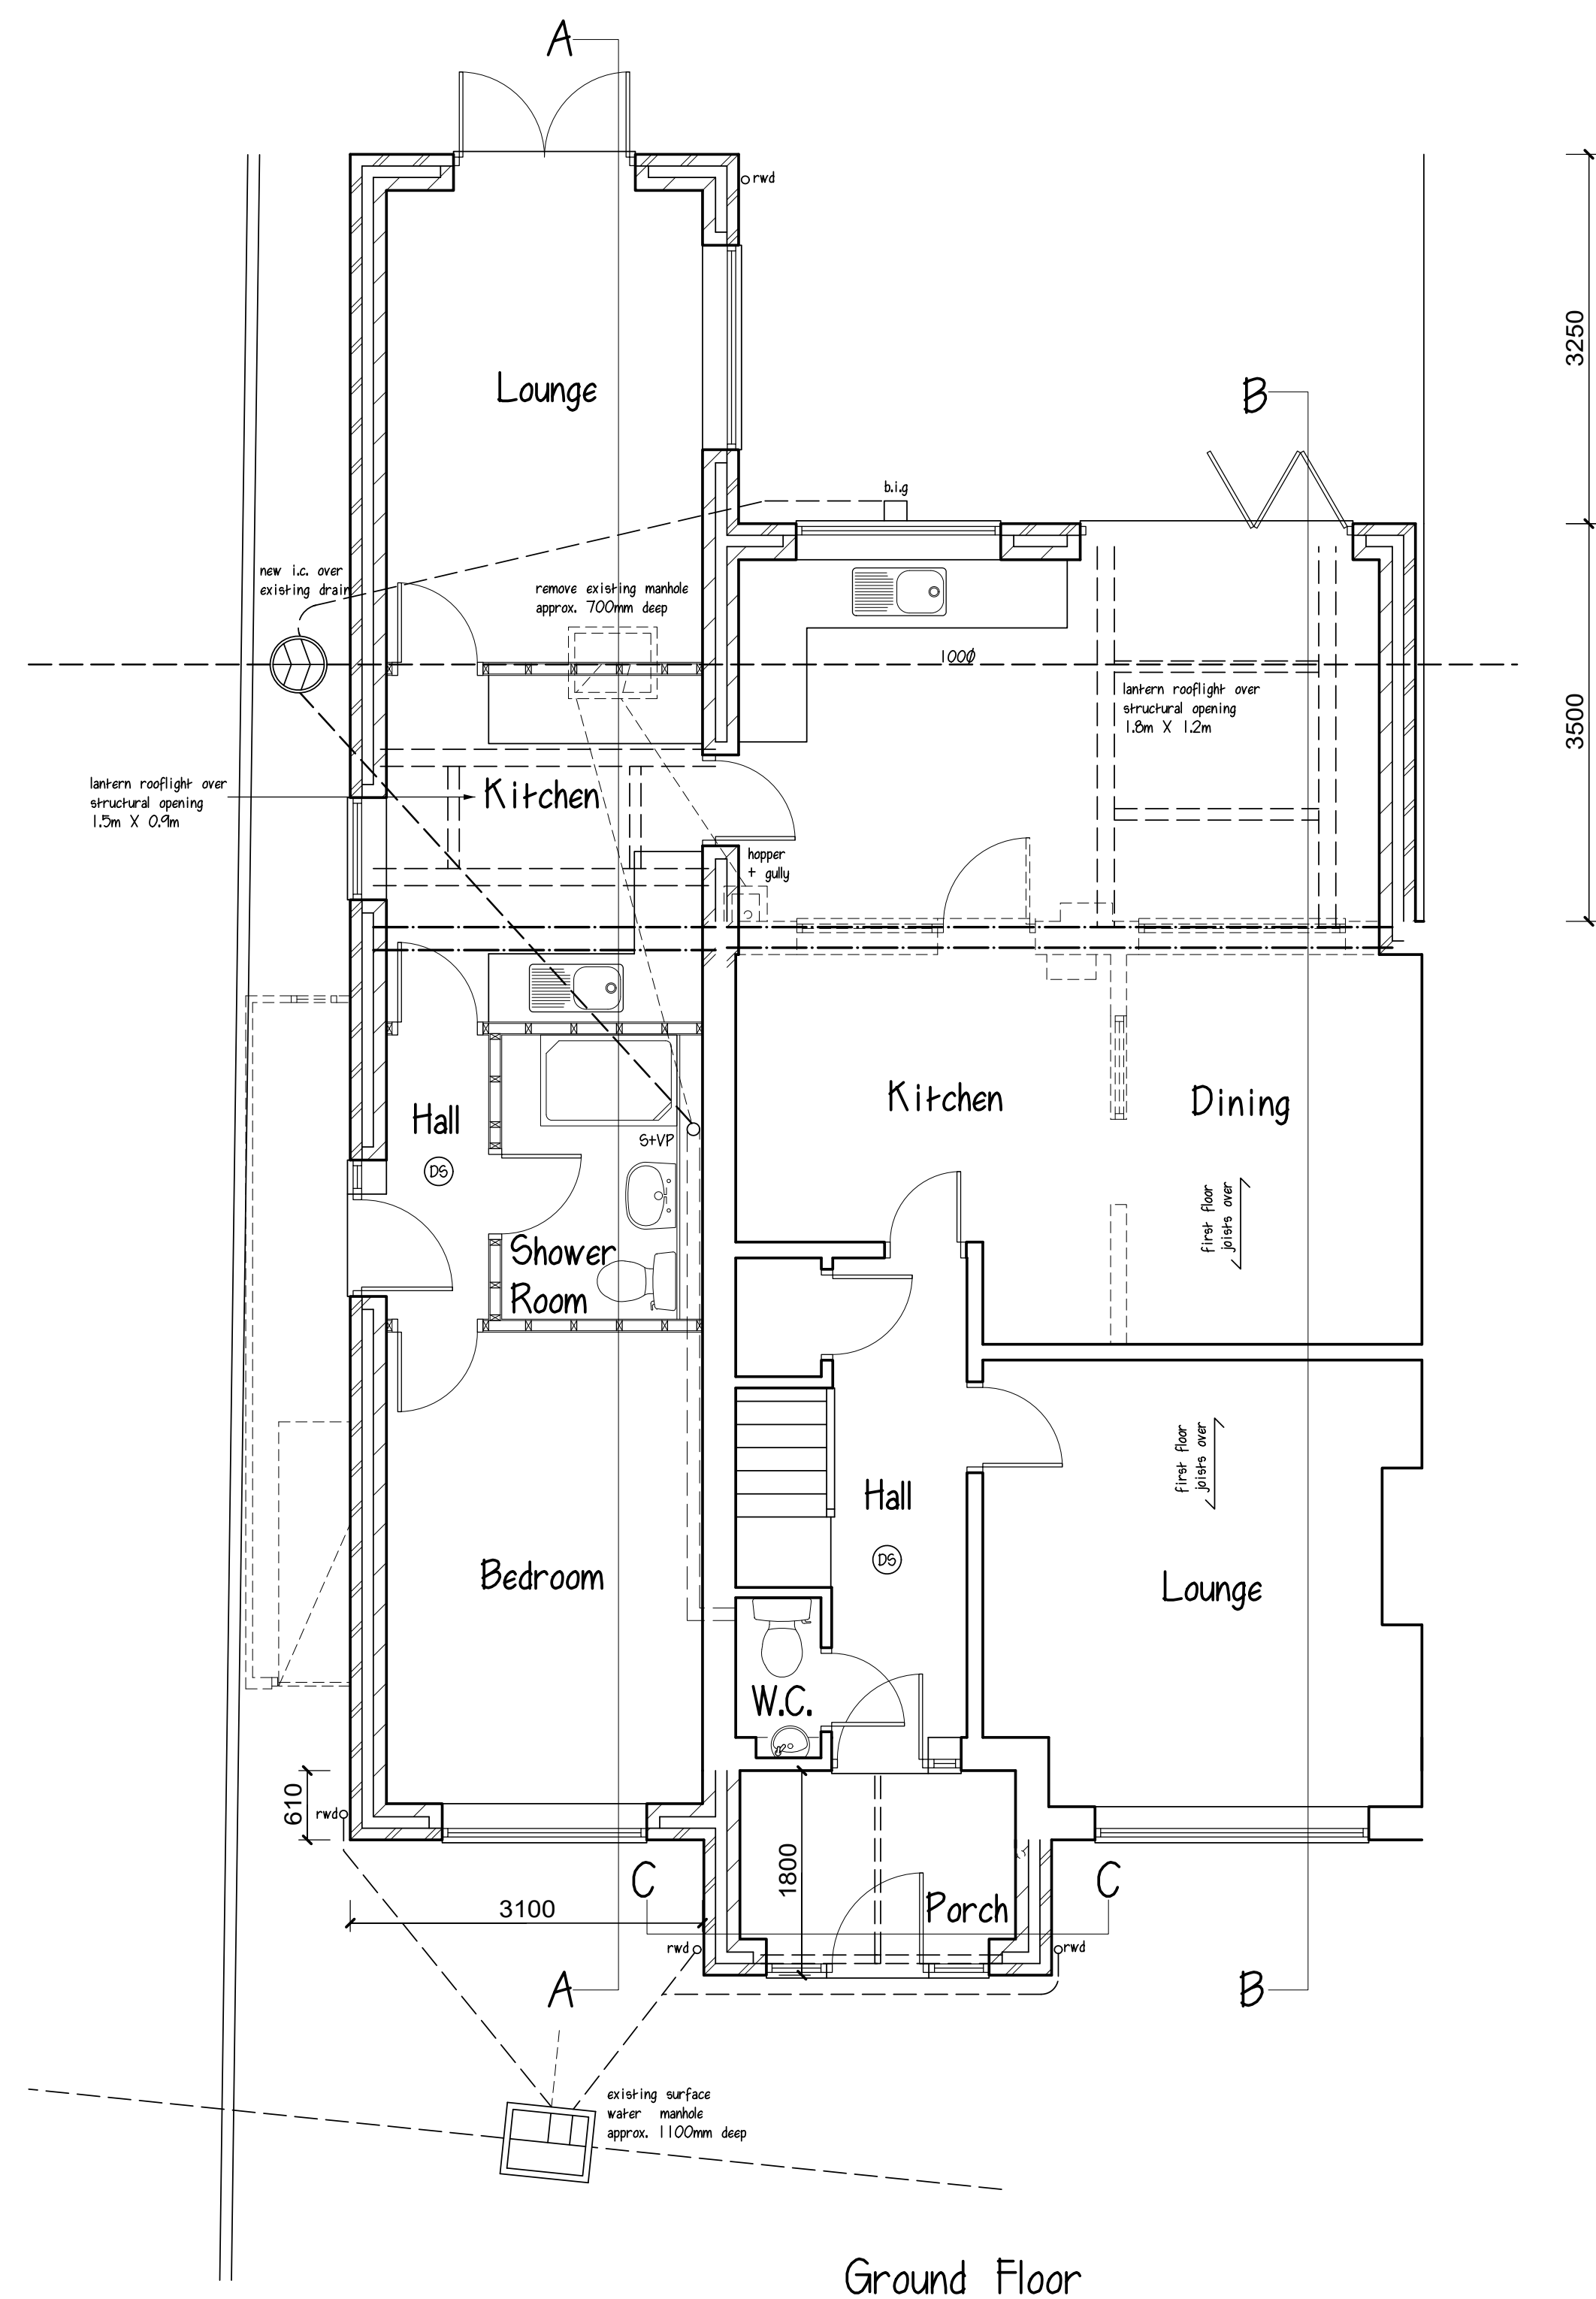

**MARTIN MOYSE M.R.I.C.S**  
Chartered Building Surveyor

Title: PROPOSED TWO STOREY / SINGLE STOREY  
SIDE / REAR EXTENSION & FRONT PORCH

Address: 19 PRINCES DRIVE,  
WATERLOOVILLE,  
HAMPSHIRE PO7 7QN

Scale: A1 - Plans 1 to 50, Elevations 1 to 100 Date: August 2021 Drawing No:02

This drawing does not constitute a specification of work to be done, and is to be read in conjunction with notes. All dimensions to be checked on site. This drawing is copyright ©

**RICS** 12 ST. CATHERINES WAY, DOWNEND, FAREHAM, HAMPSHIRE PO16 8RL  
TELEPHONE: 01329 236279 FACSIMILE: 01329 220149 E-MAIL: m.moyse@btinternet.com