





NOTES:
This drawing has been produced solely for PLANNING/DESIGN.
Do not Scale from this Drawing except for planning purposes.
Any drainage shown is presumed and to be checked on site before commencement of works.
This drawing is the copyright of MF Designs Ltd.

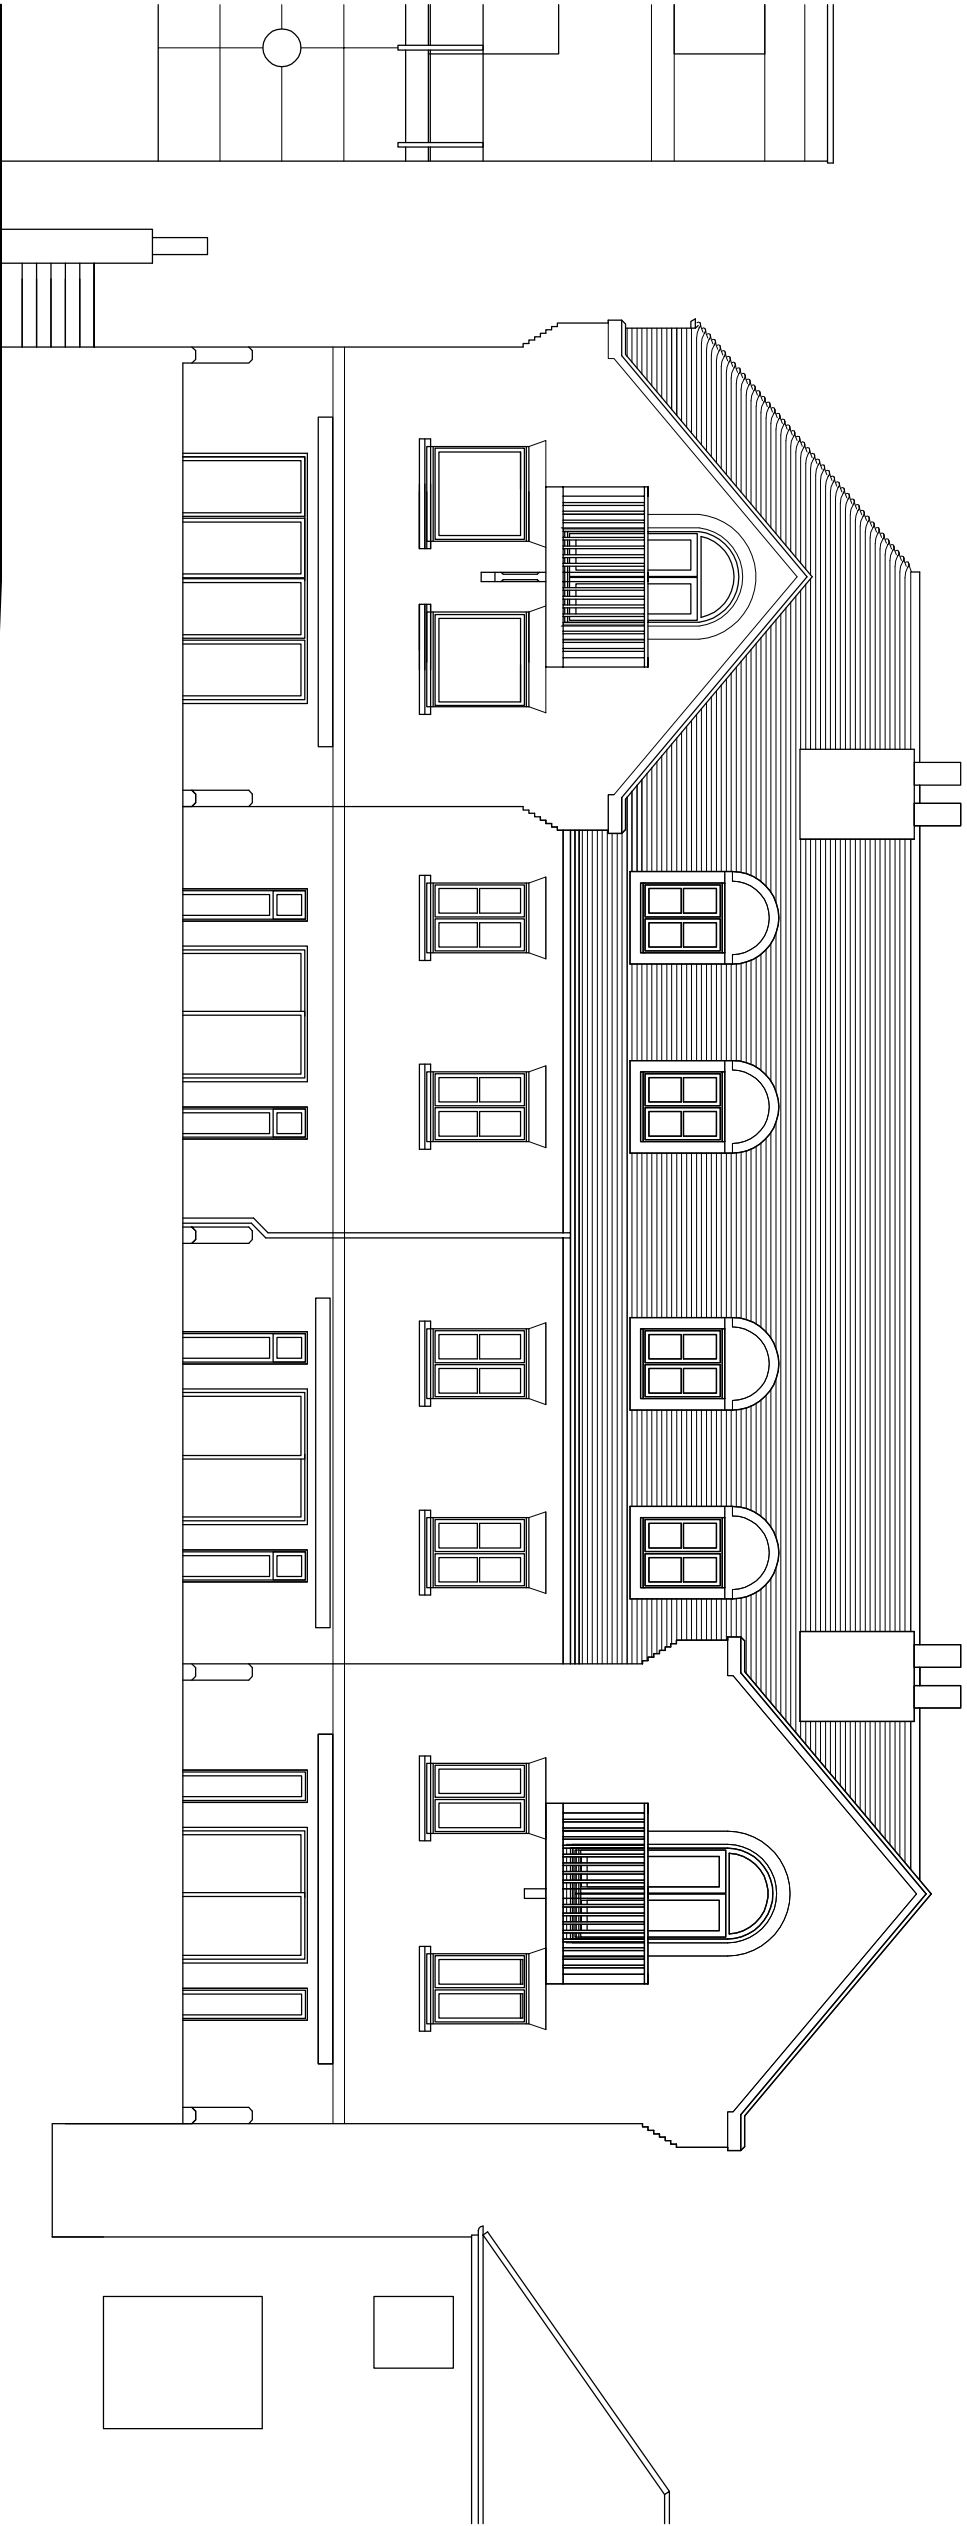

Proposed South ~ View from foreshore

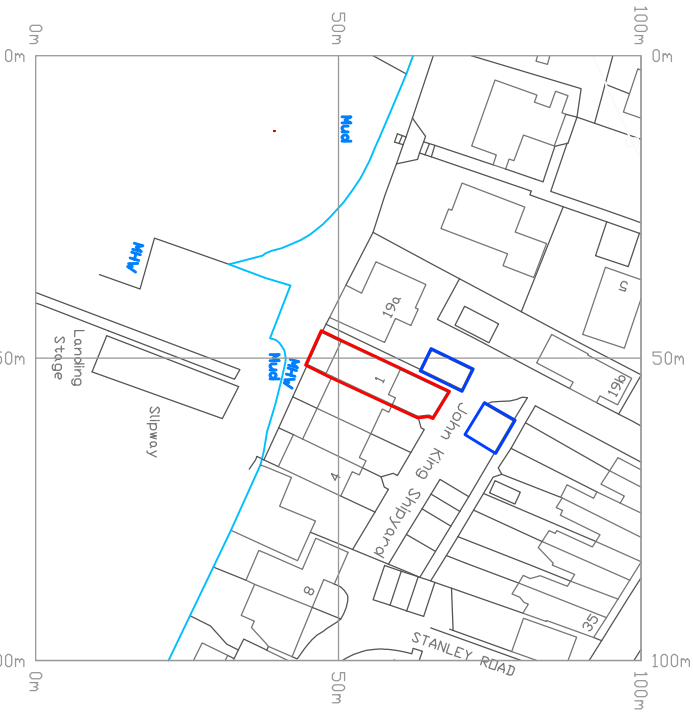

Produced on 18 September 2015 from the Ordnance Survey National Geographic Database and incorporating surveyed revision available at this date.
Reproduction in whole or part is prohibited without the prior permission of Ordnance Survey.
Crown copyright 2015. Supplied by copla Ltd trading as UKPlanning.com a licensed Ordnance Survey partner (100054135).
Data licenced for 1 year, expiring 18 September 2016. Unique plan reference vlb/56094/78417



A: 24/09/2015 - amended fenestration

mf designs ltd

Chartered Architects



52 King Street • Emsworth • Hampshire • PO10 7AZ
Director: Martin Farrer RIBA • Co Registration No.4507379

t 01243 377766
e admin@mfdesigns.org.uk

Date: Sep 2015
Scale: 1:1250/500/100

Job No: 3137
Dwg No: P_03 A

Block

REVISIED FENESTRATION & NEW BALCONY ~ 1 John King Shipyard, Emsworth. PO10 7AZ

Location