



DO NOT SCALE FROM THIS DRAWING.
ALL DIMENSIONS TO BE CHECKED ON SITE.
COPYRIGHT PROTECTED.

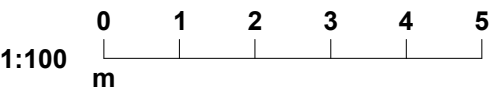




EXISTING ELEVATION A
SCALE 1:100 @ A1



EXISTING ELEVATION B
SCALE 1:100 @ A1

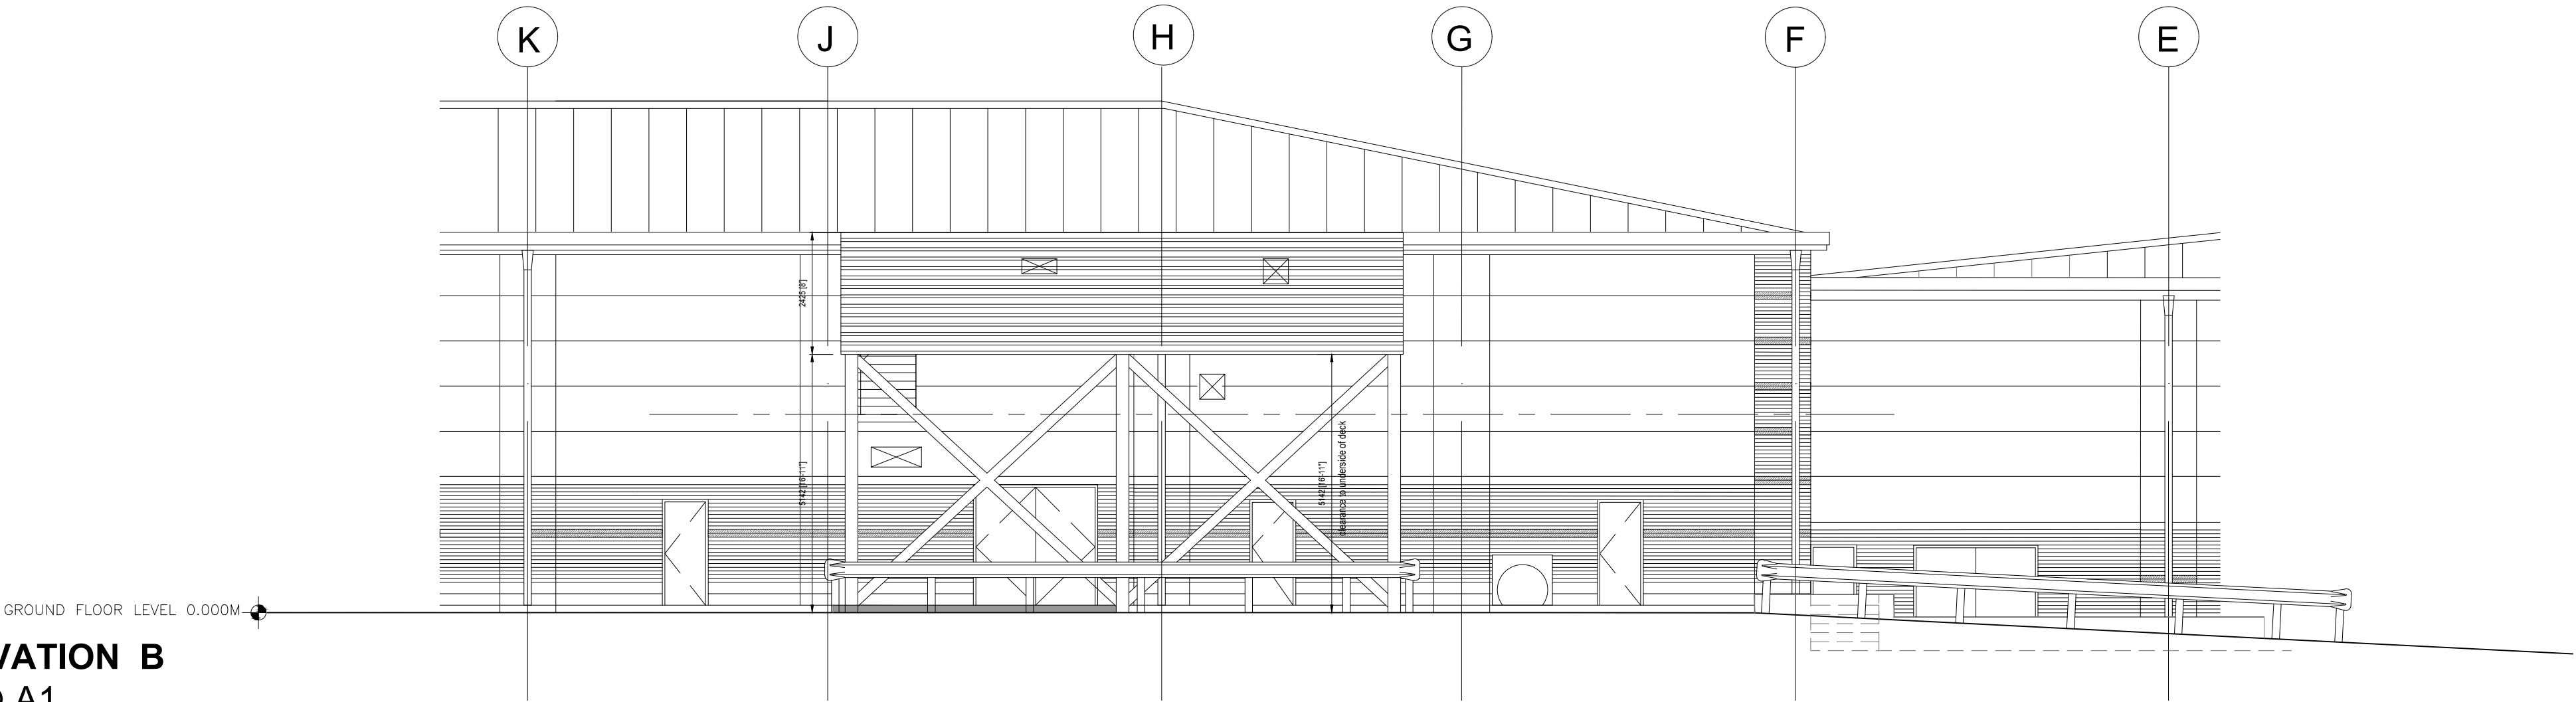

EXISTING ELEVATION C
SCALE 1:100 @ A1

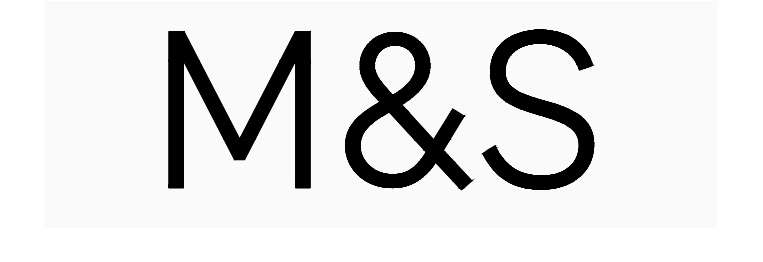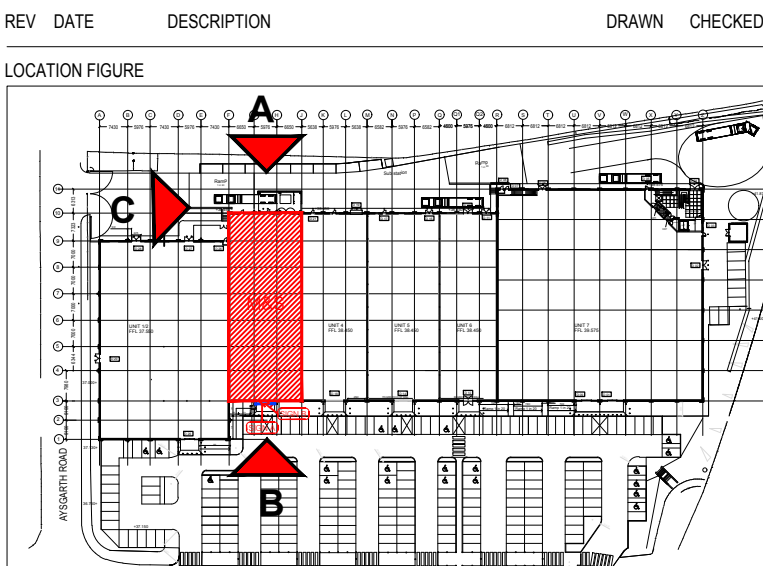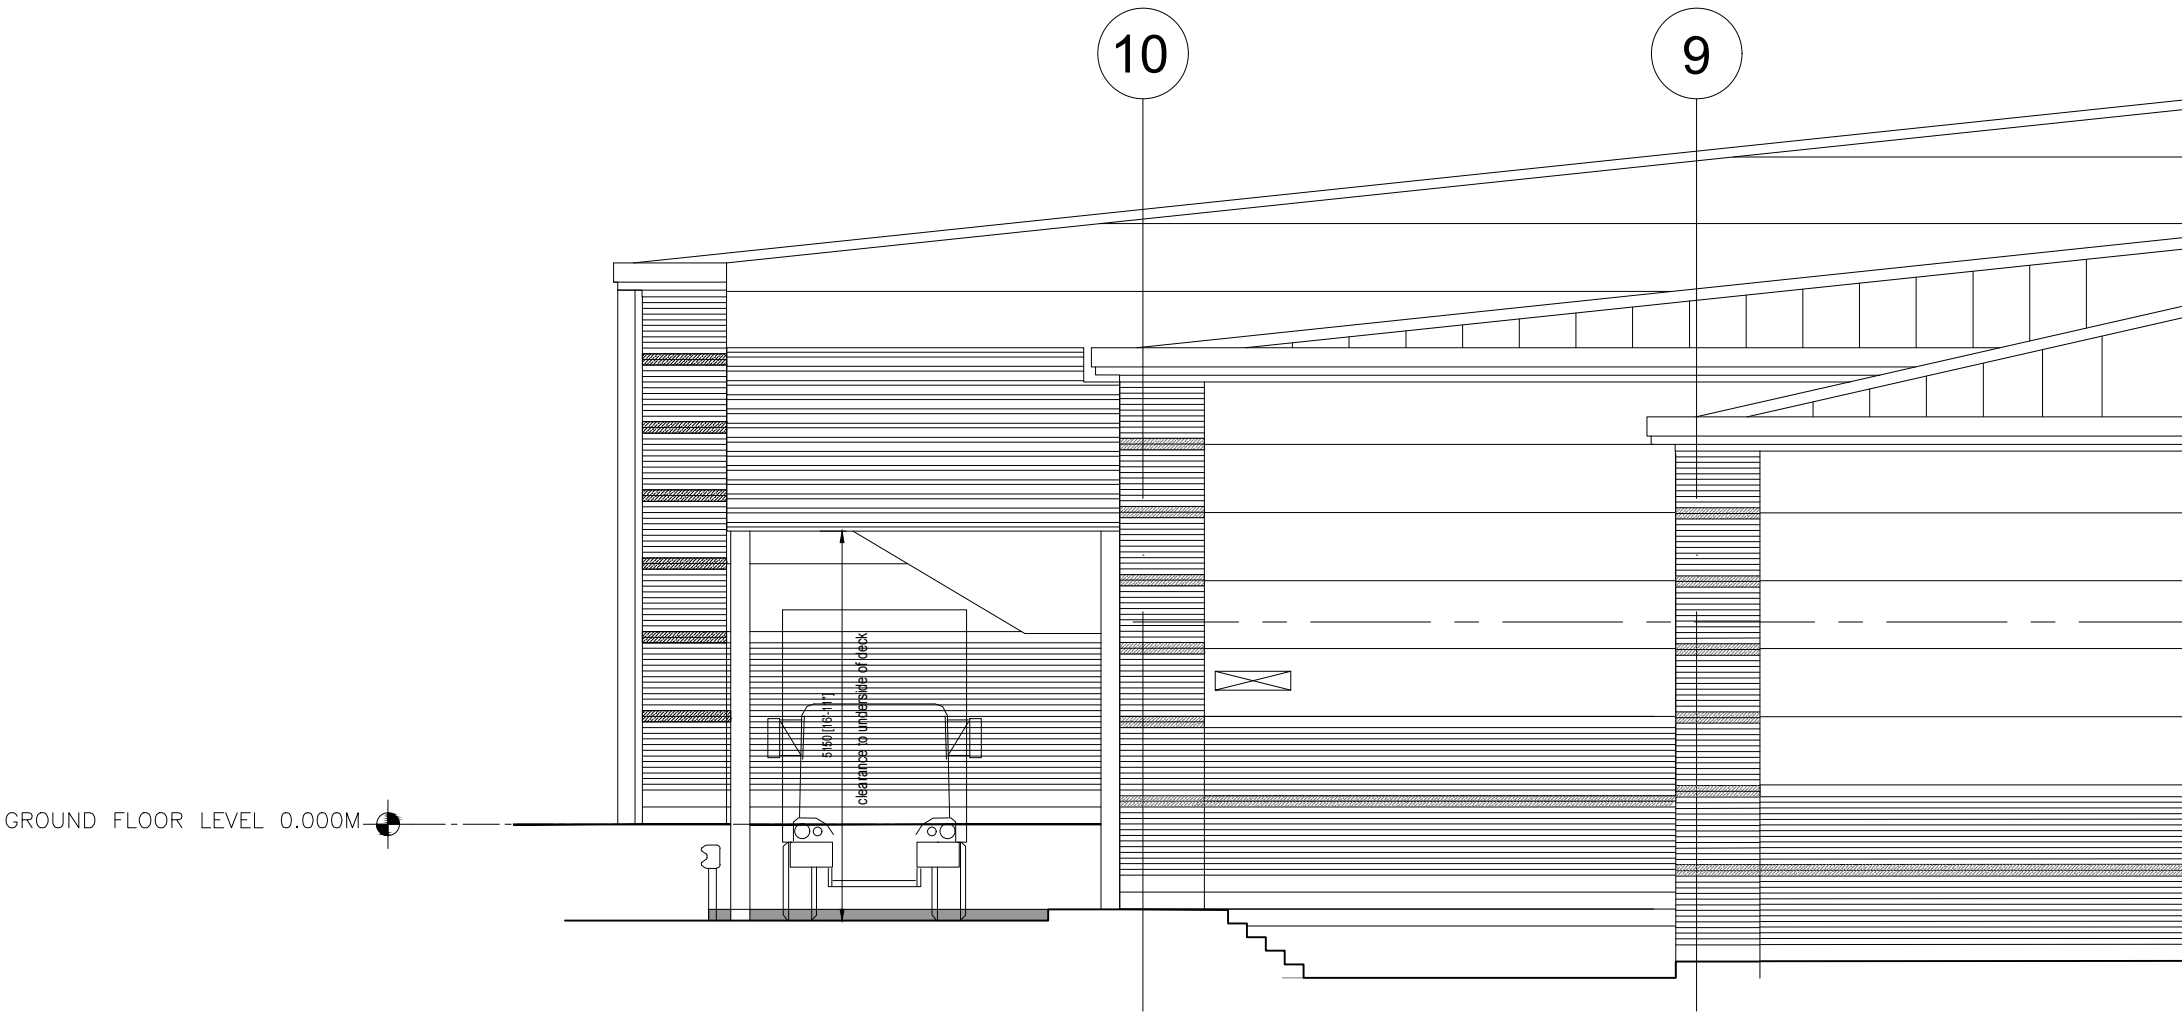

STORE NAME
WATERLOOVILLE
COUNTRY
UK

PROJECT
**PROPOSED MASTERBRAND
ROLLOUT**

DRAWING
**EXISTING EXTERNAL
ELEVATIONS**

CONSULTANT
WDR & RT TAGGART
DISCIPLINE DESCRIPTION
ARCHITECTURE
CONSULTANT LOGO

Laganwood House
Newforge Lane
Malone Road
Belfast BT9 6NX
t: +44 (0)28 9066 2121
f: +44 (0)28 9066 3162
e: mail@wdr-rt-taggart.com
w: www.wdr-rt-taggart.com
WDR & RT TAGGART

SCALE	PAPER SIZE	DATE	DRAWN	CHECKED
1:100	A1	03.09.15	MC	CH

STORE NUMBER	PROJECT No	DISCIPLINE CODE	DRAWING No
1289	GRW101	A	01003

CONSULTANT PROJECT No	STATUS	REVISION
15019	P	00