


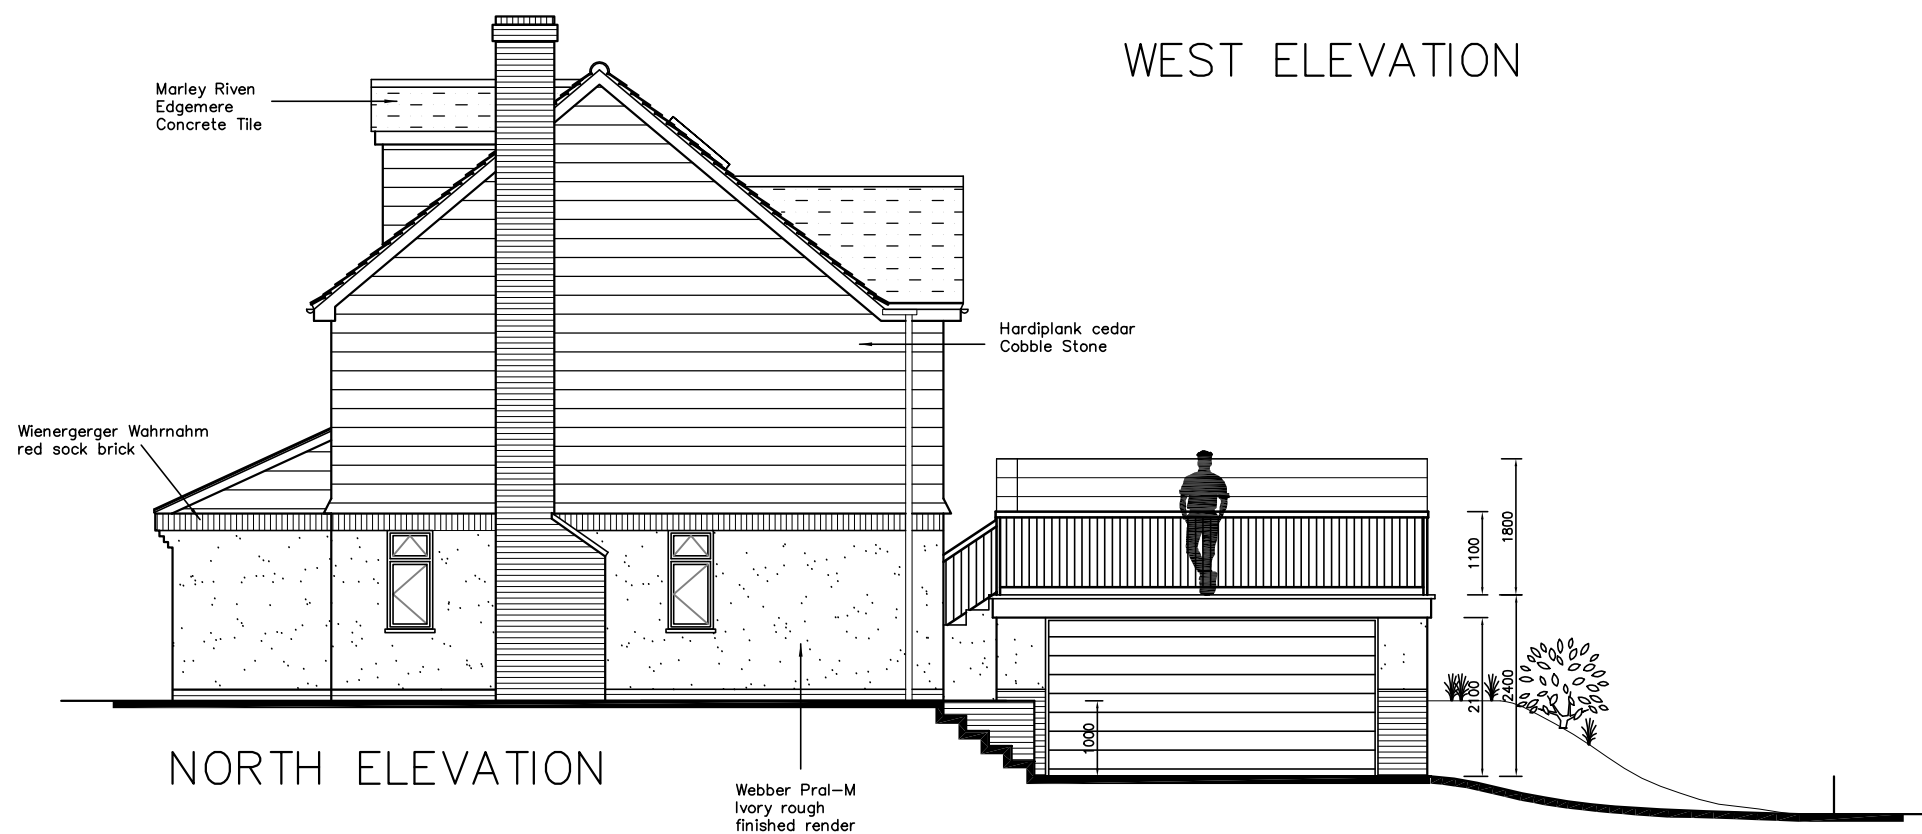

WEST ELEVATION




NORTH ELEVATION

26 Leigh Road,  
Havant,  
PO9 2ET

## PROPOSAL ELEVATIONS

Revisions  
A. Screen wall added. 06/10/16  
B. Screen revisions. 25/10/16

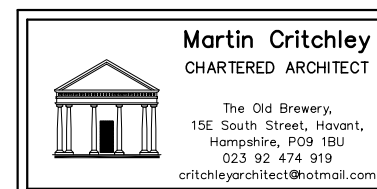

Scale A3 = 1:100  
Drawn NKM/BLB  
Date 13/07/16

metres

10

20

30

1645-501<sup>B</sup>