



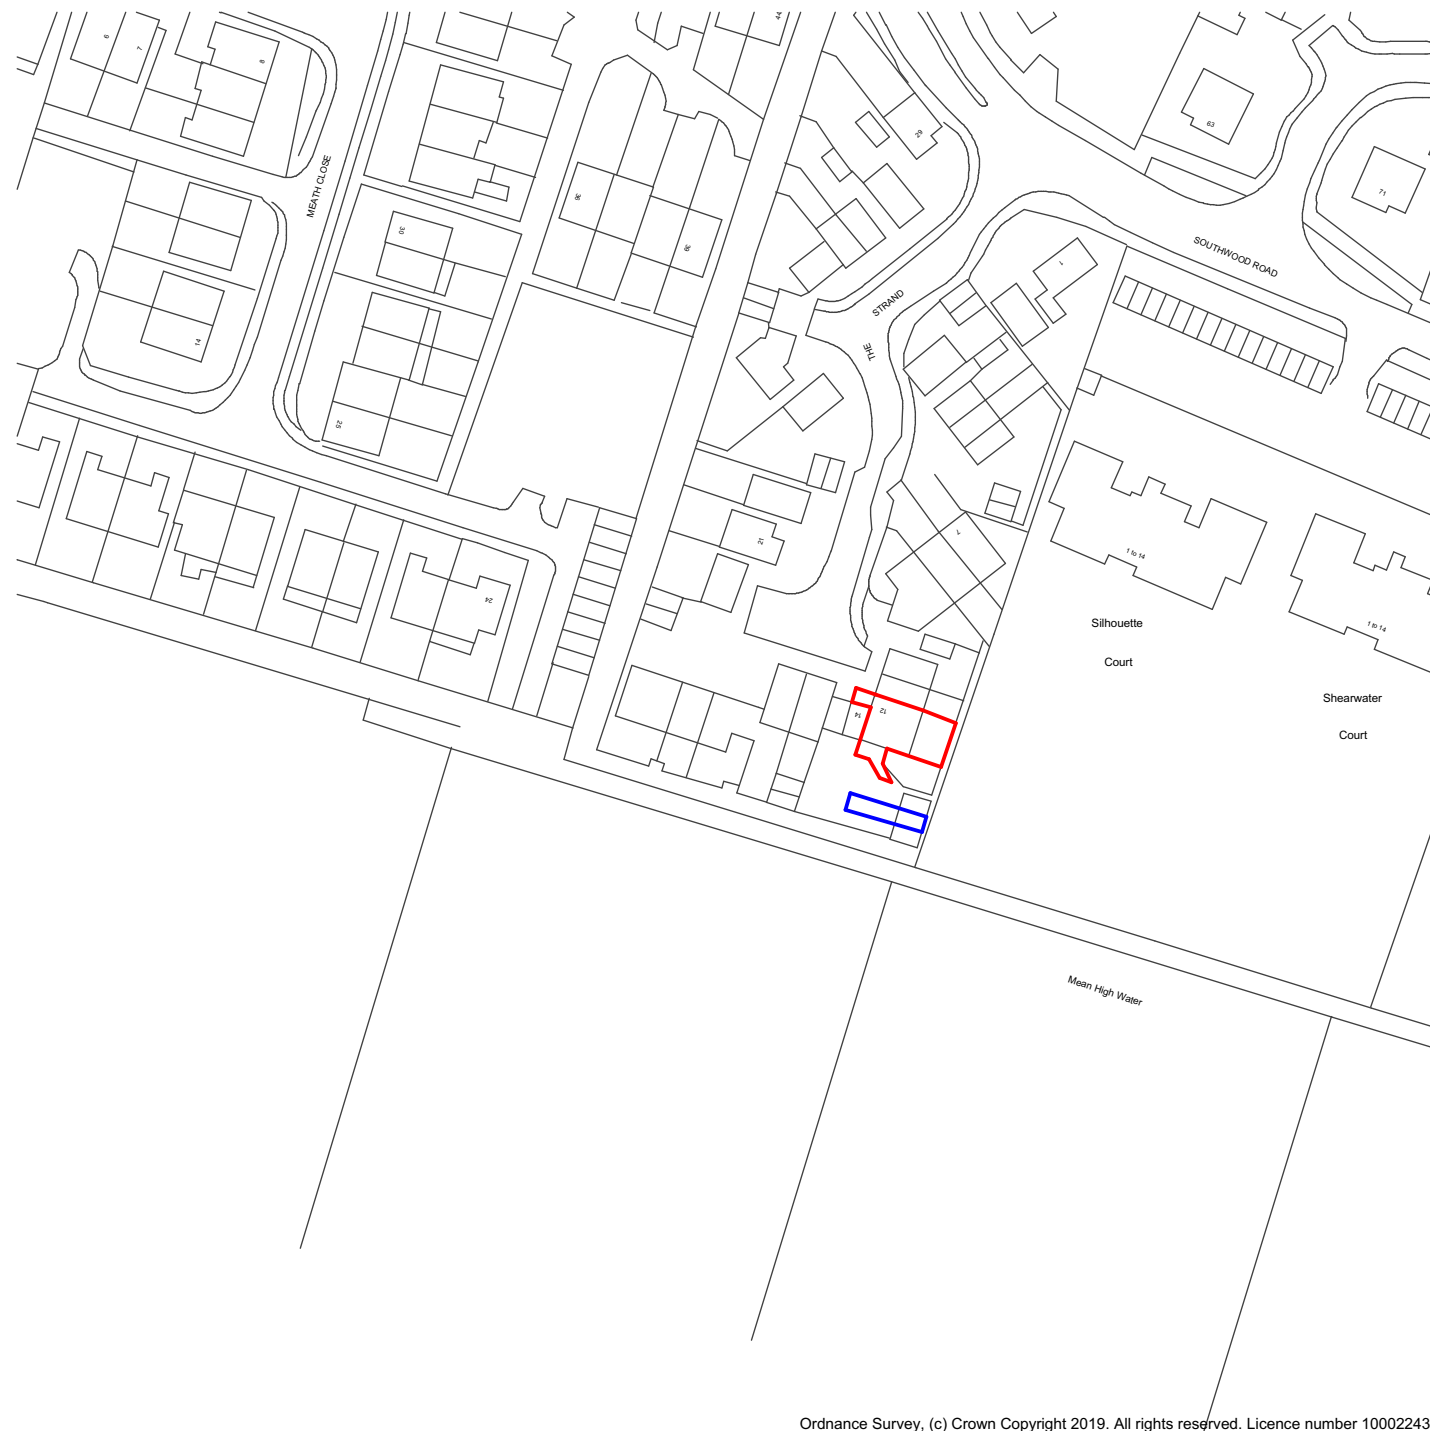

Ordnance Survey, (c) Crown Copyright 2019. All rights reserved. Licence number 100022432

Site Location Plan @ 1:1250

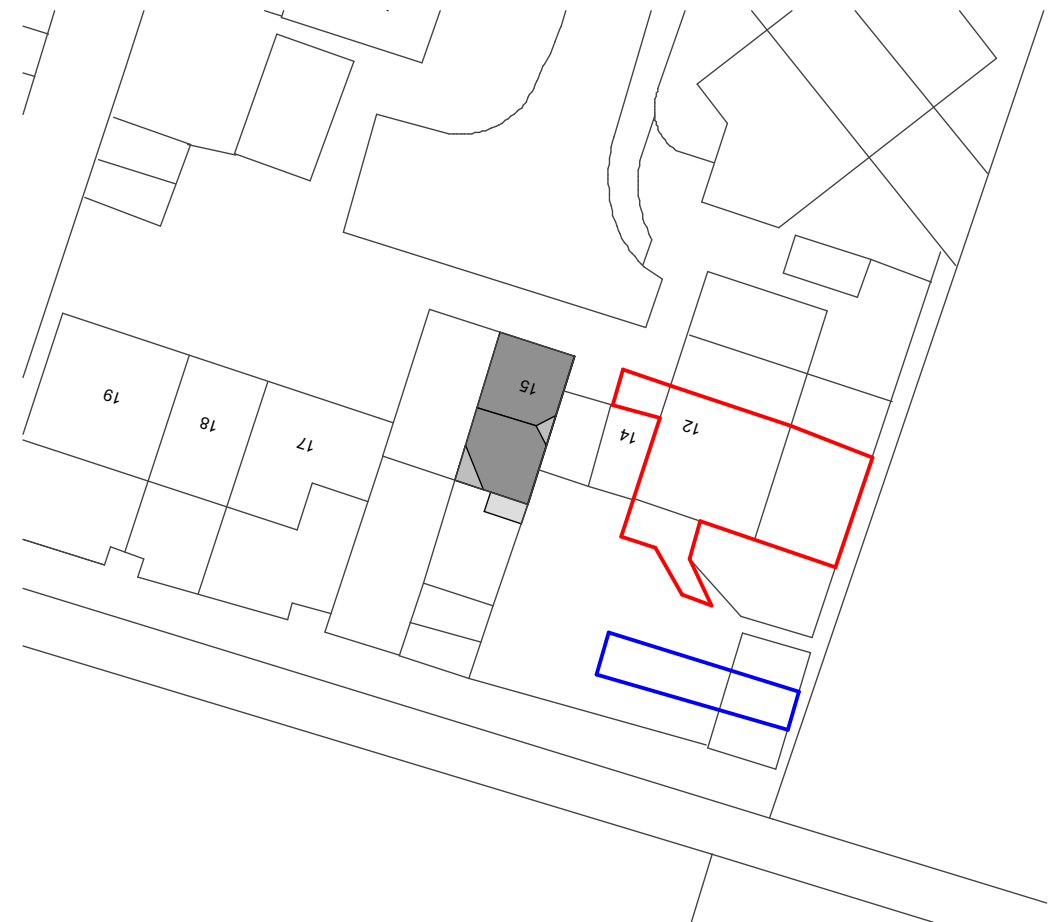

Proposed Block Plan @ 1:500