



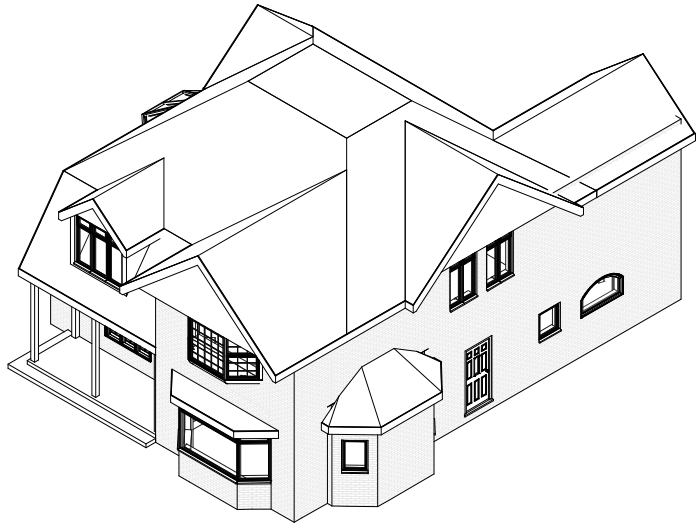

Existing 3D 2

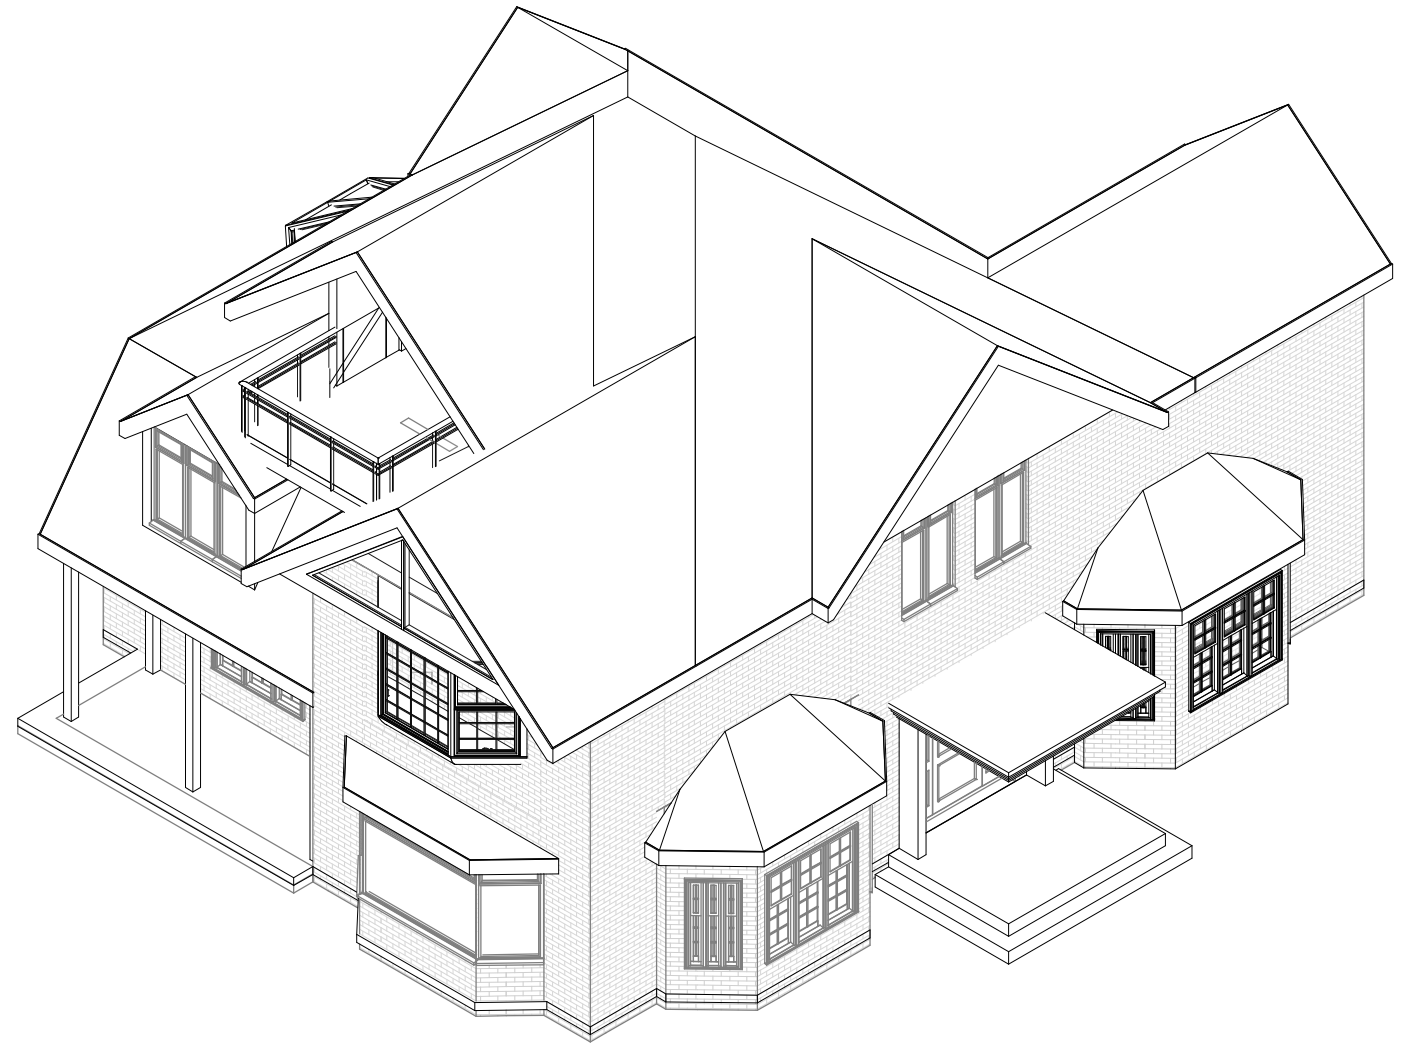

Proposed 3D 2

1:500		50
1:200		20
1:100		10
1:50		5



All measurement to be checked on site prior to any commenment (C) Copyright of Parkers Design (Southern) Limited. Any reproduction of these drawings will require written authority from the copyright owner. Parkers Design Limited - The Studio @ 90, PO9 2PR www.pexd.co.uk - info@pexd.co.uk - 07776 008822	PROJECT	66 Staunton Avenue PO11 0EW			CLIENT	Lane		
	SHEET	3D 2			Date	Issue Date	Scale (@ A3)	
					Drawn by	SW	DRAWING NUMBER	REV
					Checked by	SR	P 6	