


BOUNDARY DETAILS

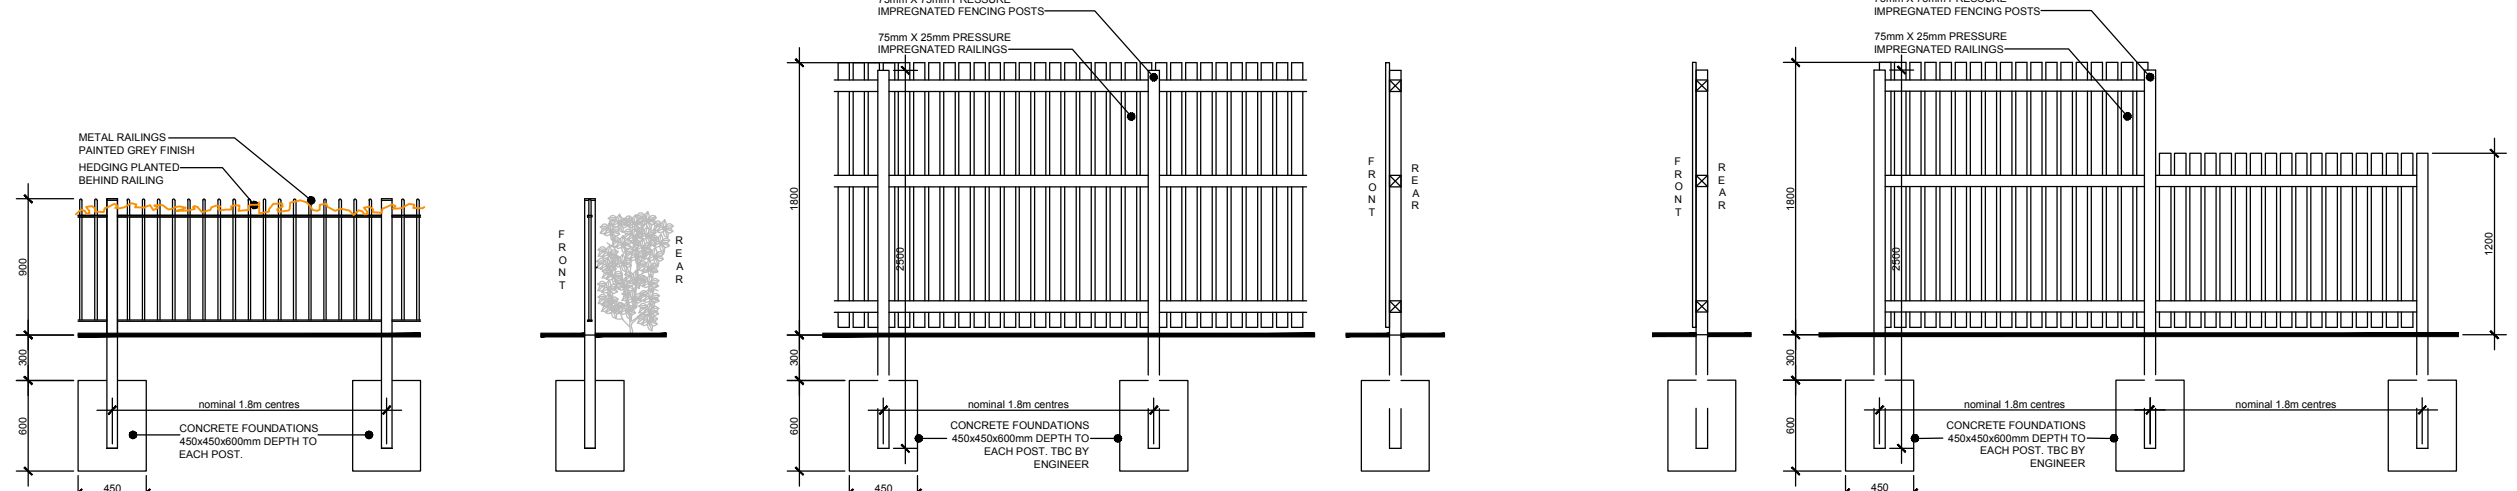


300mm Metal Railing (with Hedging where space permits)

NOTE: Indicative hedge & planting locations only. Refer to landscape architect's drawings (drawing numbers D2434 L.120 - D2434 L.129) for soft landscaping proposals.

1800mm high close boarded timber Fence


1.8m high close boarded timber fence panel decreasing to 1.2m close boarded timber fence panel

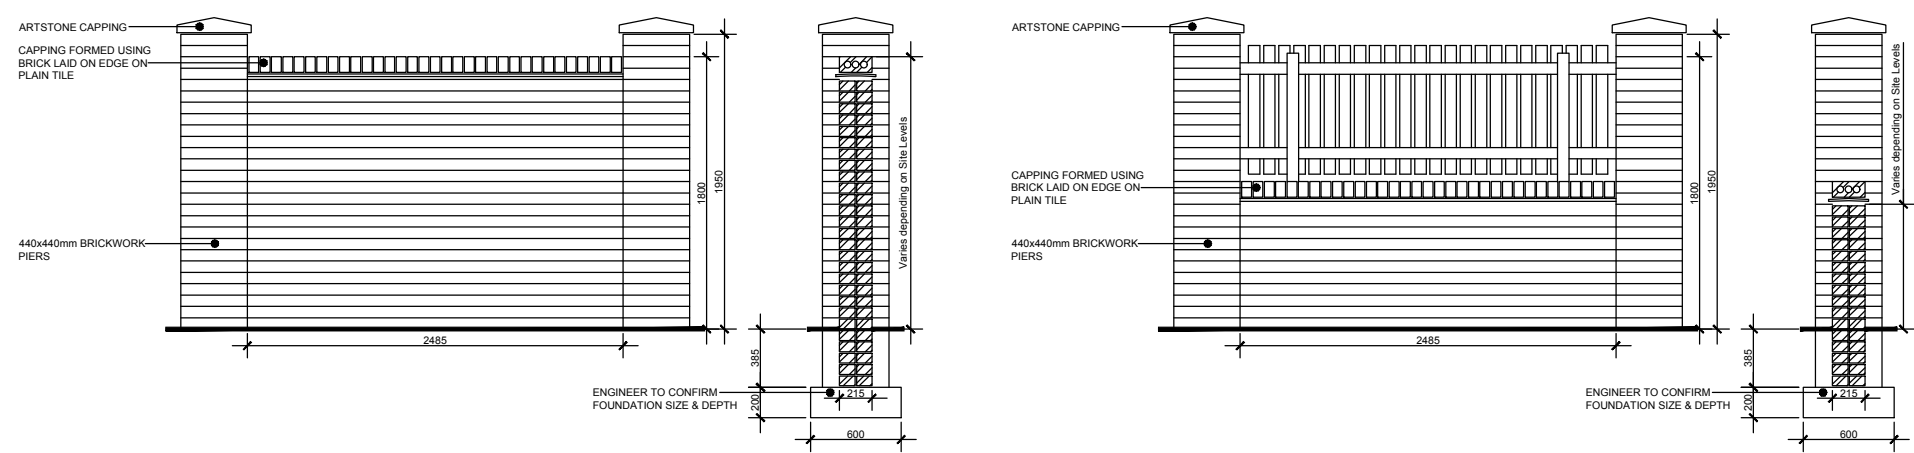

1800mm Brick Wall with Brick Piers

1800mm Dwarf Brick Wall with Brick Piers and timber panel infill

Refer to separate drawing for care home boundary treatment

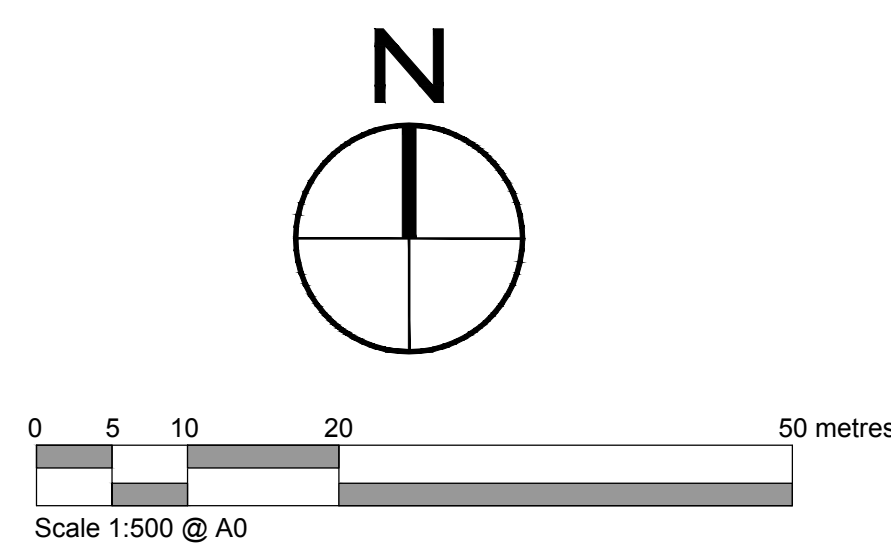

DO NOT SCALE
All dimensions to be checked on site and Architect to be notified of any discrepancies prior to commencement

DESIGNER'S RISK ASSESSMENT
Construction (Design and Management) Regulations 2015

RESIDUAL RISKS:

REF.	DESCRIPTION	DATE
------	-------------	------

