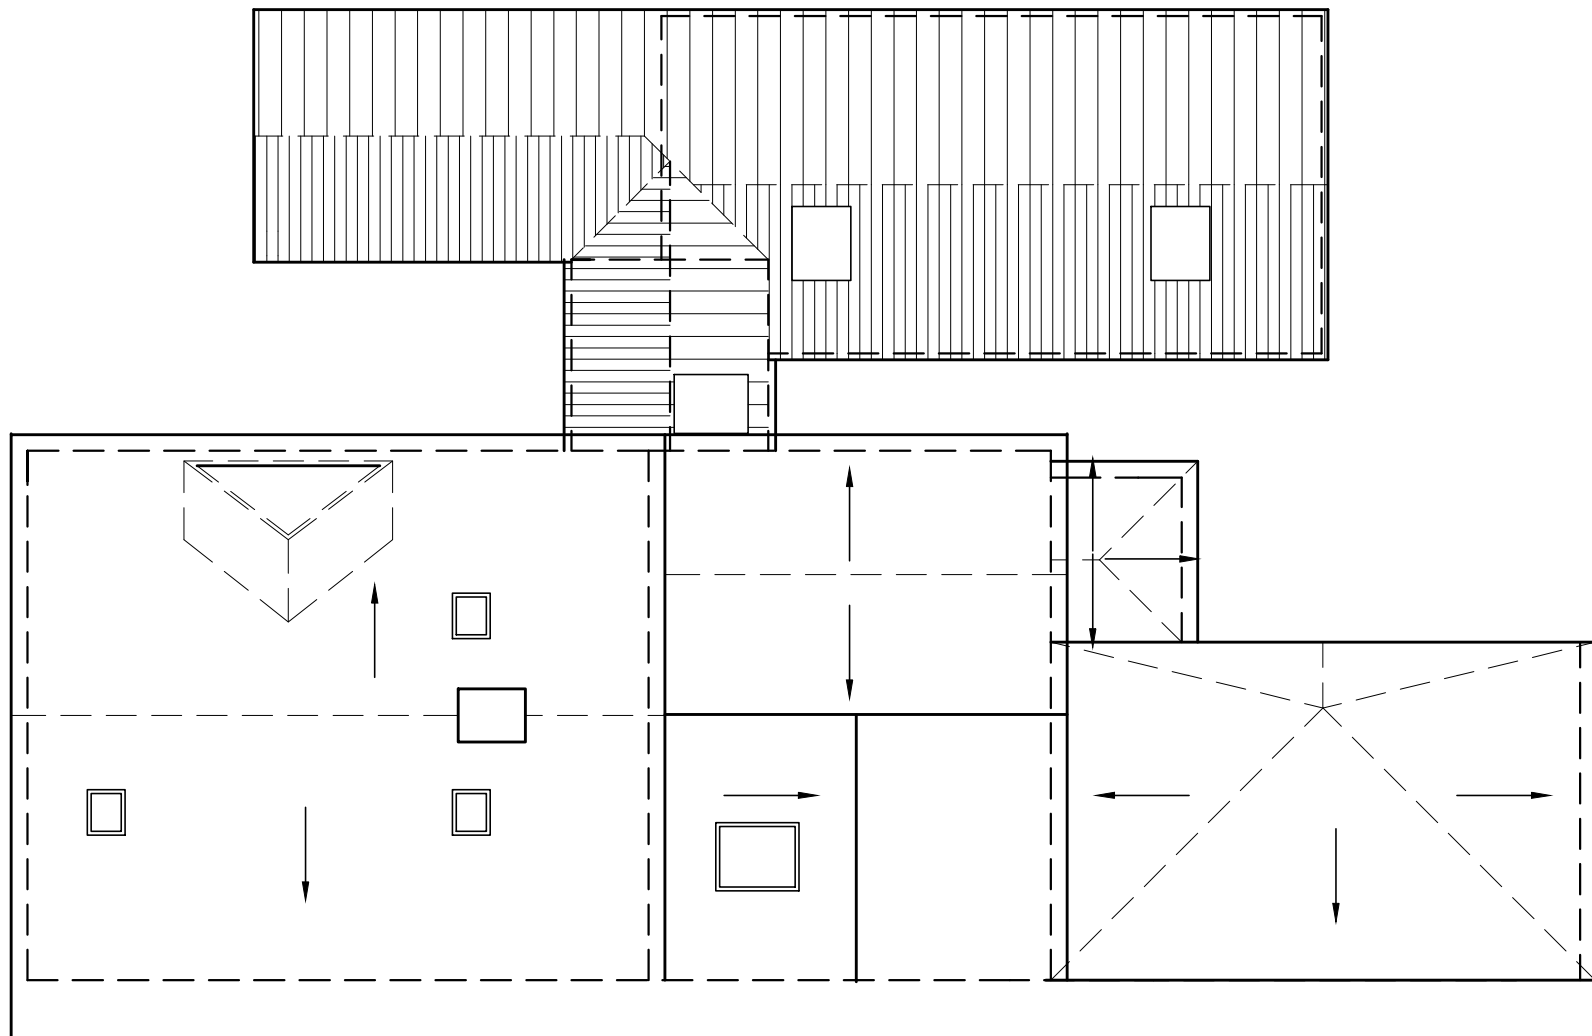
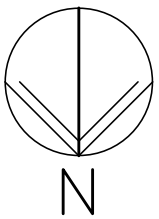


13 BEACH ROAD
EMSWORTH

PROPOSED ROOF PLAN

Scale A3-1:100
Date 09/07/15
Drawn ALB

Revisions

A.
B.

BE-005⁰