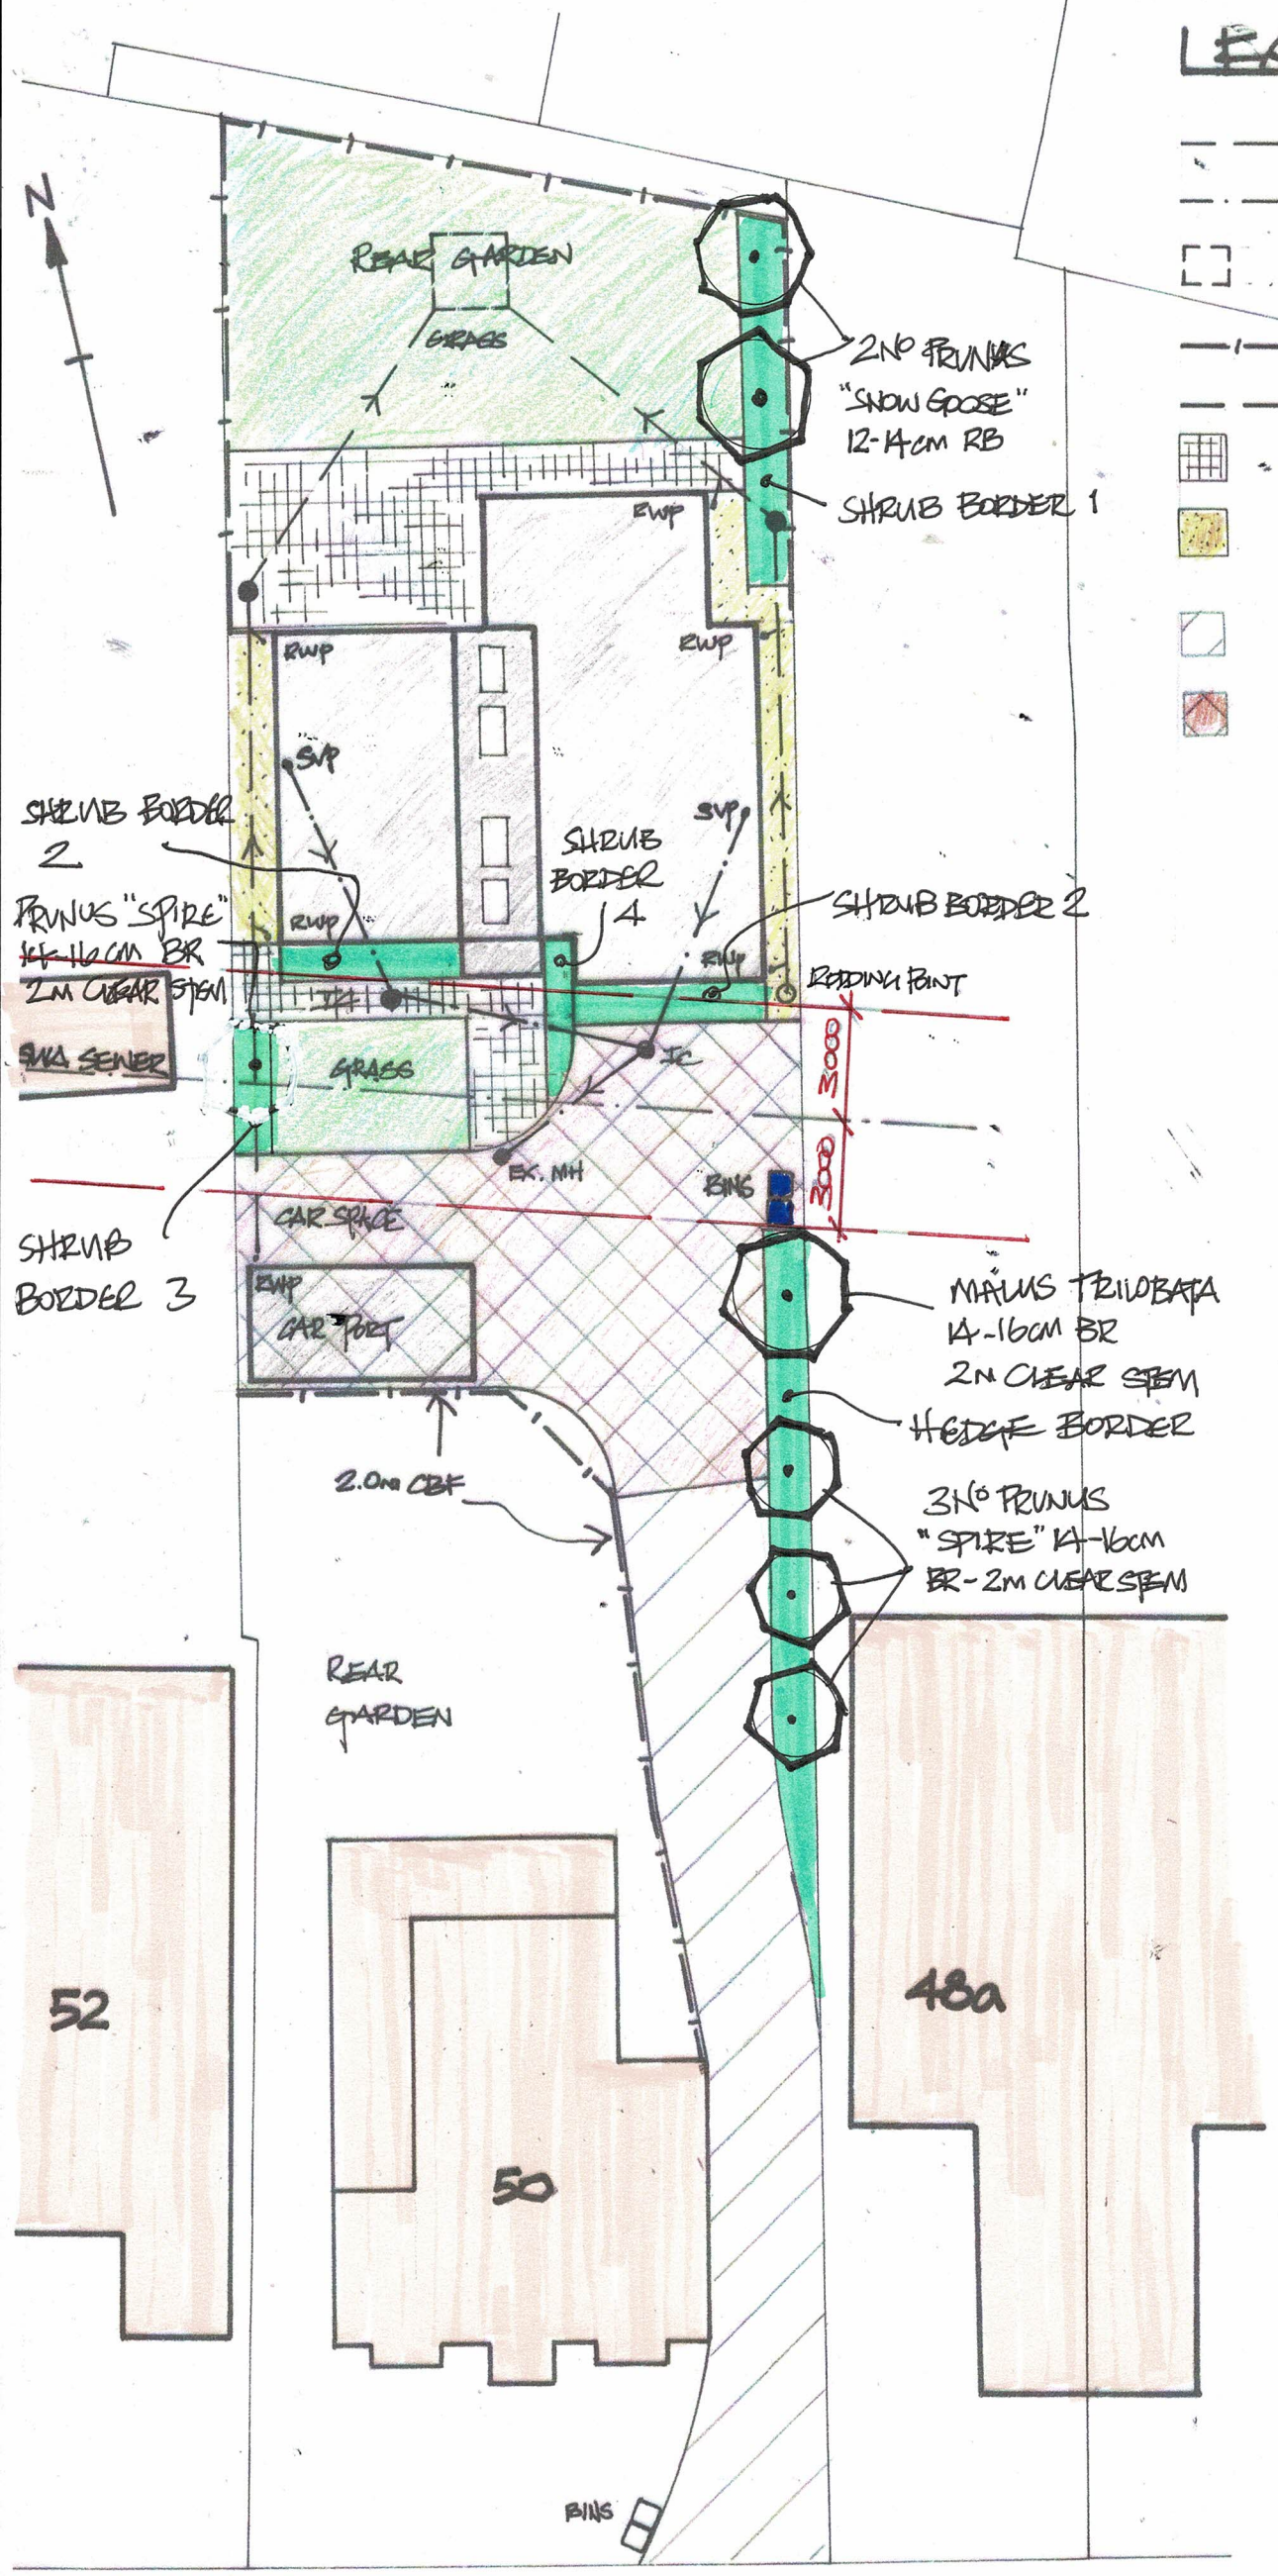

LEGEND

- SURFACE WATER DRAIN.
- FOUL WATER DRAIN
- NEW SOAKAWAY
- 2.0M CBF
- 1.2M CBF
- GREY PAVING
- GRAVEL PATH
- ASPHALT
- MARSHALL GREY BLOCKPAVING

SHRUB BORDER 1

REAR OF BORDER:
3NO - BUDDLEIA GLOBOSA
3NO - VERBURNUM FARRERI
3NO - CEANOTHUS 'GLOIRE DE VERSAILLES
3NO - SYRINGA "MADAMME LEMOINE"

FRONT OF BORDER:
3NO - CISTUS 'SILVER PINK'
3NO - HYPERICUM "HIDCOTE"
3NO - HEBE "MIDSUMMER BEAUTY"
5NO - GENISTA LYDIA

SHRUB BORDER 2

5NO - HYPERICUM "HIDCOTE"
5NO - HEBE "MIDSUMMER BEAUTY"
5NO - GENISTA LYDIA

SHRUB BORDER 3

3NO CUMBERS - LONICERA PERICYLMENUM

SHRUB BORDER 4

4NO - HYPERICUM "HIDCOTE"
2NO - GENISTA LYDIA
2NO - CISTUS "SILVER PINK"

HEDGE BORDER

ESCALLONIA "IVEYL" - PLANT 3 PER LIN.M OF 40/60CM - 2LT POTS.

60 PLANTS IN TOTAL - PLANTS TO CREATE AN INSTANT SCREEN AT +1.8M

SILVESTER ROAD

LANDSCAPING SCHEME FOR NEW BUNGALOW TO R/O 50 SILVESTER ROAD, WATERLOOVILLE

REV. B 24/10/21
REV. A. 30/9/21

DRG NO LS 1 Scale 1:200