


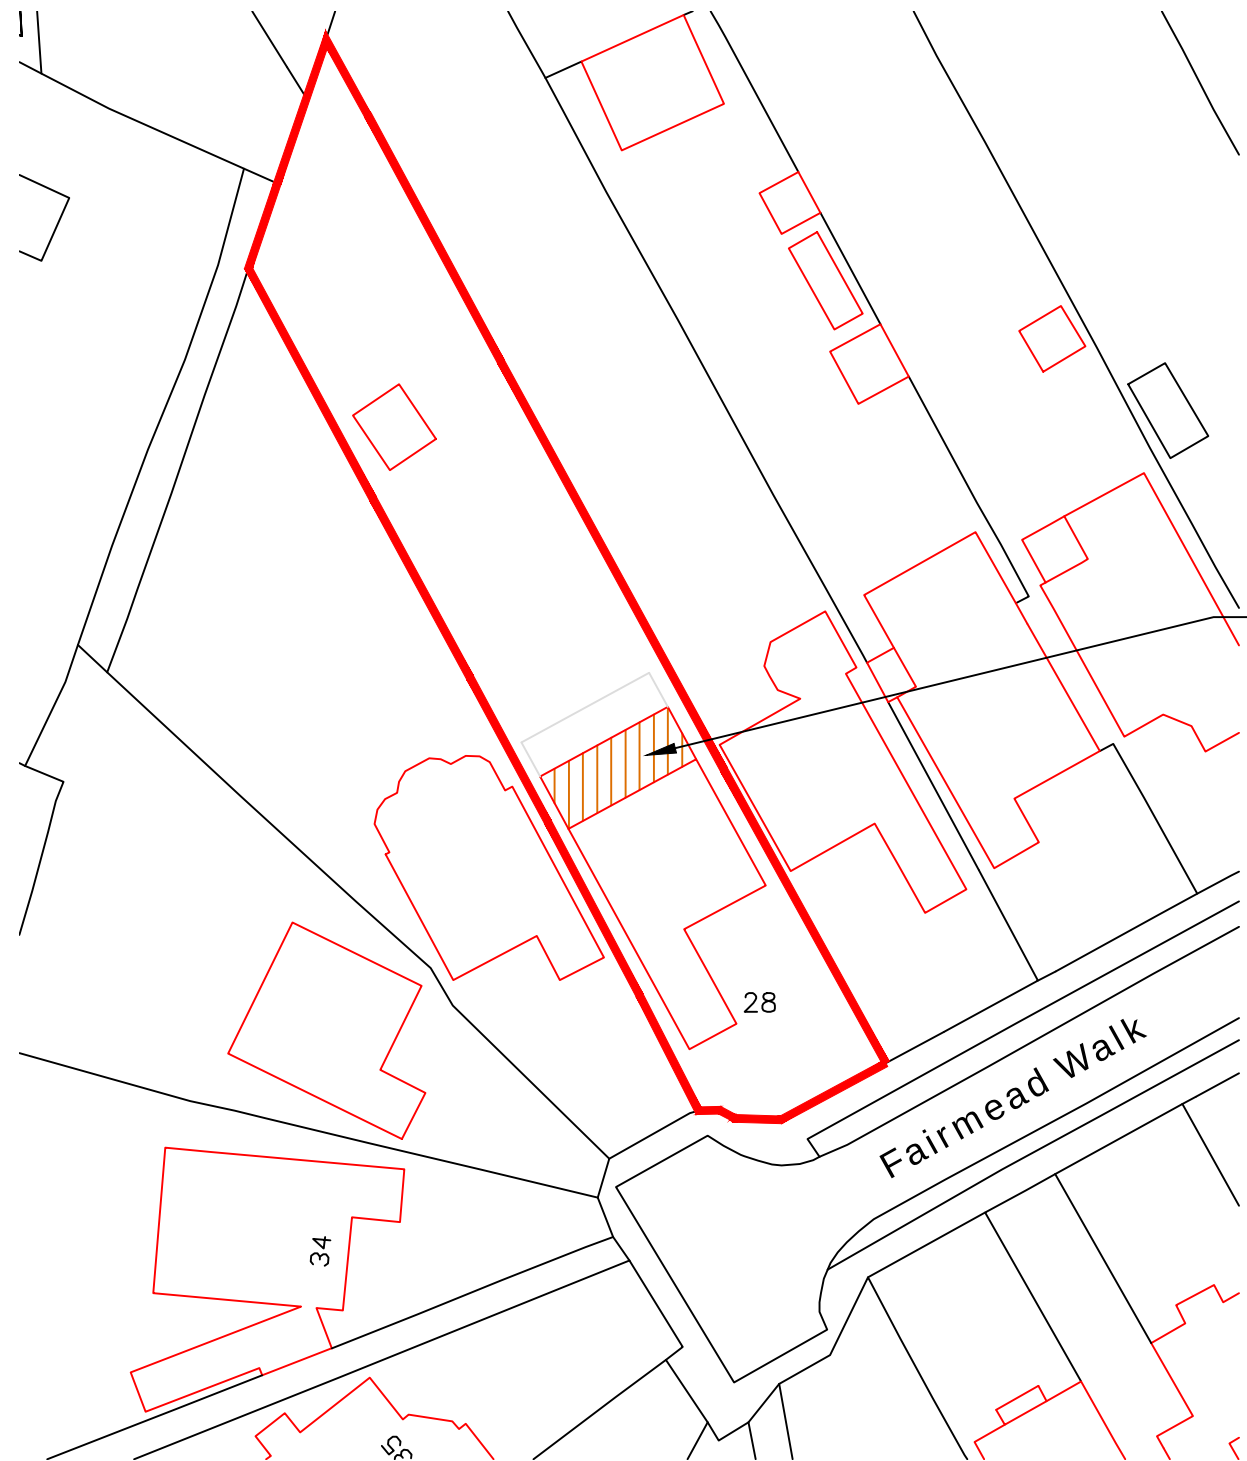


BLOCK PLAN
SCALE 1:500



Proposed single storey rear
extension with raised terrace &
glazed balustrading at:
28 Fairmead Walk
Waterlooville
PO8 9AL



SITE LOCATION
SCALE 1:1250

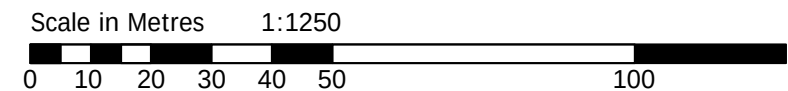

Notes: The design and construction of this project shall be in accordance with the current Building Regulations & NHBC Standards. These notes & drawings have been prepared solely for the purpose of Planning & Building Regulation approval. Do not scale from this drawing unless for Planning purposes. All dimensions to be checked on-site and any alterations to be approved by the Architect and/or client prior to any work commencing. <u>Ordnance Survey Licence No: 100047591</u> This drawing to be copyright and to be read in conjunction with all other drawings	Revisions:	Key:	<table><tr><td colspan="3">Drawing Details:</td></tr><tr><td colspan="3">PLANNING DRAWING</td></tr><tr><td colspan="3">Block & Location Plans</td></tr><tr><td>Project No:</td><td>Drawing No:</td><td>Rev No:</td></tr><tr><td>962</td><td>3</td><td></td></tr><tr><td>Scale:</td><td>Drawn:</td><td>Date:</td></tr><tr><td>1:500 1:1250 @ A3</td><td>BWH</td><td>24/09/21</td></tr></table>	Drawing Details:			PLANNING DRAWING			Block & Location Plans			Project No:	Drawing No:	Rev No:	962	3		Scale:	Drawn:	Date:	1:500 1:1250 @ A3	BWH	24/09/21	Client Name: Mr & Mrs S Kneller	Project Address: 28 Fairmead Walk Waterlooville PO8 9AL	 B H ARCHITECTURE Ltd Heath Cottage Newlands Lane Purbrook Waterlooville Hants PO7 5SQ Tel: 023 9223 2322 Mob: 07747 771808 E-mail:bernard@bernardharding.com
Drawing Details:																											
PLANNING DRAWING																											
Block & Location Plans																											
Project No:	Drawing No:	Rev No:																									
962	3																										
Scale:	Drawn:	Date:																									
1:500 1:1250 @ A3	BWH	24/09/21																									