


28 Hook Lane
Southern Elevation
Proposed Porch

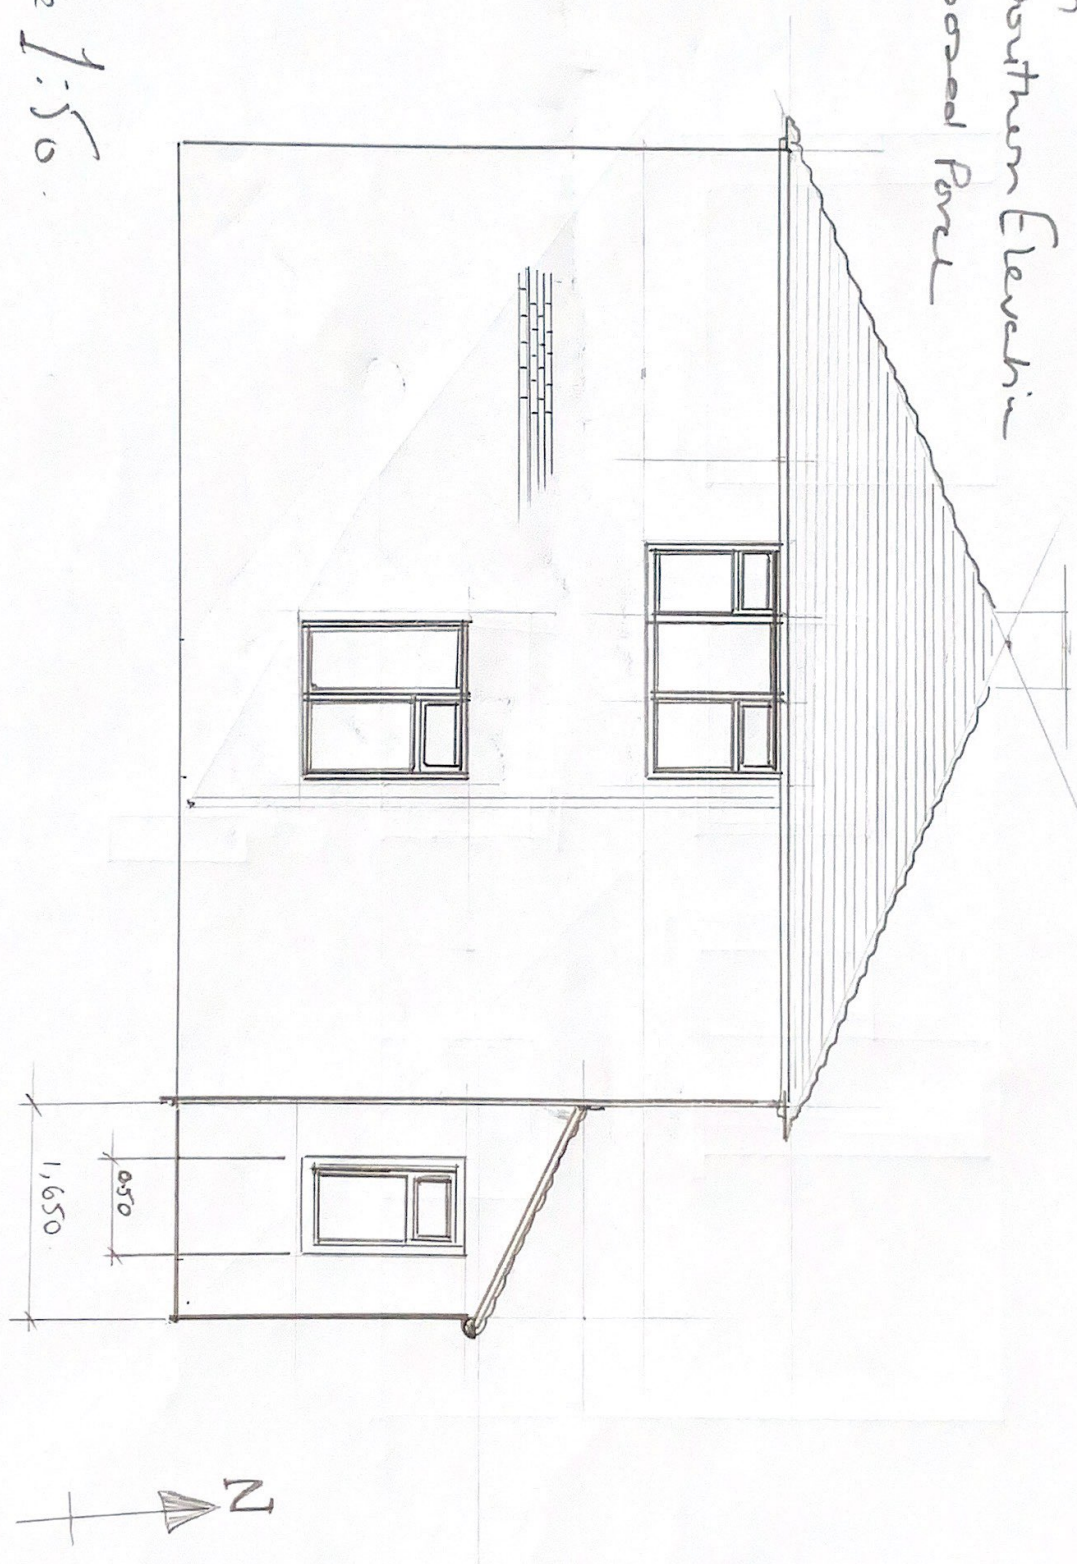

Scale 1:50