
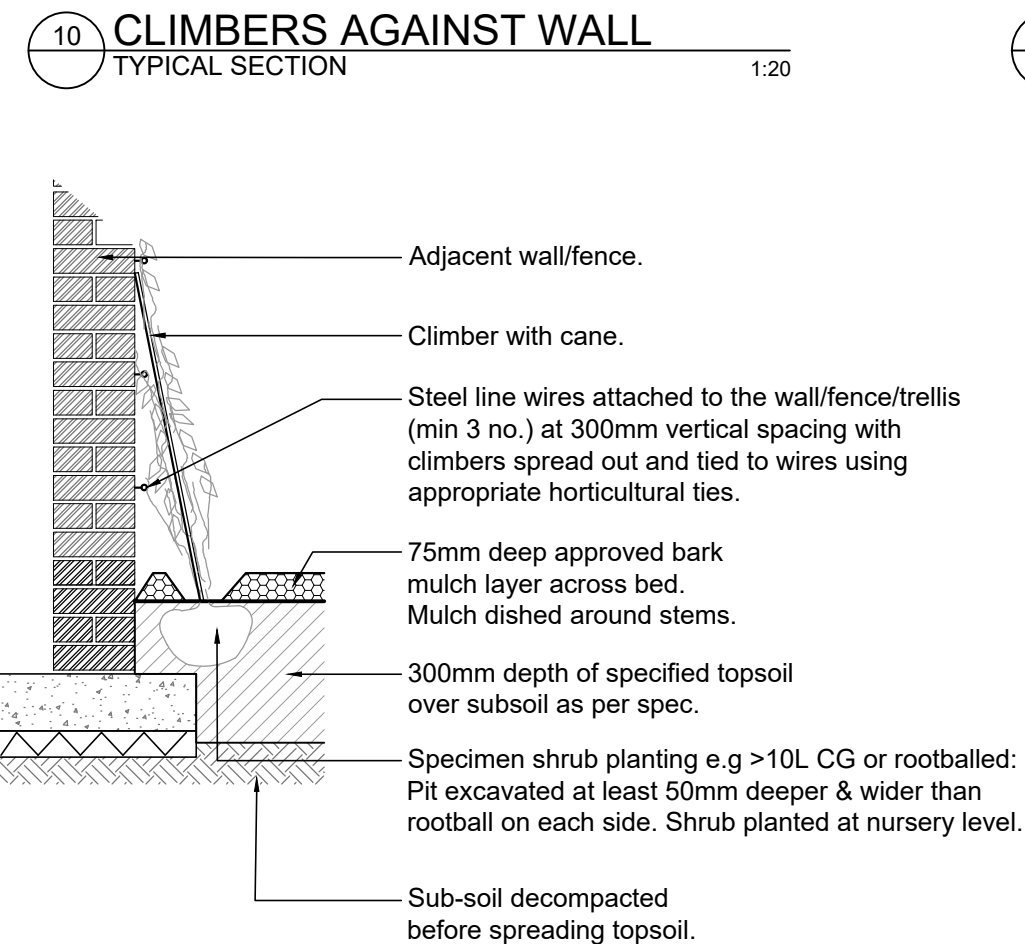
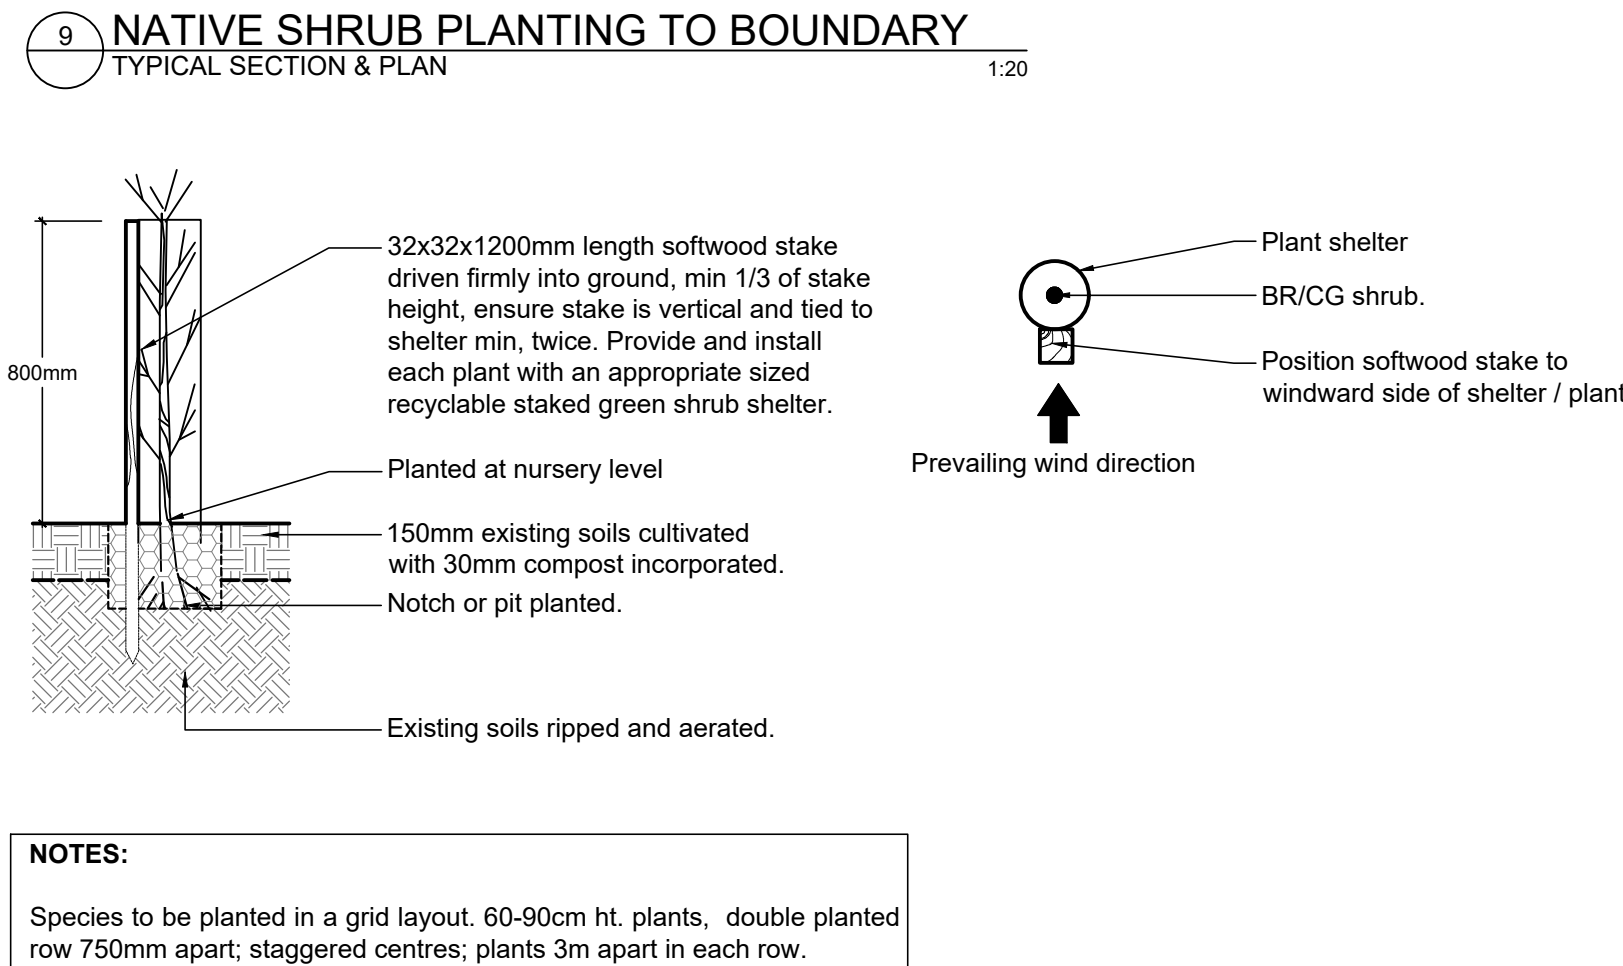
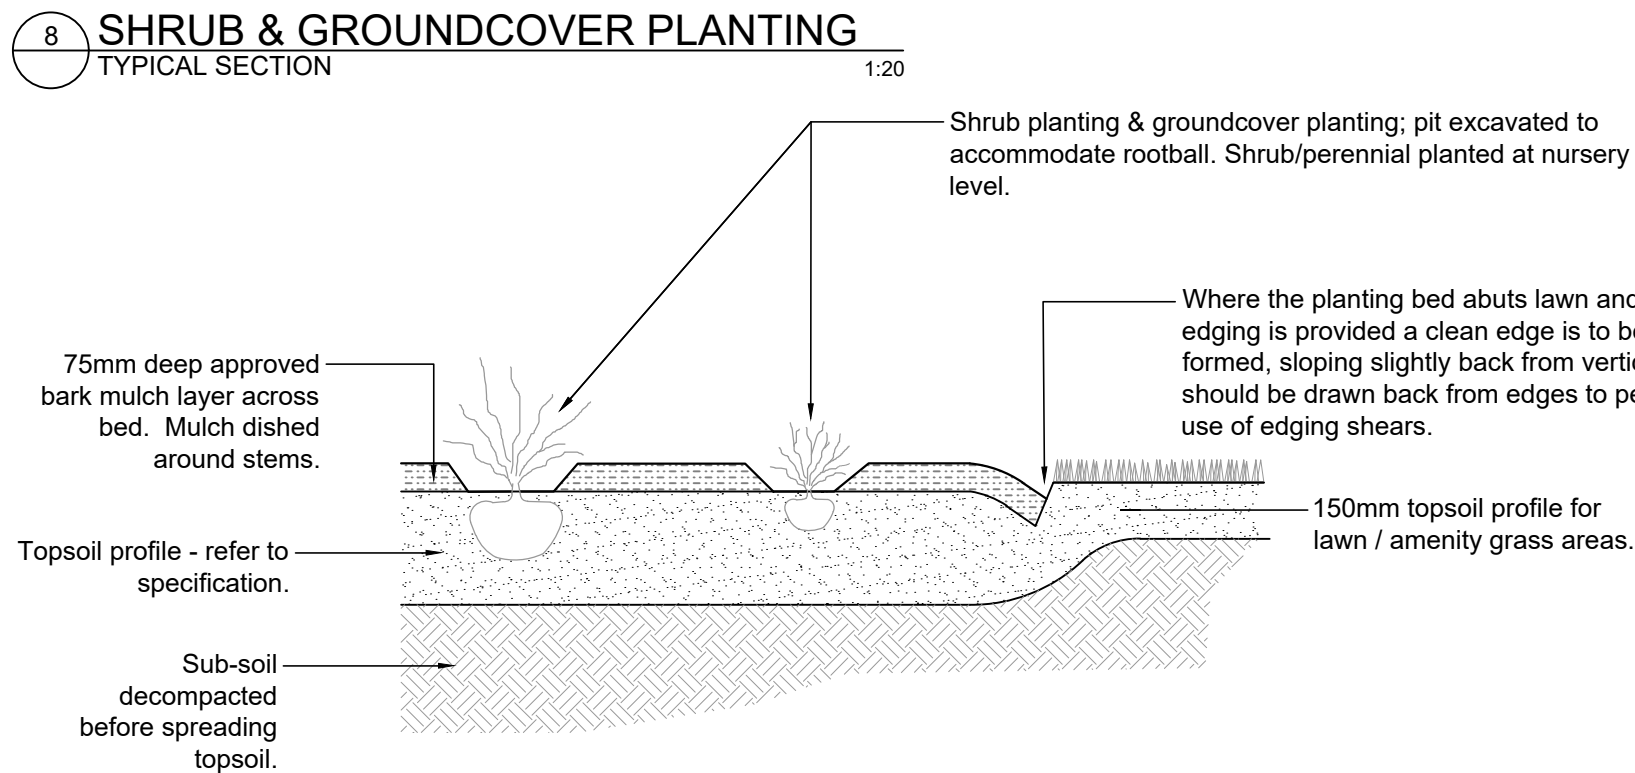
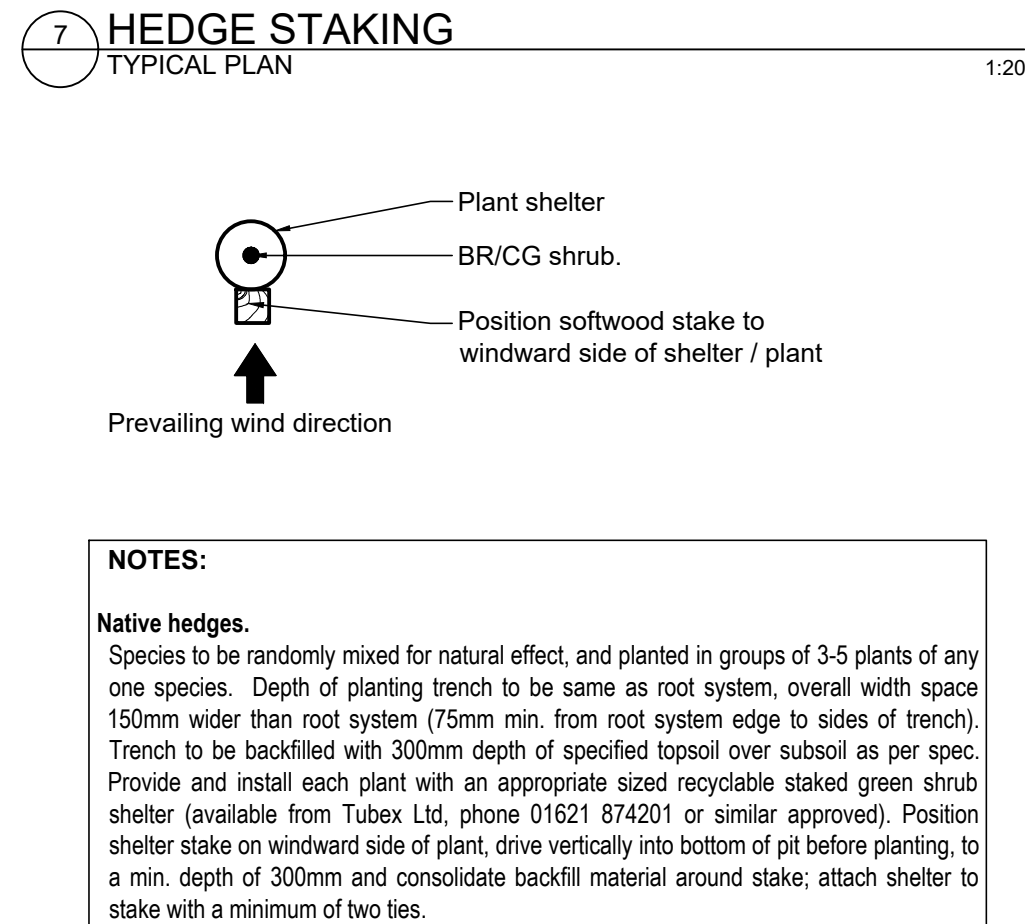
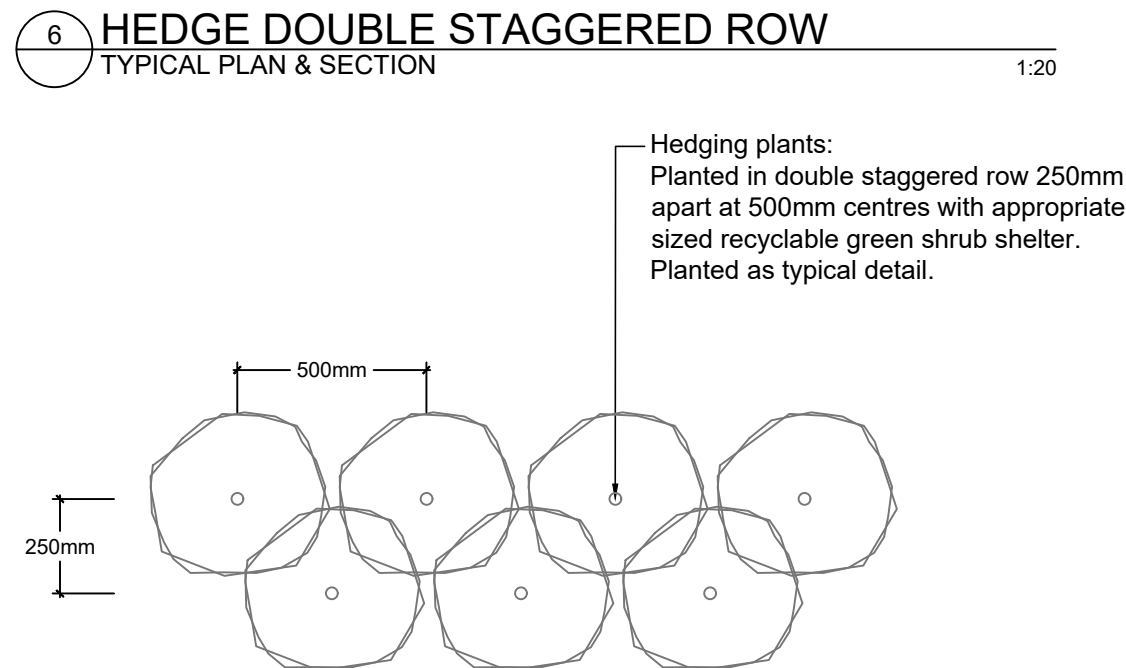
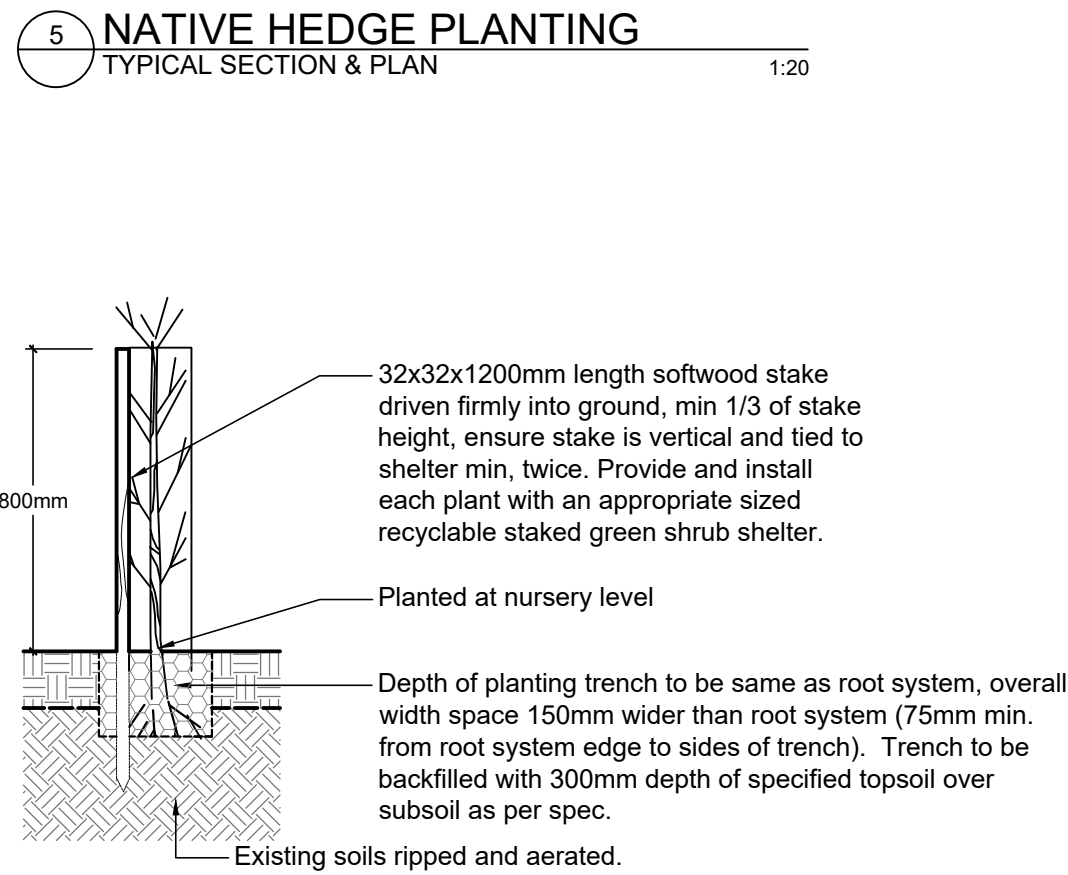
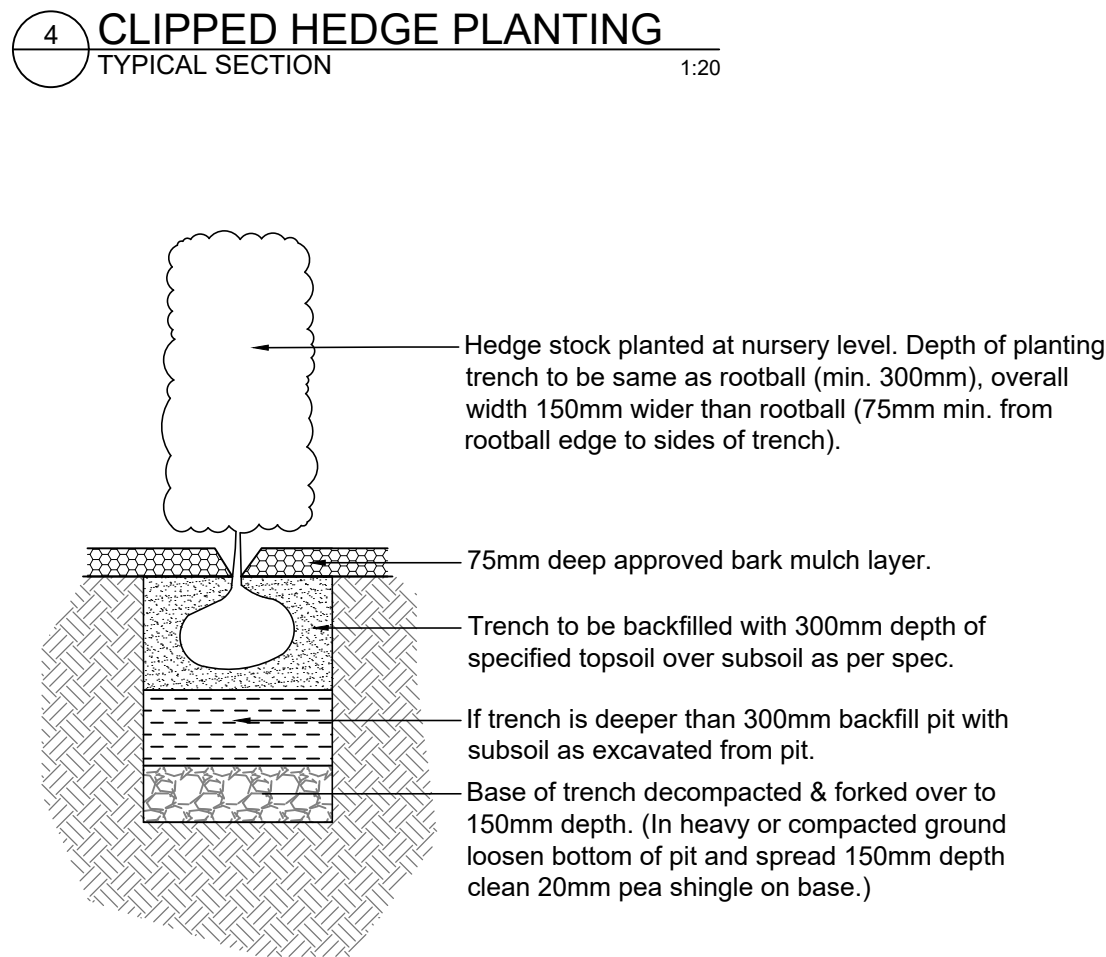
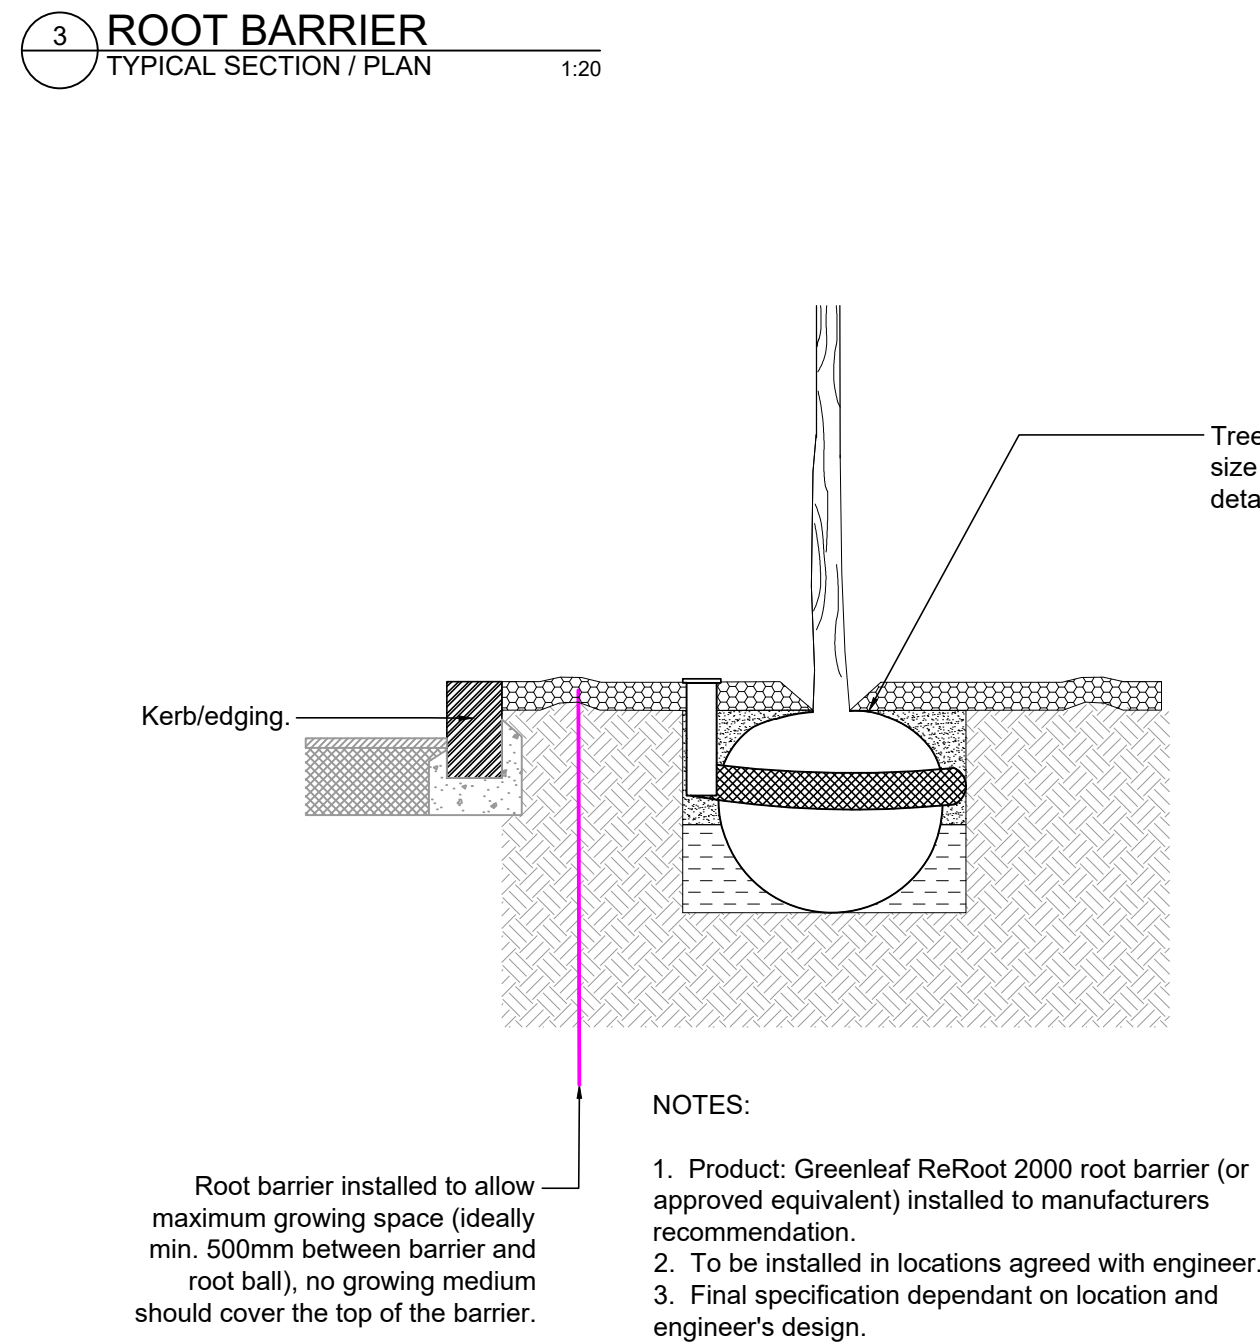
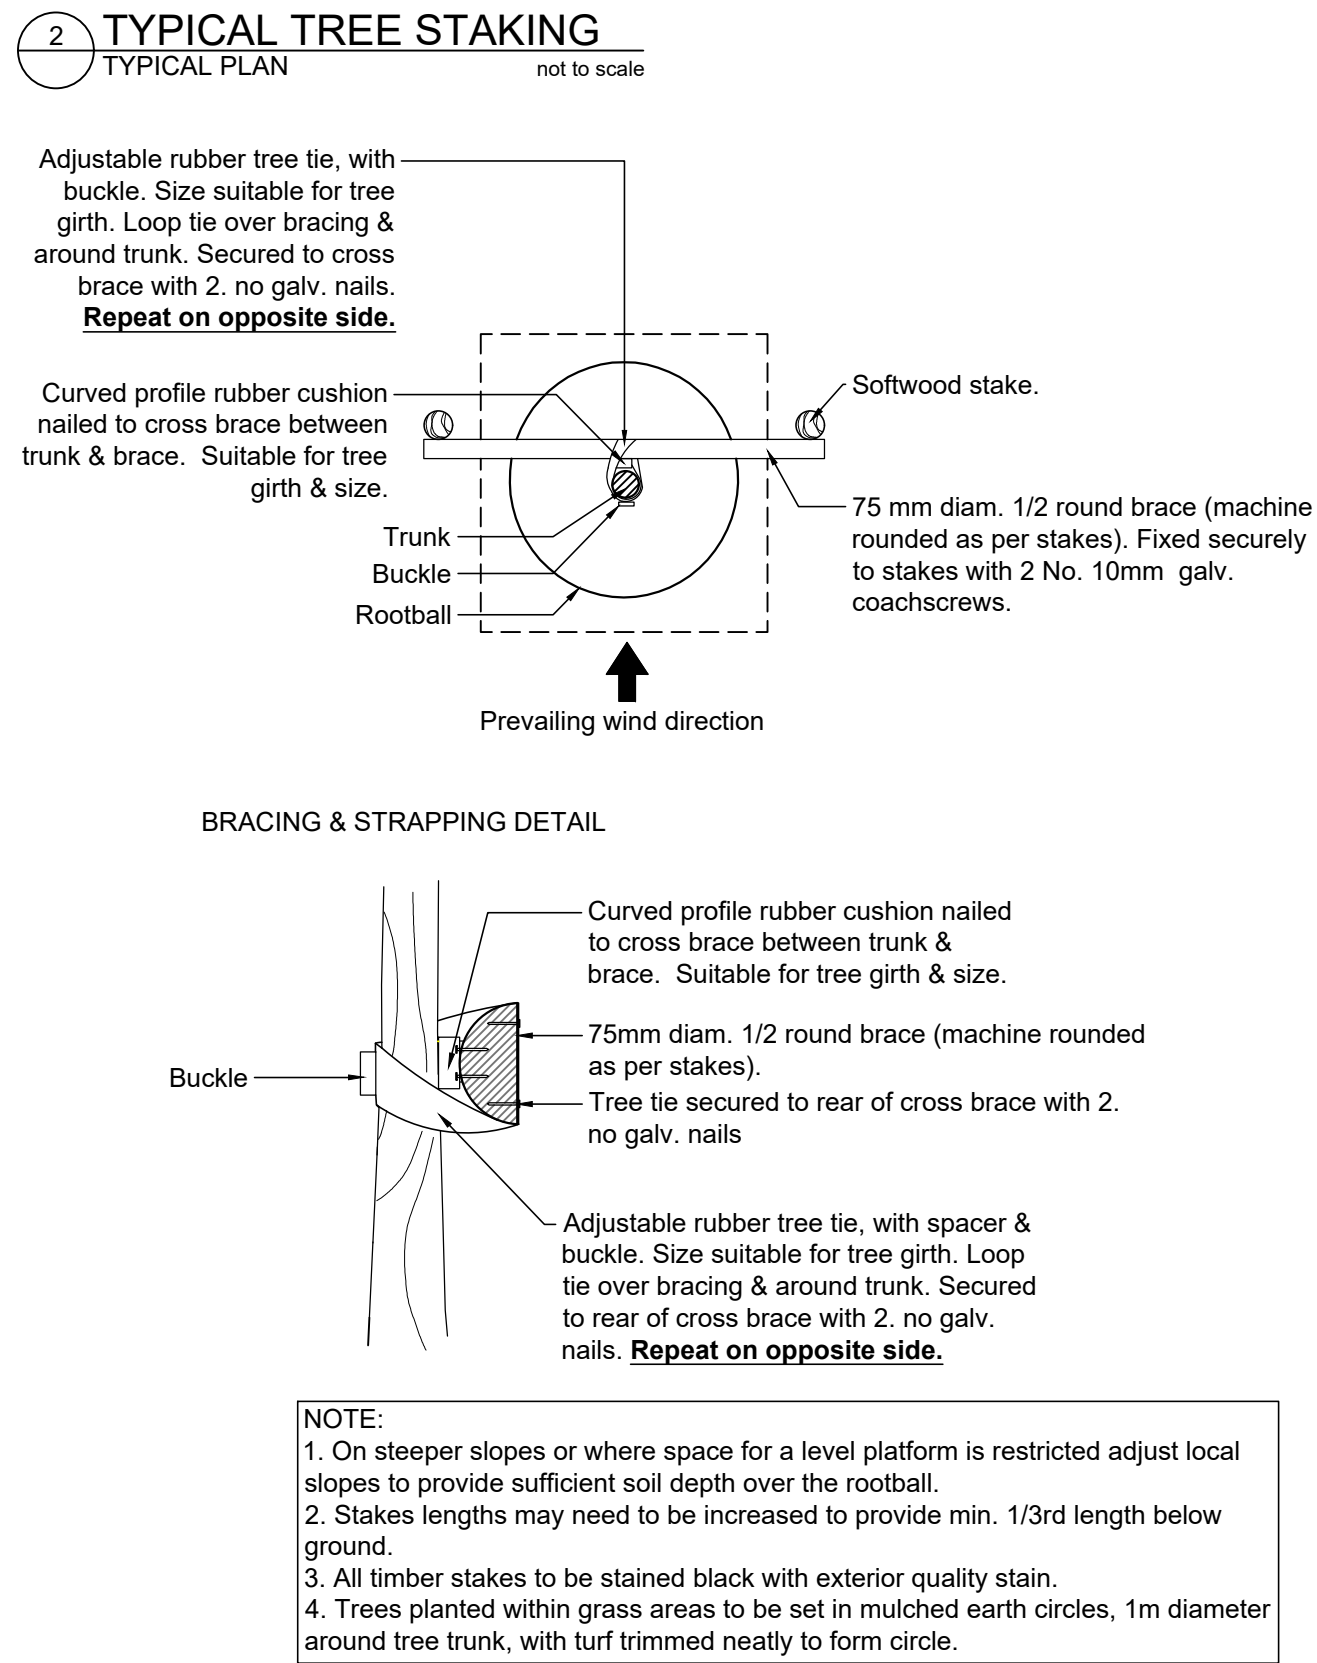


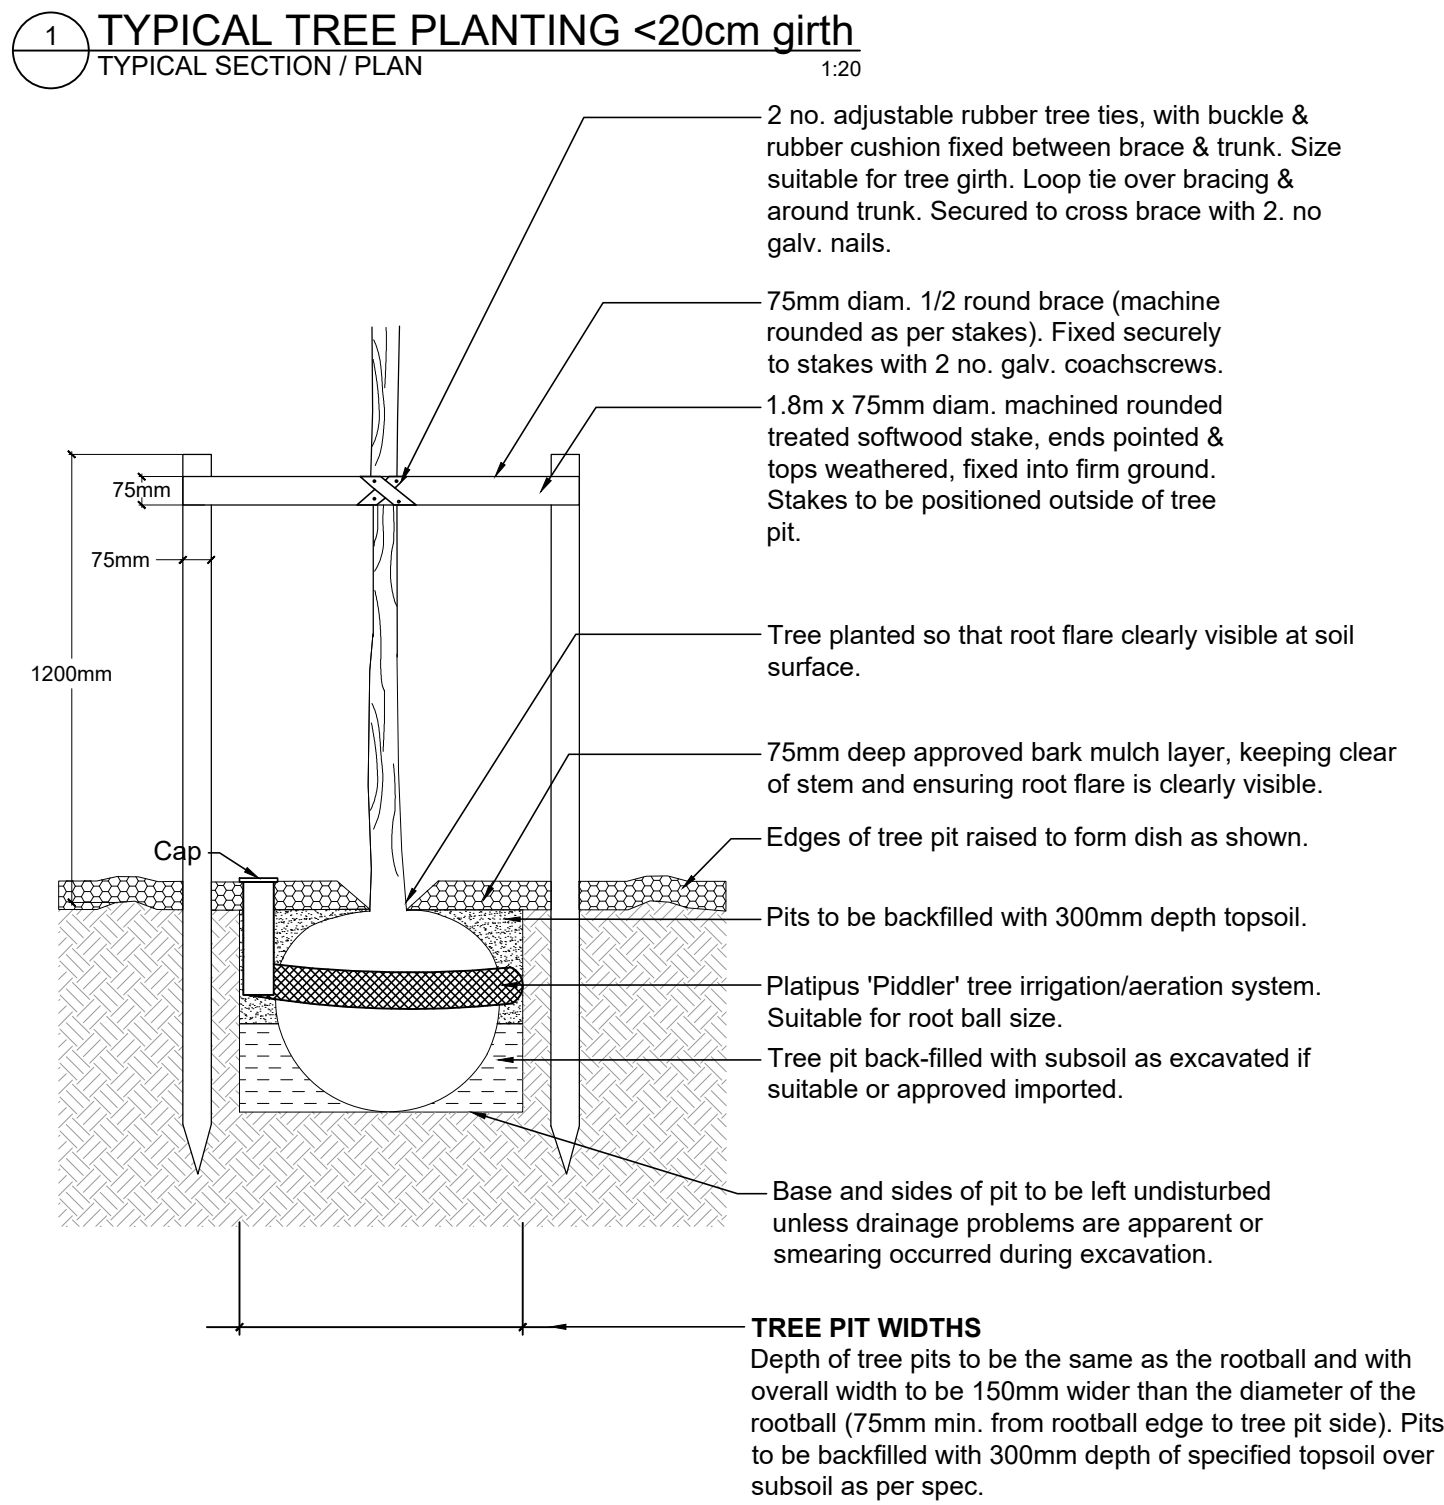

- 0m 1m
- All dimensions in millimetres unless otherwise indicated. All levels in metres relative to Ordnance Datum and any positive (AD) unless otherwise indicated.
 - Figure dimensions only to be taken from this drawing, do not scale. Dimensions to be checked on site.
 - For civil and structural matters including existing and proposed services, sub-base construction and site structures (including retaining walls over 900mm height) refer to information by others.
 - The original version of this drawing was produced in colour - monochrome copies should not be relied upon to accurately reflect all drawing elements.
 - This drawing should be scaled for planning purposes only and should not be used for quantification, tender or construction.

rev	date	by	chk	notes
26.04.21	LC	KB		Final issue
project 1860 Manor Farm, Bedfordhampton				
title Soft landscape details				
status Planning				scale @ A1 1:20
dwg no 1860-TF-XX-XX-DR-L-4001				
references -				

terrafirma
LANDSCAPE ARCHITECTS

South H. House, Bedford Road, Tel: +44 (0)1753 262 040
Bedford, Hampshire GU20 2BA Web: www.terrafirmacountryside.com © Copyright reserved 2021