


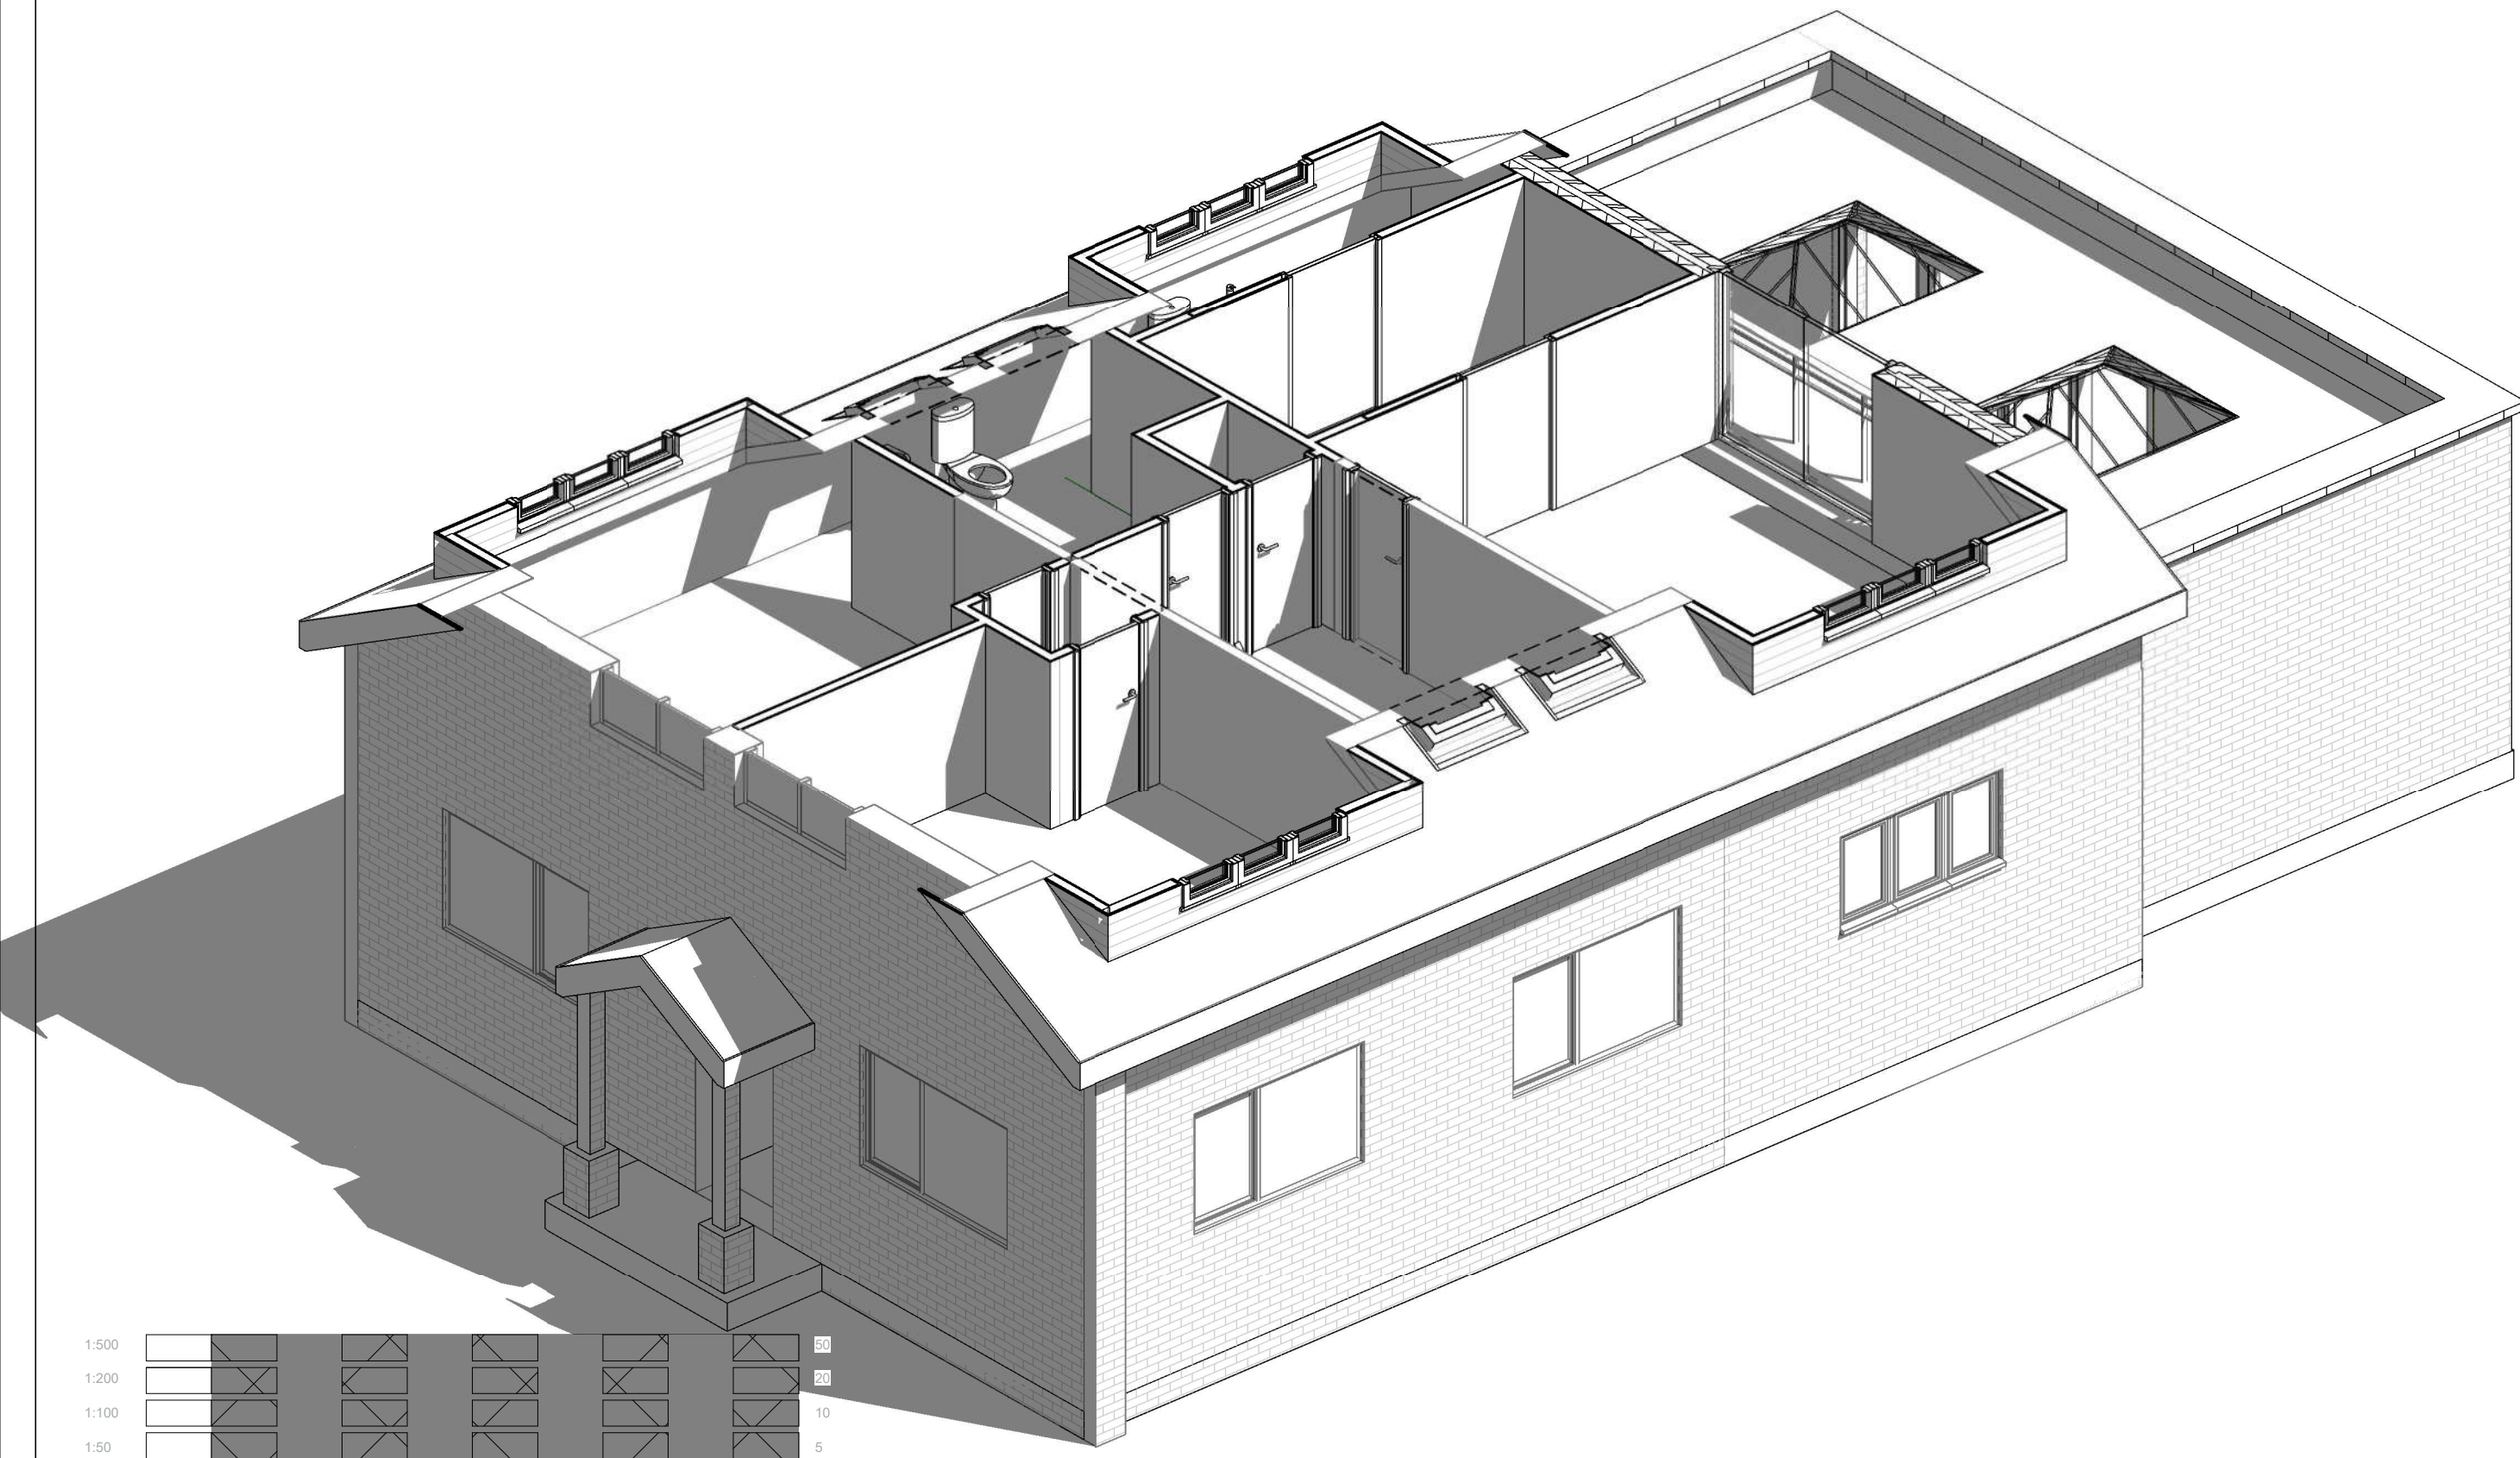

1:500							50
1:200							20
1:100							10
1:50							5



All measurement to be checked on site prior to any commenment
(C) Copyright of Parkers Design (Southern) Limited. Any reproduction of these drawings will require written authority from the copyright owner.

Parkers Design Limited - The Studio @ 90, PO9 2PR

www.pexd.co.uk - info@pexd.co.uk - 07776 008822

PROJECT
18 Spring Vale PO8 9DA

SHEET
3D 4

CLIENT
Southwood

Date
Issue Date
Scale (@ A3)

Drawn by	SW	DRAWING NUMBER	REV
Checked by	SR	P9	