



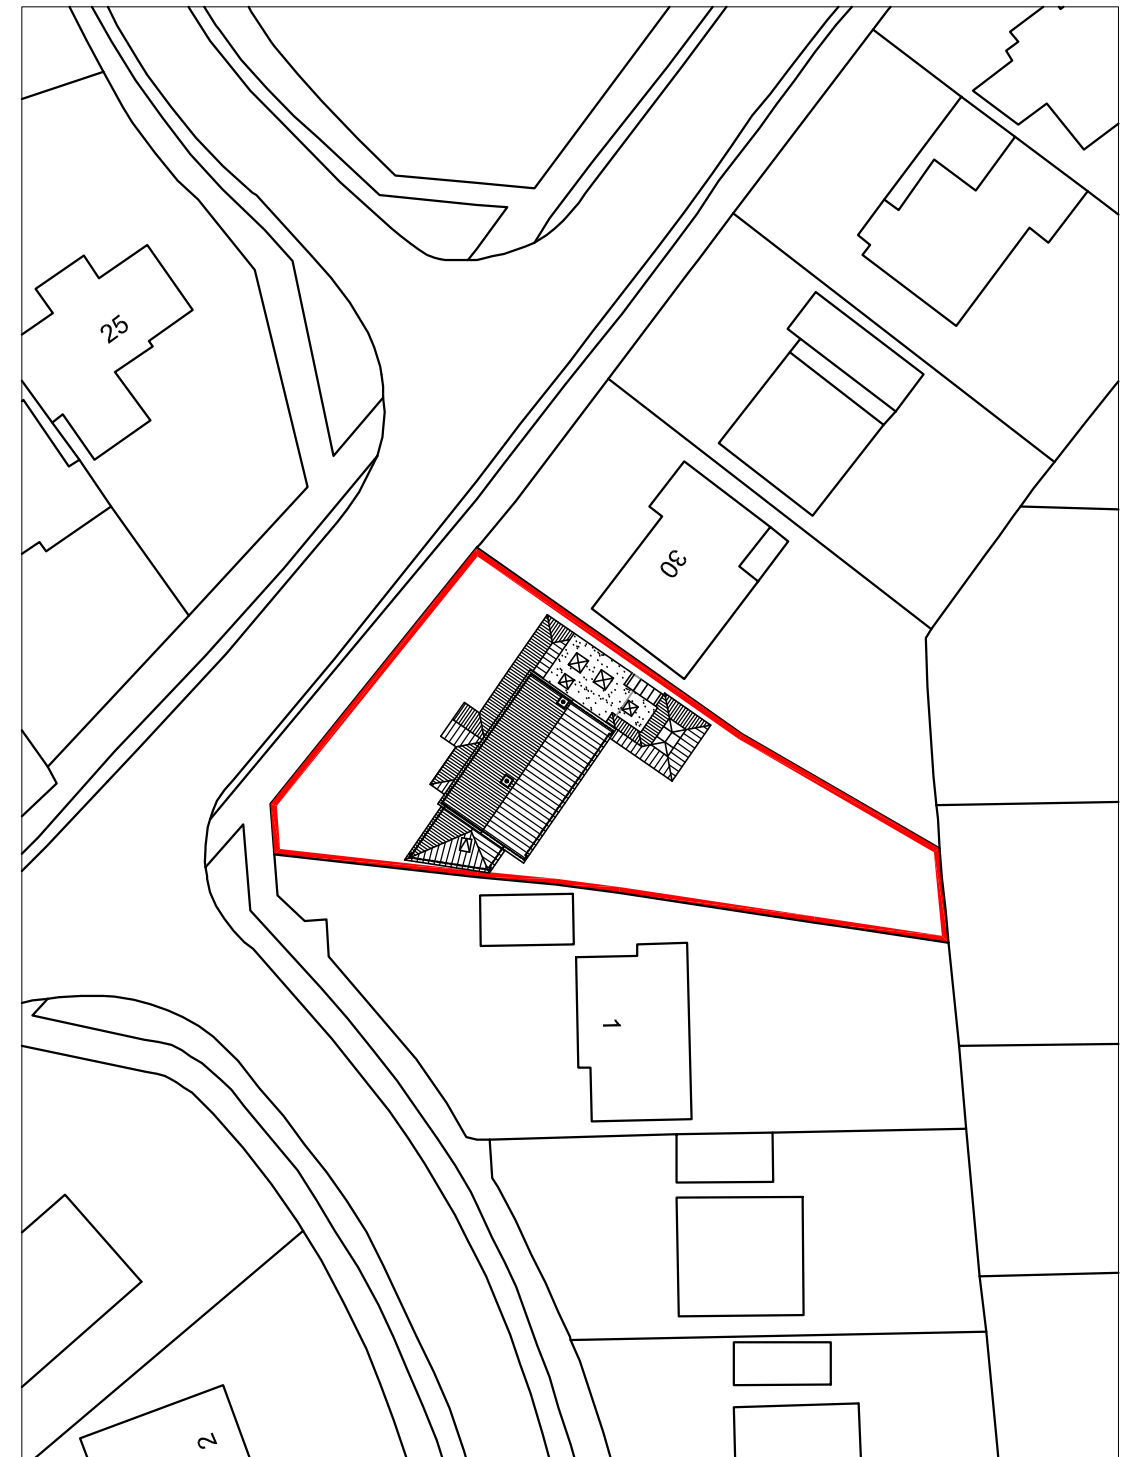

LOCATION PLAN 1:1250

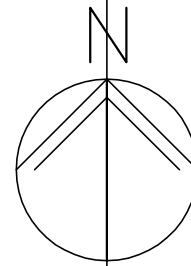

BLOCK PLAN 1:500


m 10 20 30 40

32 Warblington Road,
Emsworth,
PO10 7HQ

SITE PLANS

Revisions

A.
B.
C.
D.

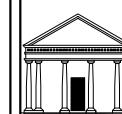

Martin Critchley
CHARTERED ARCHITECT

The Old Brewery,
15E South Street, Havant,
Hampshire, PO9 1BU
023 92 474 919
critchleyarchitect@hotmail.com

Scale A3 = AS SHOWN
Date 06/09/16
Drawn OS

1666_101⁰

© Crown Copyright
All rights reserved.
Reproduced by Permission.
Licence No. 100046837