

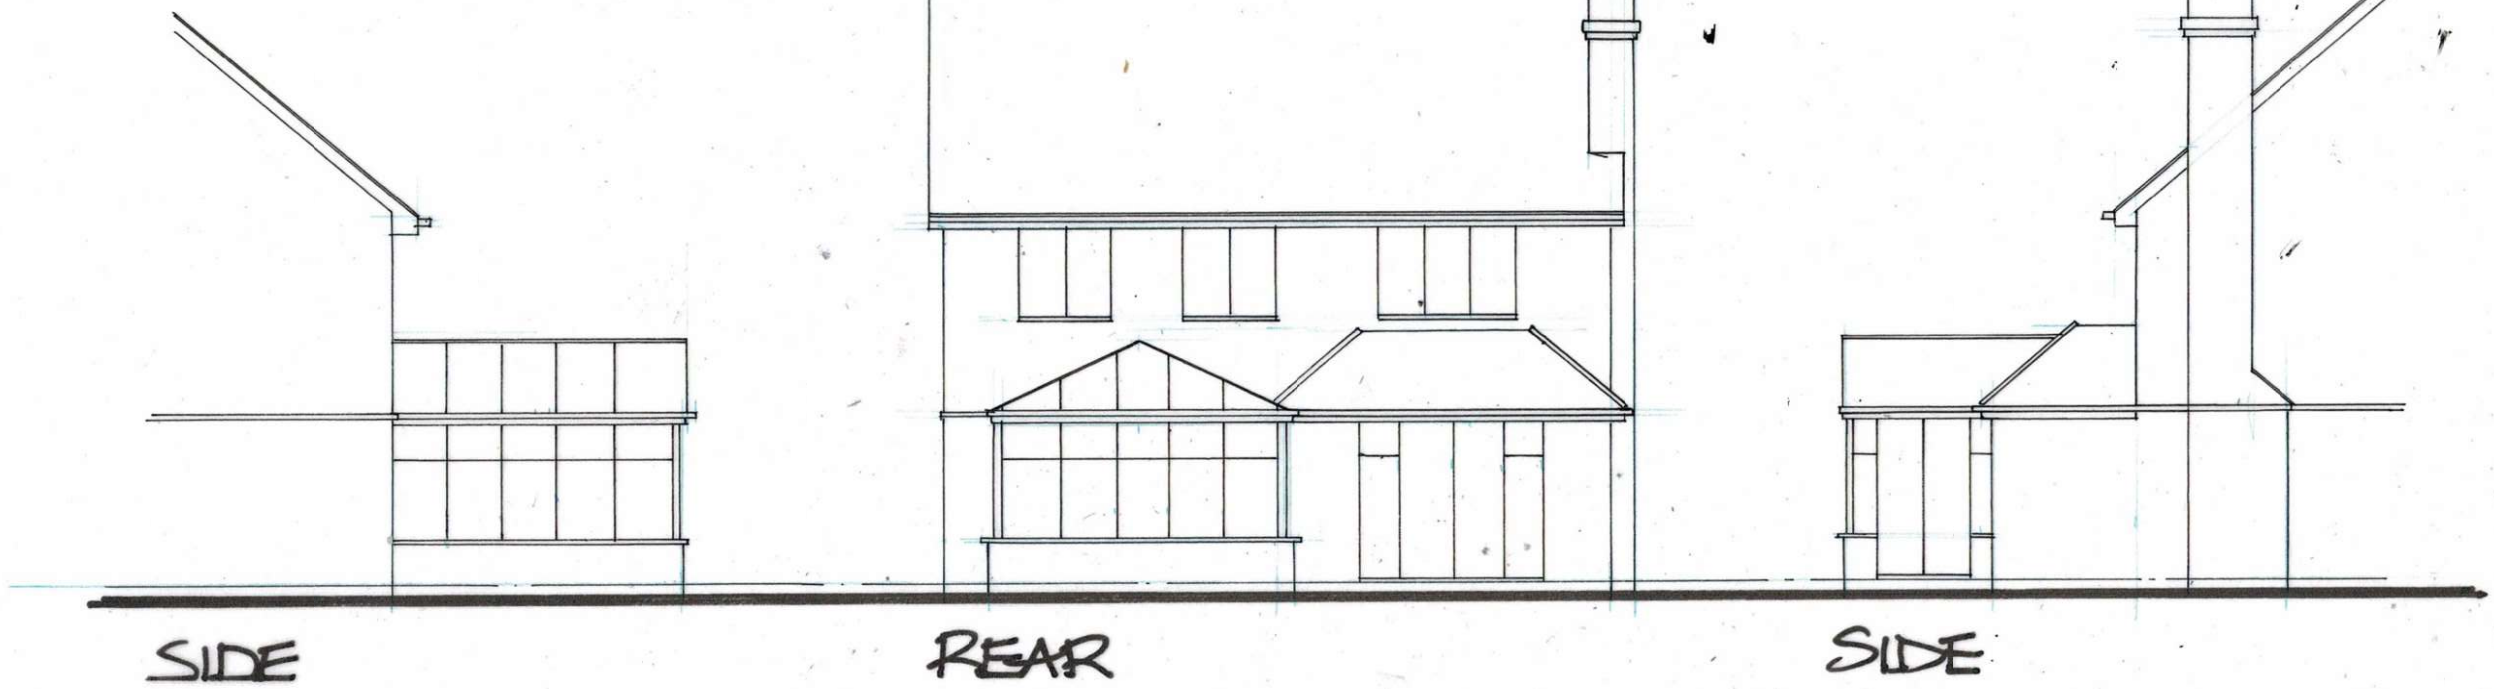


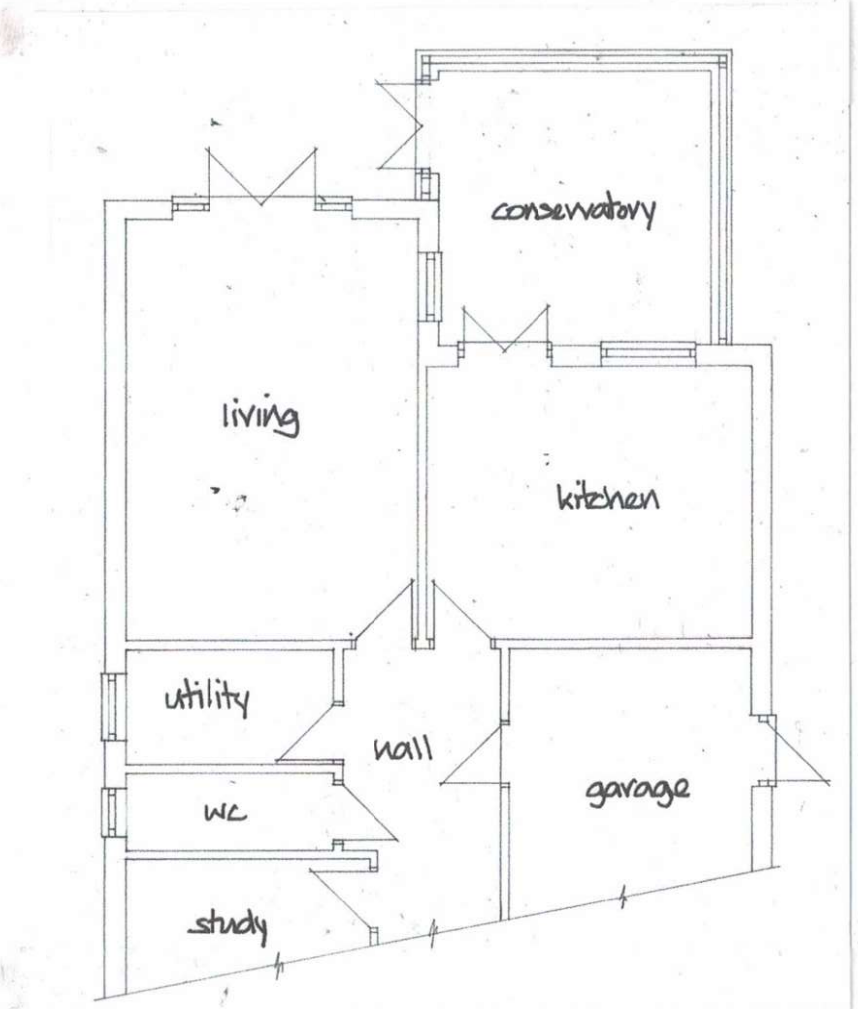

GROUND FLOOR

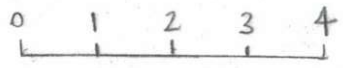

DEREK TREAGUS ASSOCIATES
ARCHITECTURAL SERVICES
Tel: 07956 624094
Email: derek.treagus@gmail.com

Project	REAR EXTENSION AT 1c WALLIS ROAD, WATERLOOVILLE, HAMPSHIRE.
Client	Mr & Mrs M Glennon
Subject	Planning Drawing Existing Plan & Elevations
Date: June 2021	Scale: 1:100 @ A3
Rev:	Drg. No. **21/161/01**

- **Copyright reserved.**
- **All dimensions are to be site confirmed and should not be scaled unless for Planning purposes.**
- **Verify all queries with the office.**