



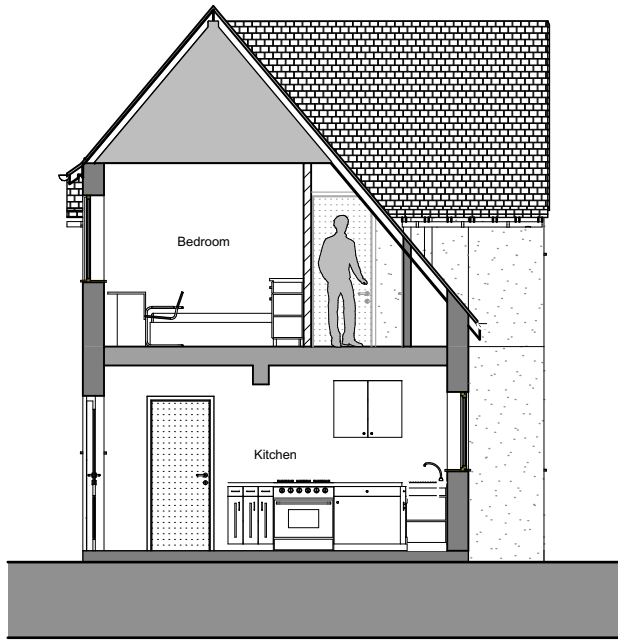


A-A Building Section 1:100




B-B Building Section 1:100

KEY

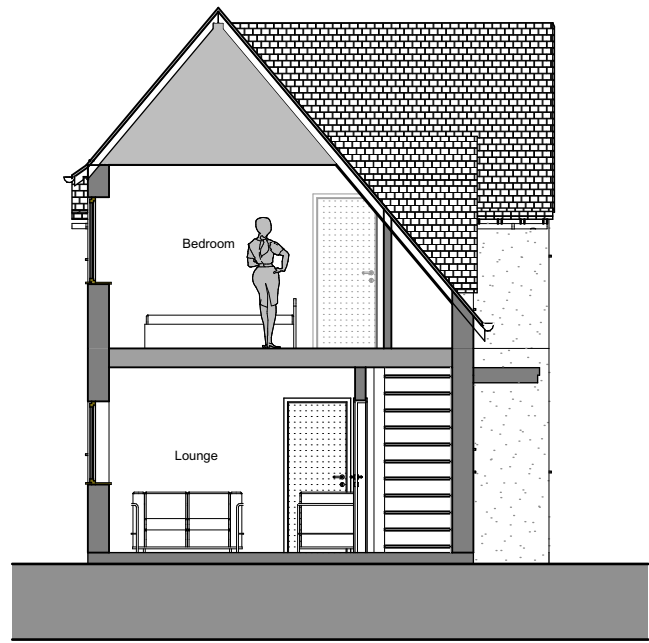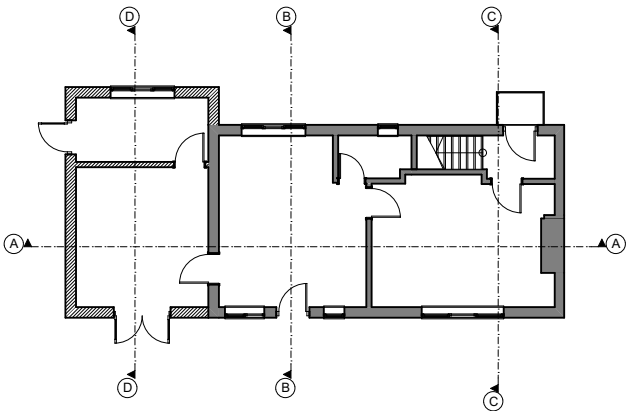


C-C Building Section 1:100

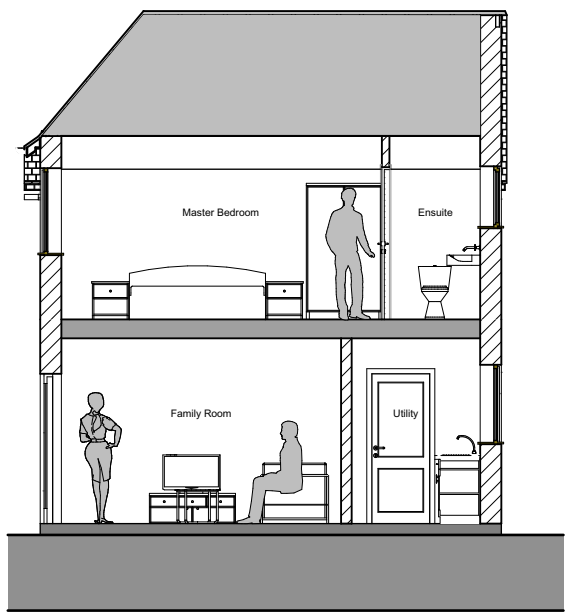

D-D Building Section 1:100

revisions & notes:

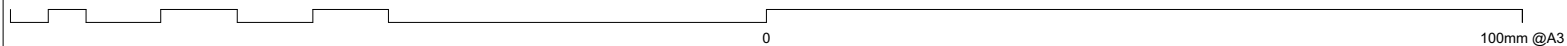

Note: All dimensions to be checked on site by the contractor before fabrication and erection. Figured dimensions to be taken in preference to scaled dimensions. This drawing is the copyright of the architects and must not be reproduced or used without their express consent, except for the purposes of a planning application. Electronic issue of this drawing to be confirmed by paper hard copy only.

project:	Mr & Mrs Kemp PD Extension 63 Park Way Havant	 61 South Street, Havant, Hampshire PO9 1BZ t: 023 9248 2494 f: 023 9248 1152 e: design@pwp-architects.com w: www.pwp-architects.com Project No. 5251 drawing No. 1400 rev -
drawing name:	Proposed Sections	
status:	PLANNING	
date:	June 2015	
scale:	1:100 @A3	
drawn:	RS	