




PROPOSED SECTION C-C

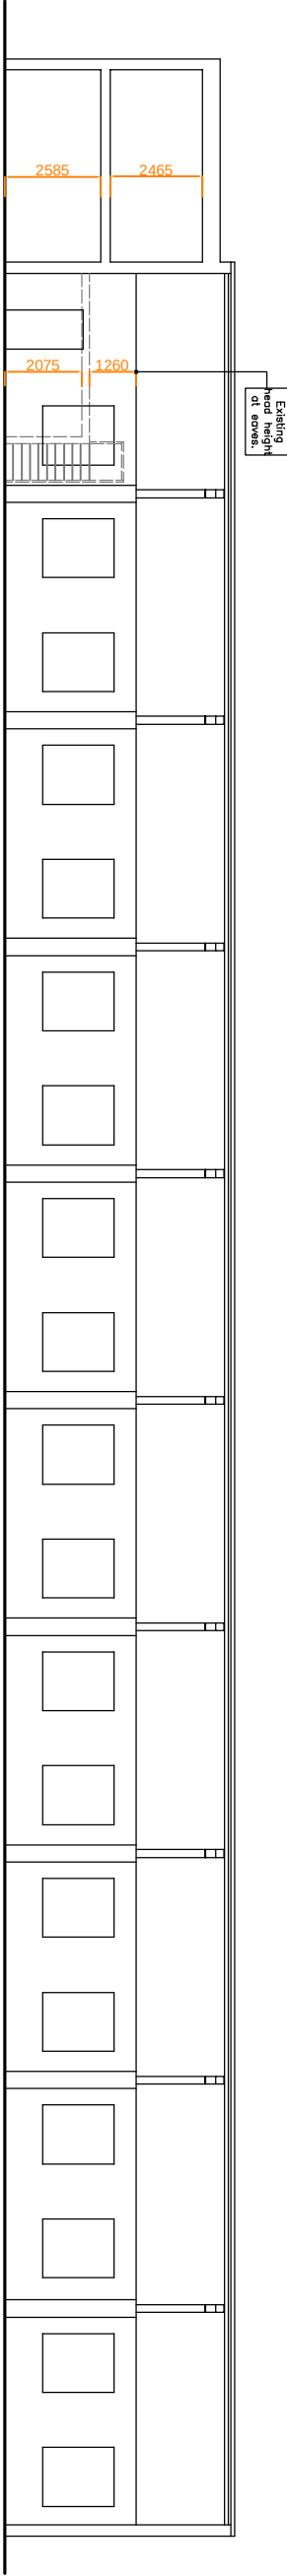


EXISTING SECTION C-C

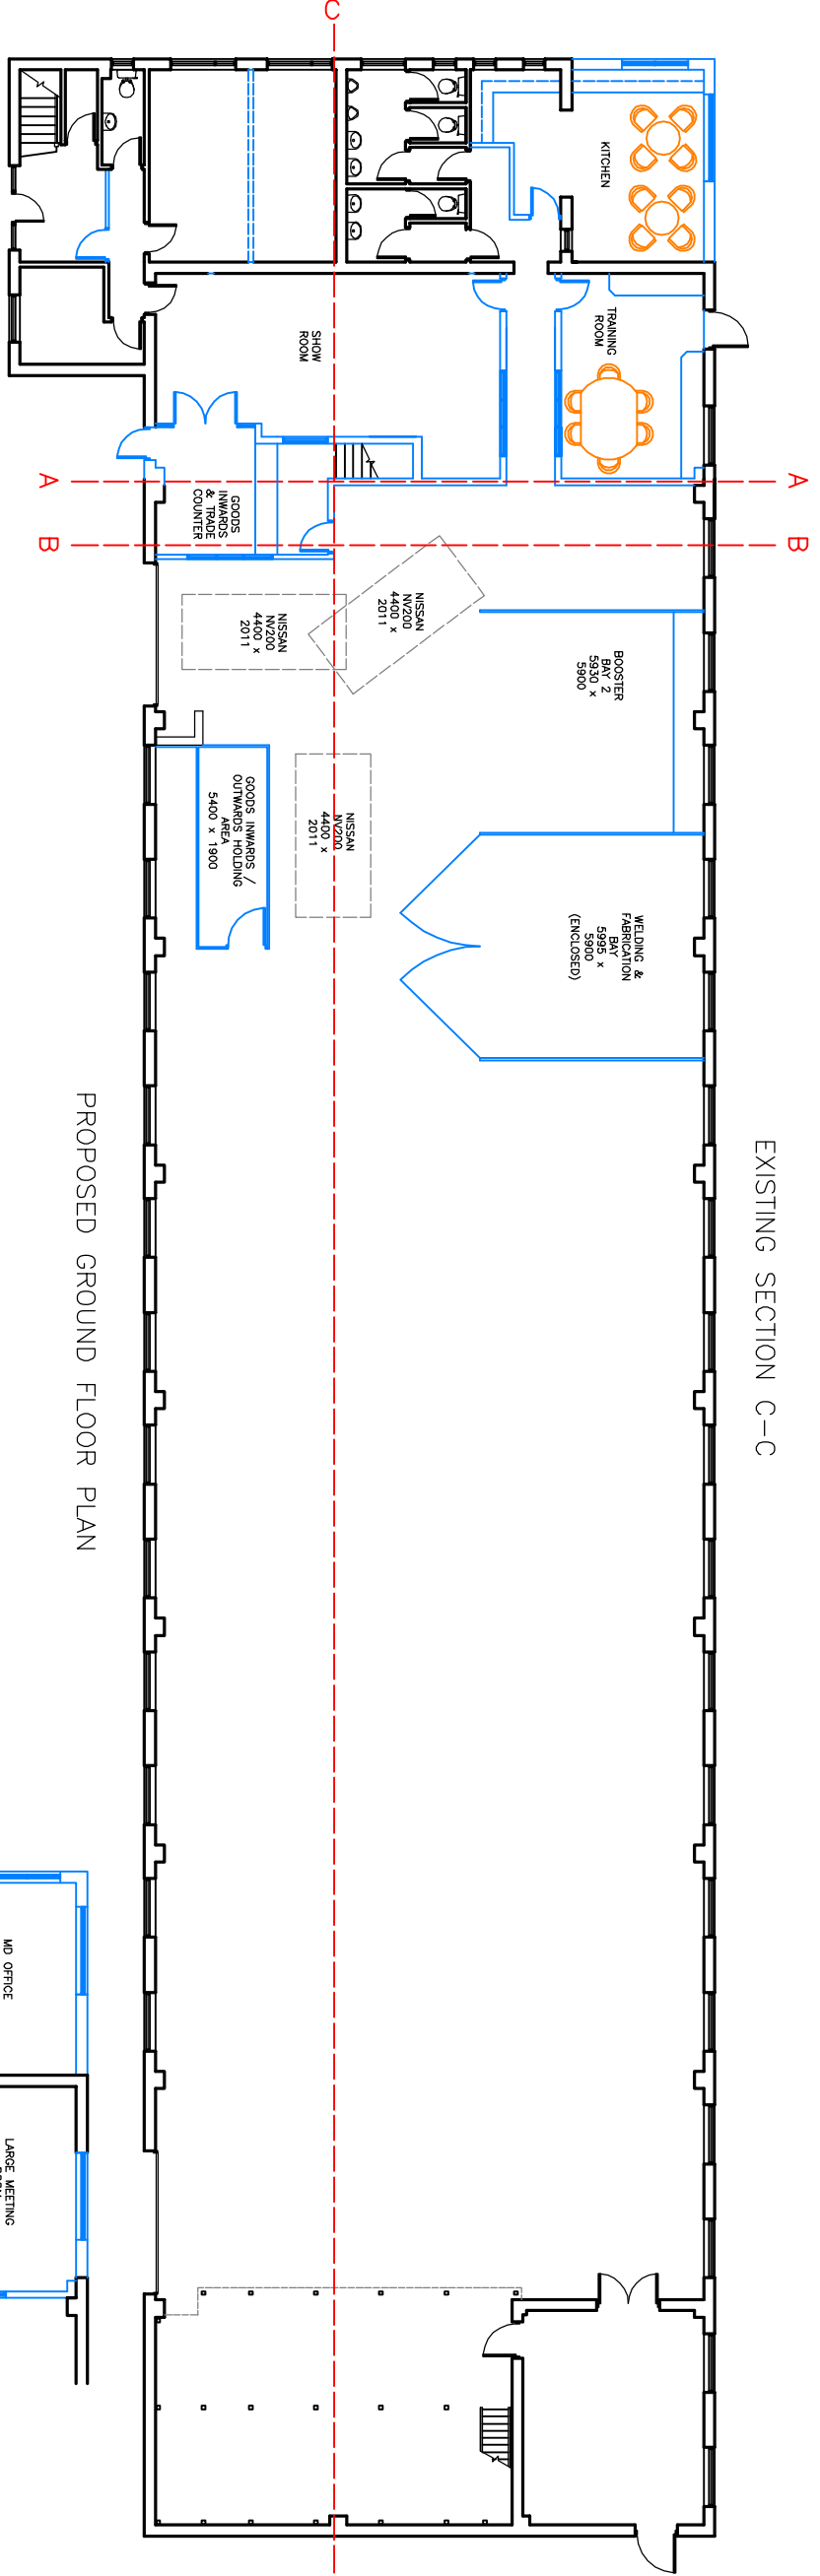


PROPOSED GROUND FLOOR PLAN

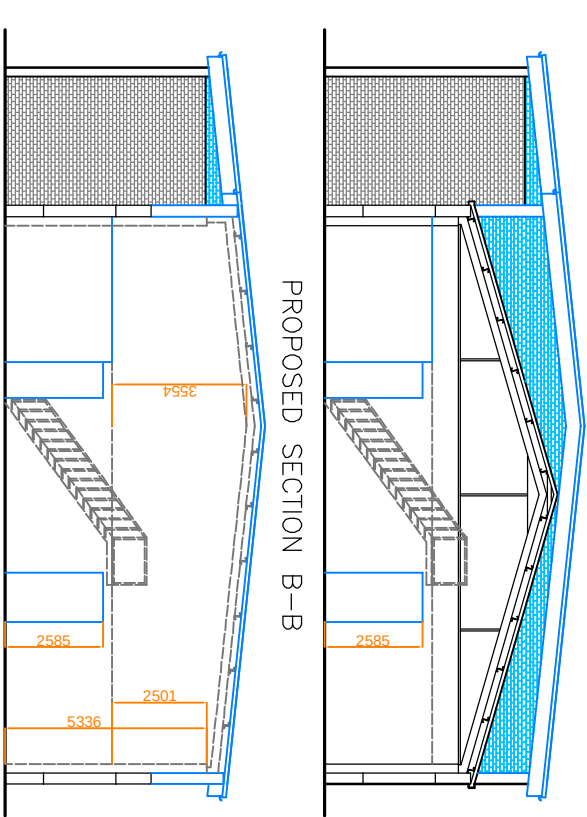


PROPOSED SECTION B-B

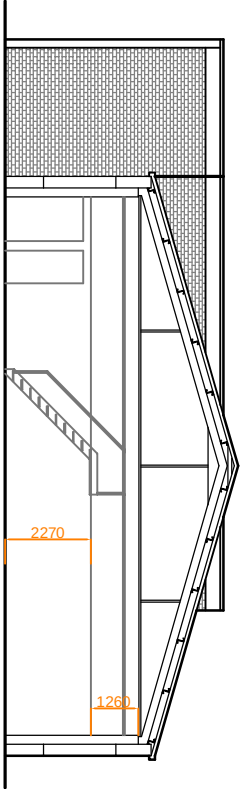

EXISTING SECTION B-B

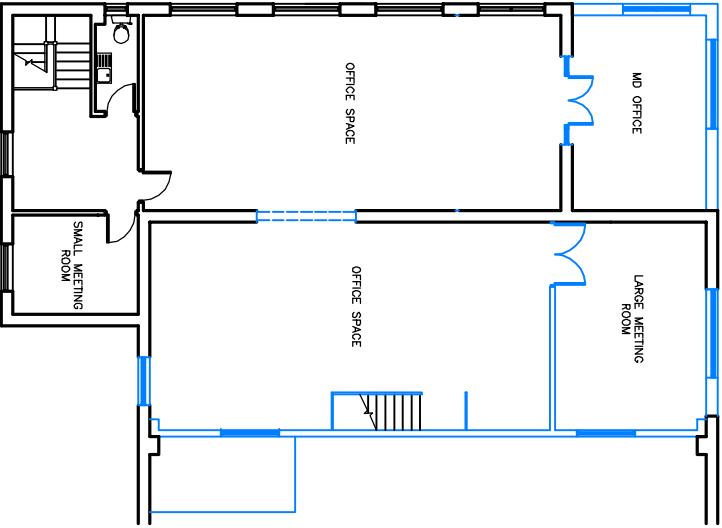

PROPOSED FIRST FLOOR

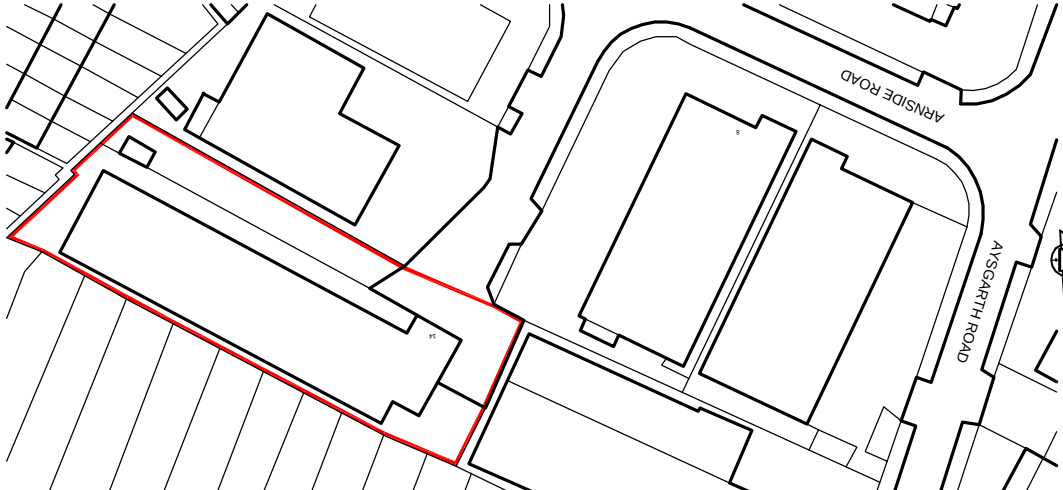

0m 10m 20m 30m 40m 50m  
K.A.D. Licensed O.S. No. 100047482

LOCATION PLAN  
1:1250@A3

**K NIGHT ARCHITECTURAL**  
**KAD DESIGN**

The Gatehouse, Admirals Wood  
7 Coldest Way  
Salsbury Green  
Southampton  
SO31 7AT  
m: 07801 346 479  
t: 01489 660 194  
e: [info@k-a-d.co.uk](mailto:info@k-a-d.co.uk)

K.A.D. Ltd

Client  
**ACTION PUMPS**

Project  
**14 ARNSIDE ROAD  
WATERLOOVILLE**

Drawing  
**EXISTING & PROPOSED  
FLOOR PLANS & SECTIONS**

Scale  
**1:200@A3**

Date  
**MAY 2015**

| Project no. | Sequential | Big/Floor | Detail | Rev |
|-------------|------------|-----------|--------|-----|
| KAD         | 11         | A         | P&S    | C   |