

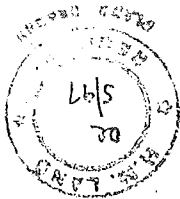


RECEIVED
HAVANT BOROUGH COUNCIL
- 1 MAY 2015

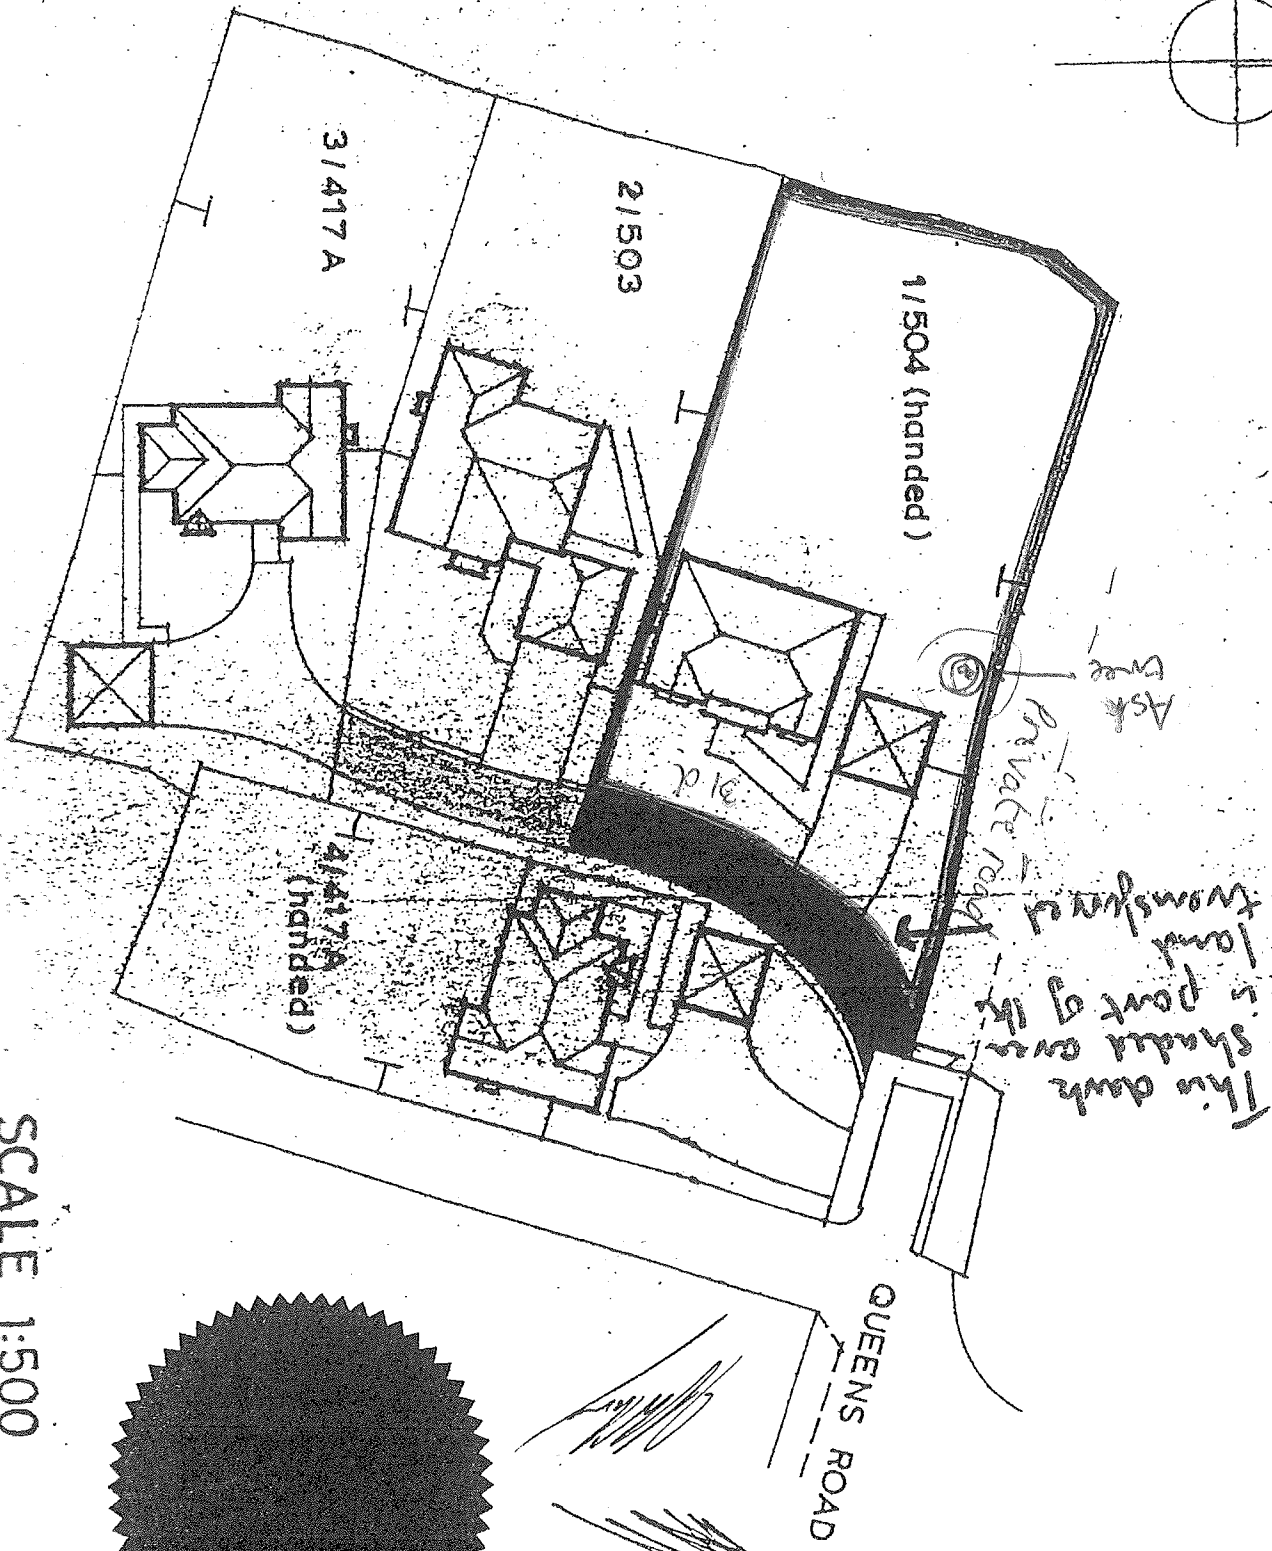

OFFICE COPY

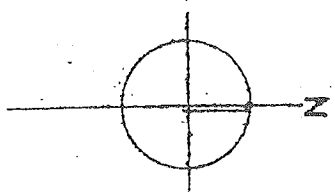

SCALE 1:500

HAVANT BOROUGH

COUNCIL

11 MAY 2015

RECEIVED





HAVANT BOROUGH
COUNCIL

- 1 MAY 2015

RECEIVED

