


**PROPOSED SIDE & REAR ADDITIONS.
7C, CHANDLERS CLOSE, HAYLING ISLAND, HANTS.
FOR MR & MRS J. CREESE.**

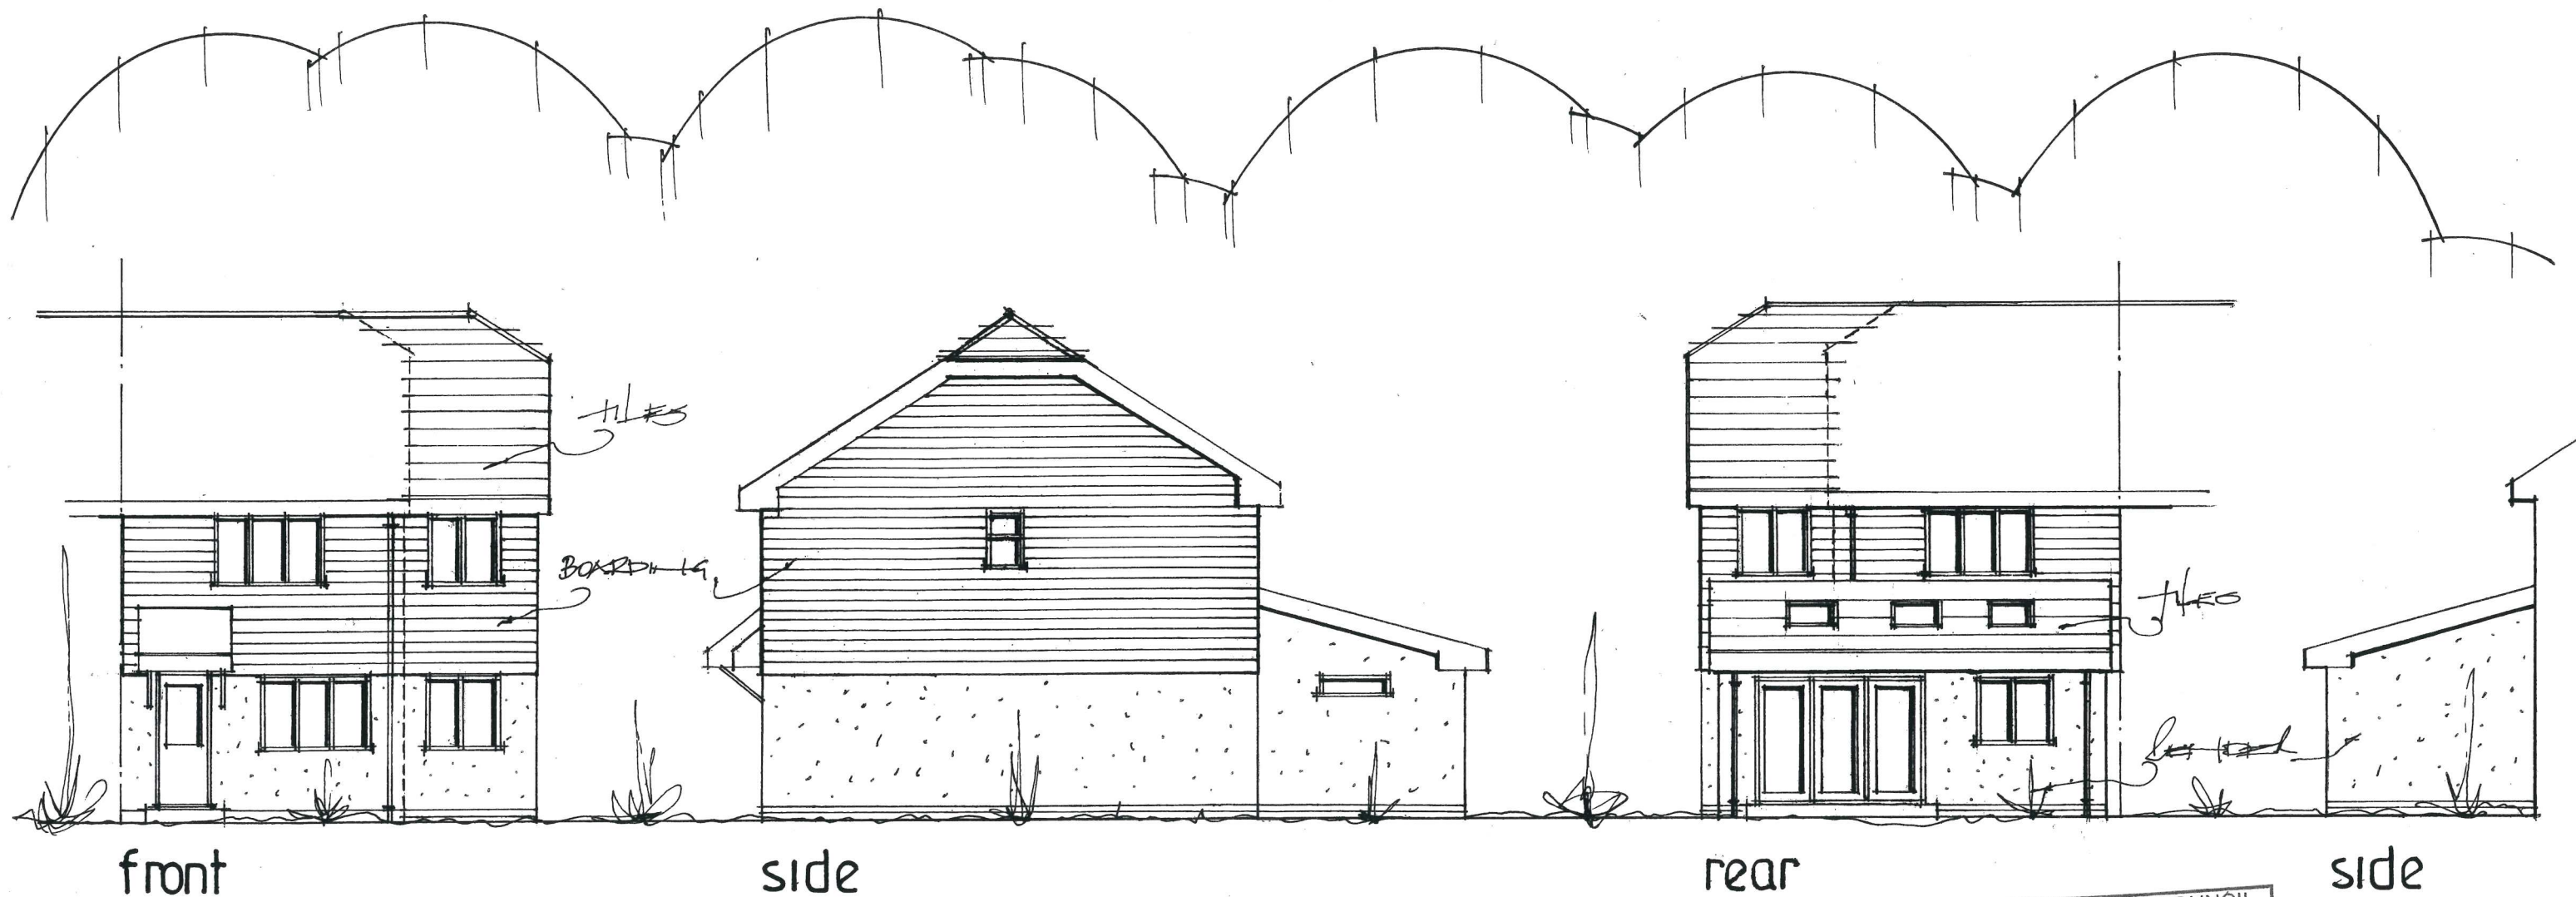


date sept 21
scale 1:100

NEW AND EXISTING GROUND FLOOR WALLS TO BE
RENDERED COLOUR TO BE AGREED

NEW AND EX FIRST FLOOR WALLS TO BE BOARDED

PROPOSED ELEVATIONS

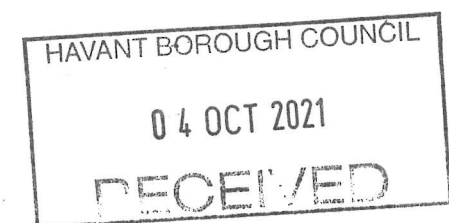

PETER J. WALKER
ISLAND DESIGN
182 SEAFRONT, HAYLING ISLAND, HANTS
PO11 9AN
TEL: 02392467571