




First Floor




Second Floor



Third Floor

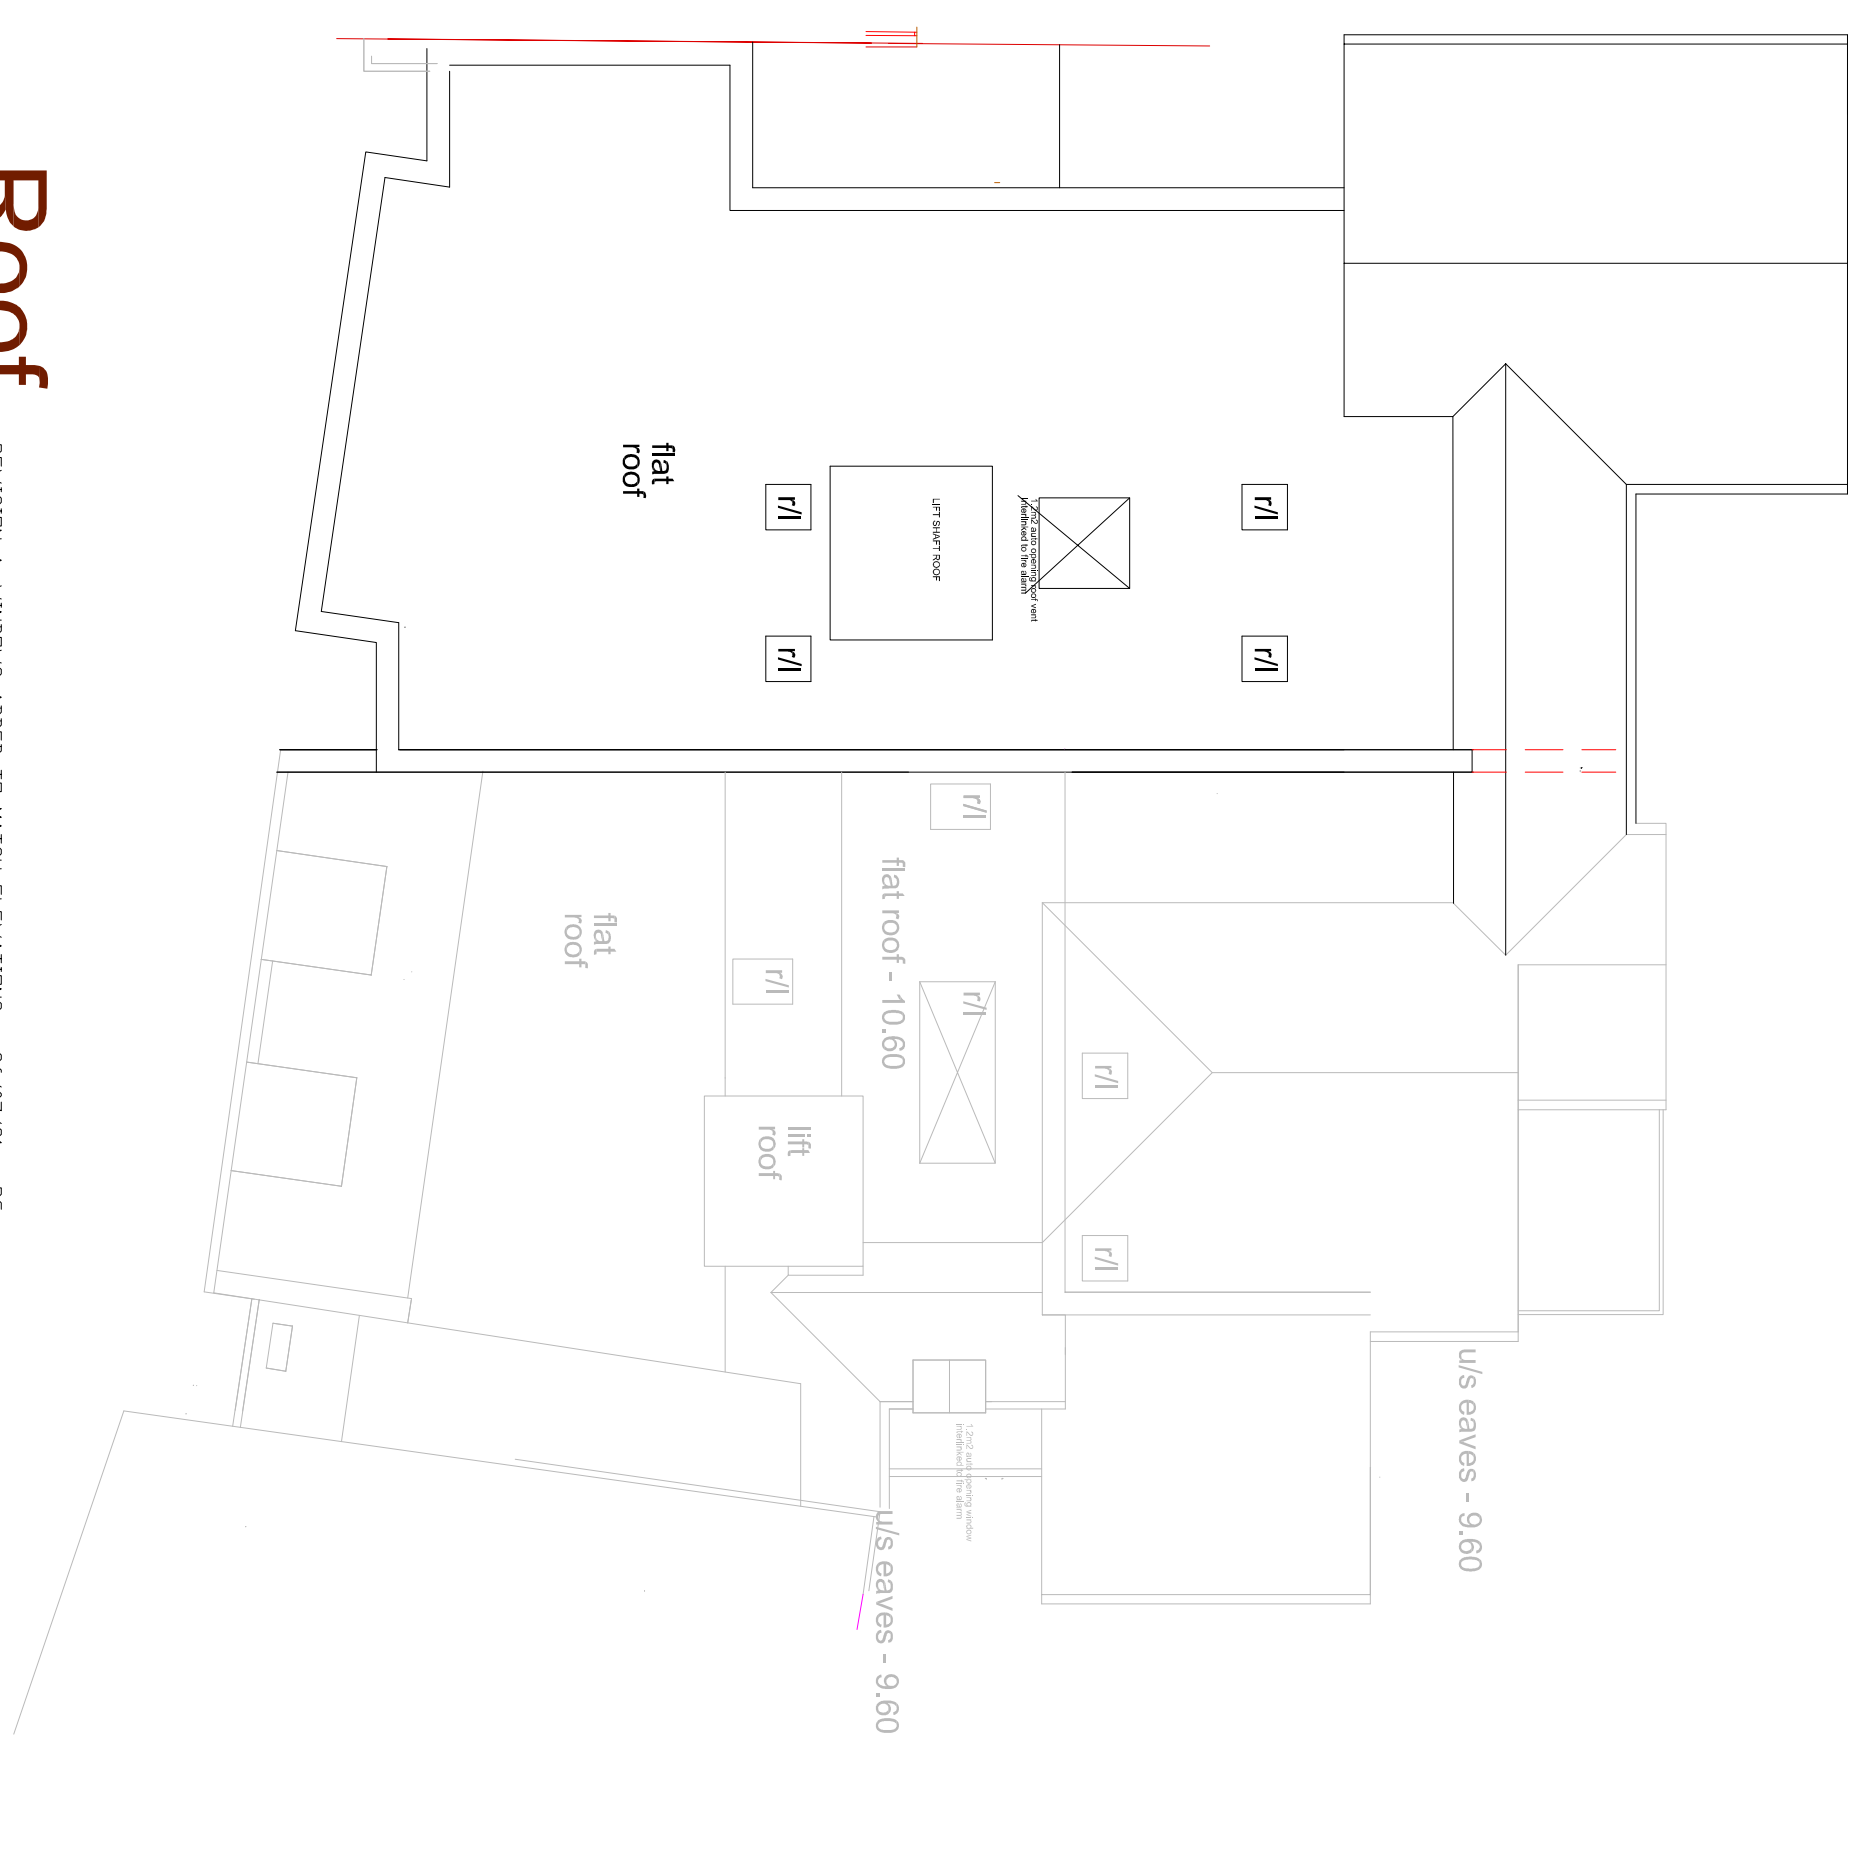

Roof

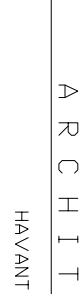REVISION A WINDOW'S ABILITY TO MATCH ELEVATIONS - 86/07/31 - PG	
SCALE	TITLE
1/100	5&7, East Street
DATE	DETAIL
July 21	8 no. 2 bed Apartments
General Arrangement - Plans	
DRAWING NO.	
Pg 21/100/P02	A B C 
 PETER GALLDAY PARTNERSHIP ARCHITECTS HAVANT MOB. 07800 482324 TEL. 02392 489155	