


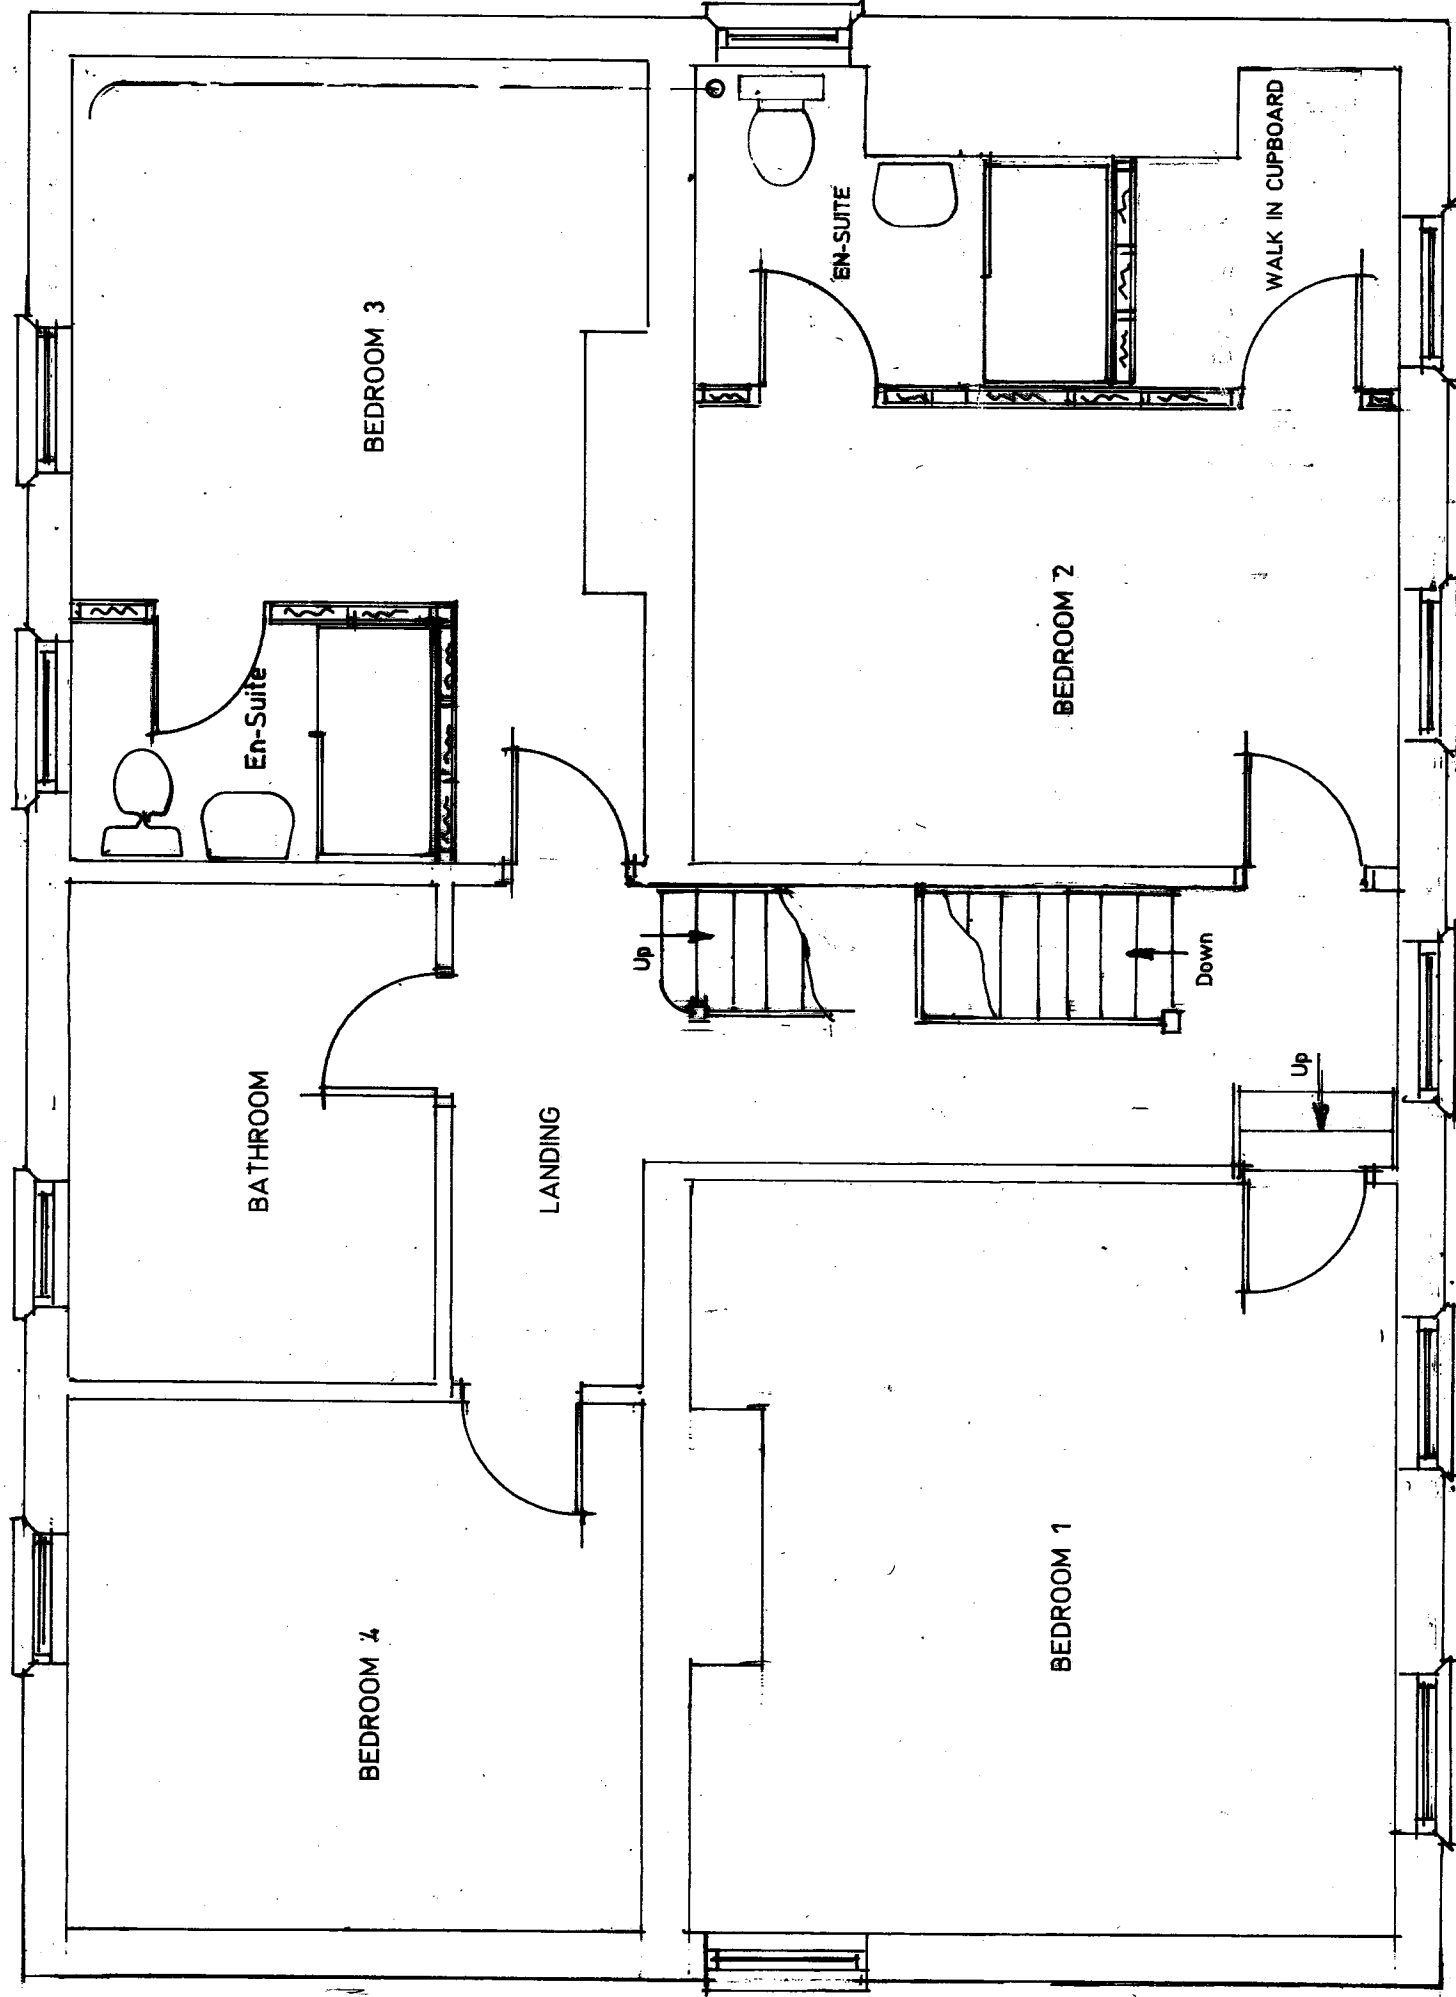

Proposed First Floor Layout.

Bar scale 1:50



Proposed alterations at
23 Claremont Gardens, Purbrook,
Waterlooville, Hants. PO7 5LL

L. Steyn Esq..

Scale 1:50 Date April 2021

A3 Drawing Number

4

Revision

A