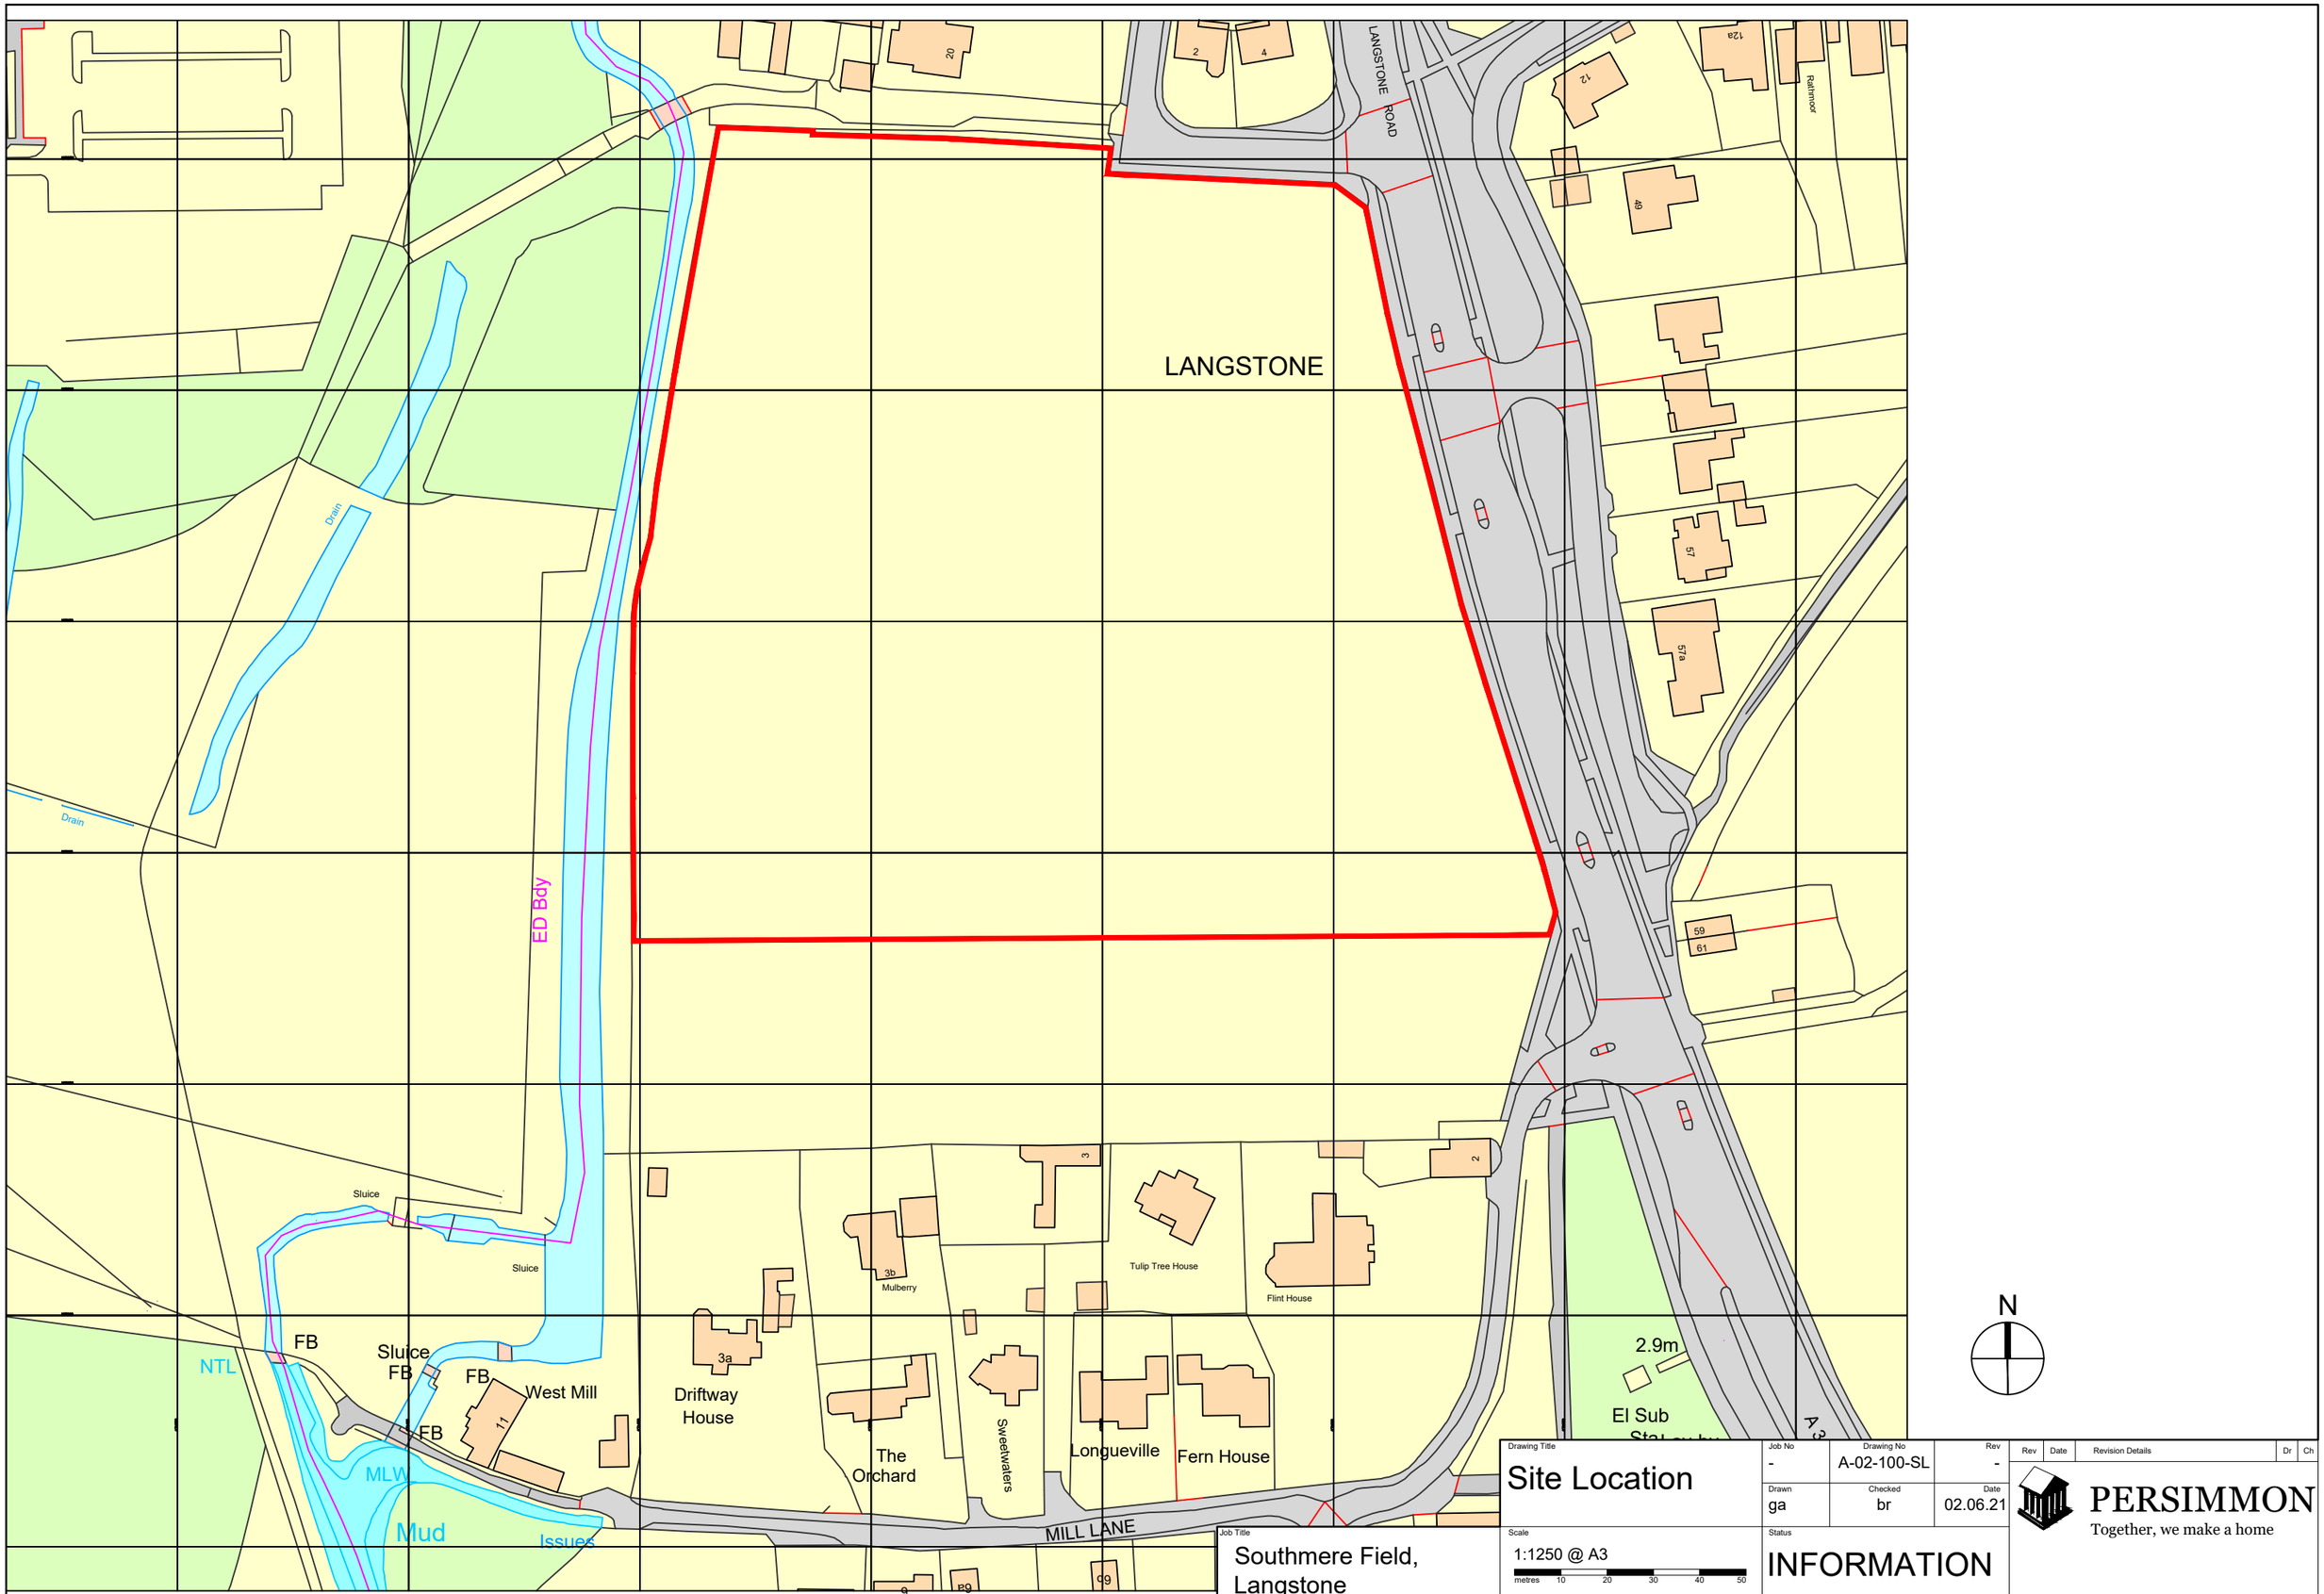


All rights reserved. Licence number 100022432
Persimmon Homes. No dimensions to be scaled from drawing except for the puposes of Planning Applications. The contractor should check all dimensions on site. It is the contractors responsibility to ensure compliance with Building Regulations.

Job Title
Southmere Field, Langstone

Drawing Title
Site Location

Job No	Drawing No	Rev
-	A-02-100-SL	-

Drawn	Checked	Date
ga	br	02.06.21

Scale
1:1250 @ A3
metres 10 20 30 40 50

Status
INFORMATION

Rev	Date	Revision Details	Dr	Ch

PERSIMMON
Together, we make a home

File Location: s:\south coast\technical\feasibility site layout plans\southmere field, langstone