


No 10

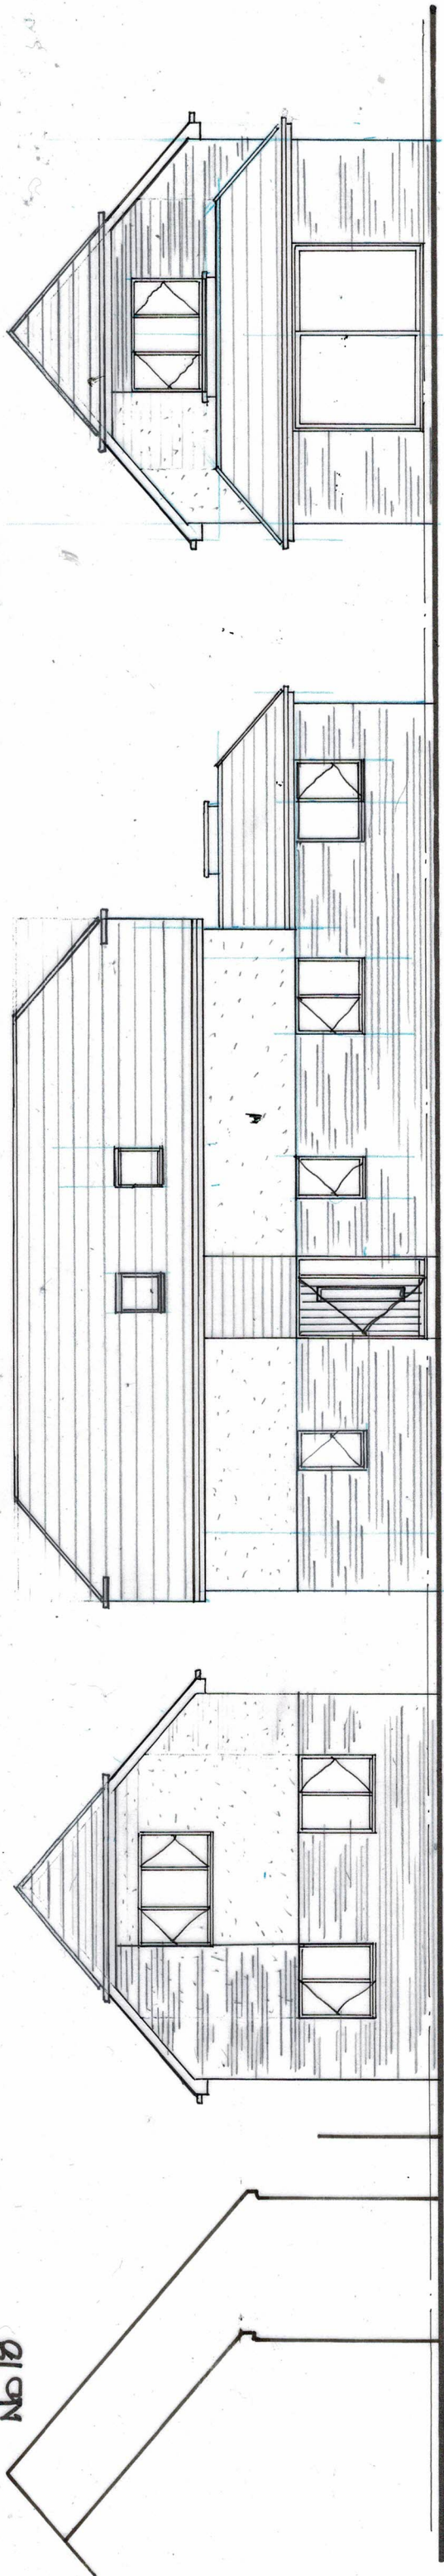


FRONT

SIDE

REAR



SIDE

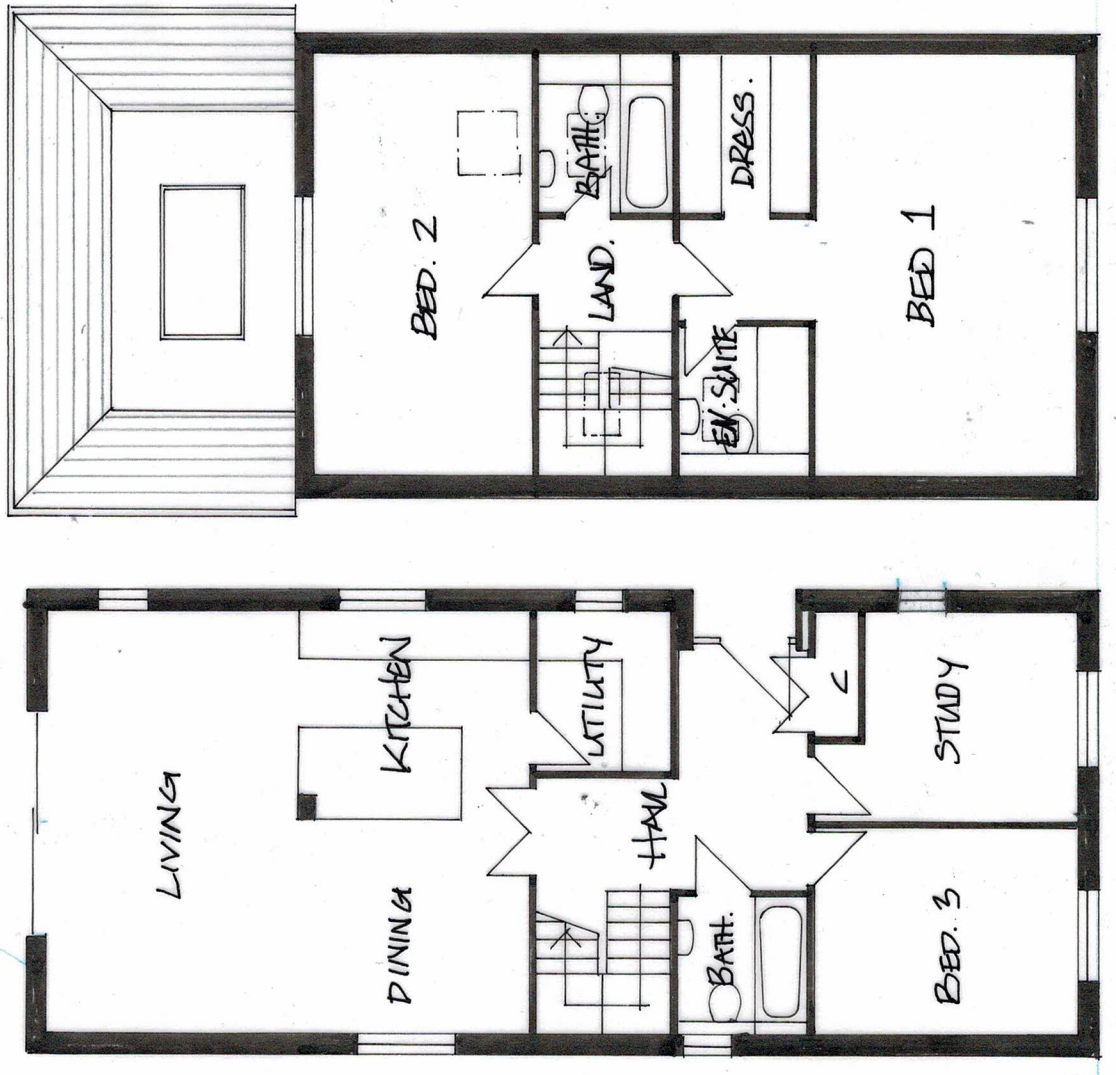

GROUND

FIRST

A	001/21	100% VENTILATION SYSTEMS TO FF PLAN			100%
DEREK TREAGUS ASSOCIATES ARCHITECTURAL SERVICES Tel: 07956 624094 Email: derek.treagus@gmail.com					
Project	DEVELOPMENT AT 16 WEST HAYE ROAD, HAYLING ISLAND, HAMPSHIRE.				
Client	Mr P Pigney				
Subject	Planning Drawing Proposed Plot One				
Date:	May 2021	Scale: 1:100 @ A3			
Rev:	A	Drg. No. 21/152/02			
• Copyright reserved. • All dimensions are to be site confirmed and should not be scaled unless for Planning purposes. • Verify all queries with the office.					