


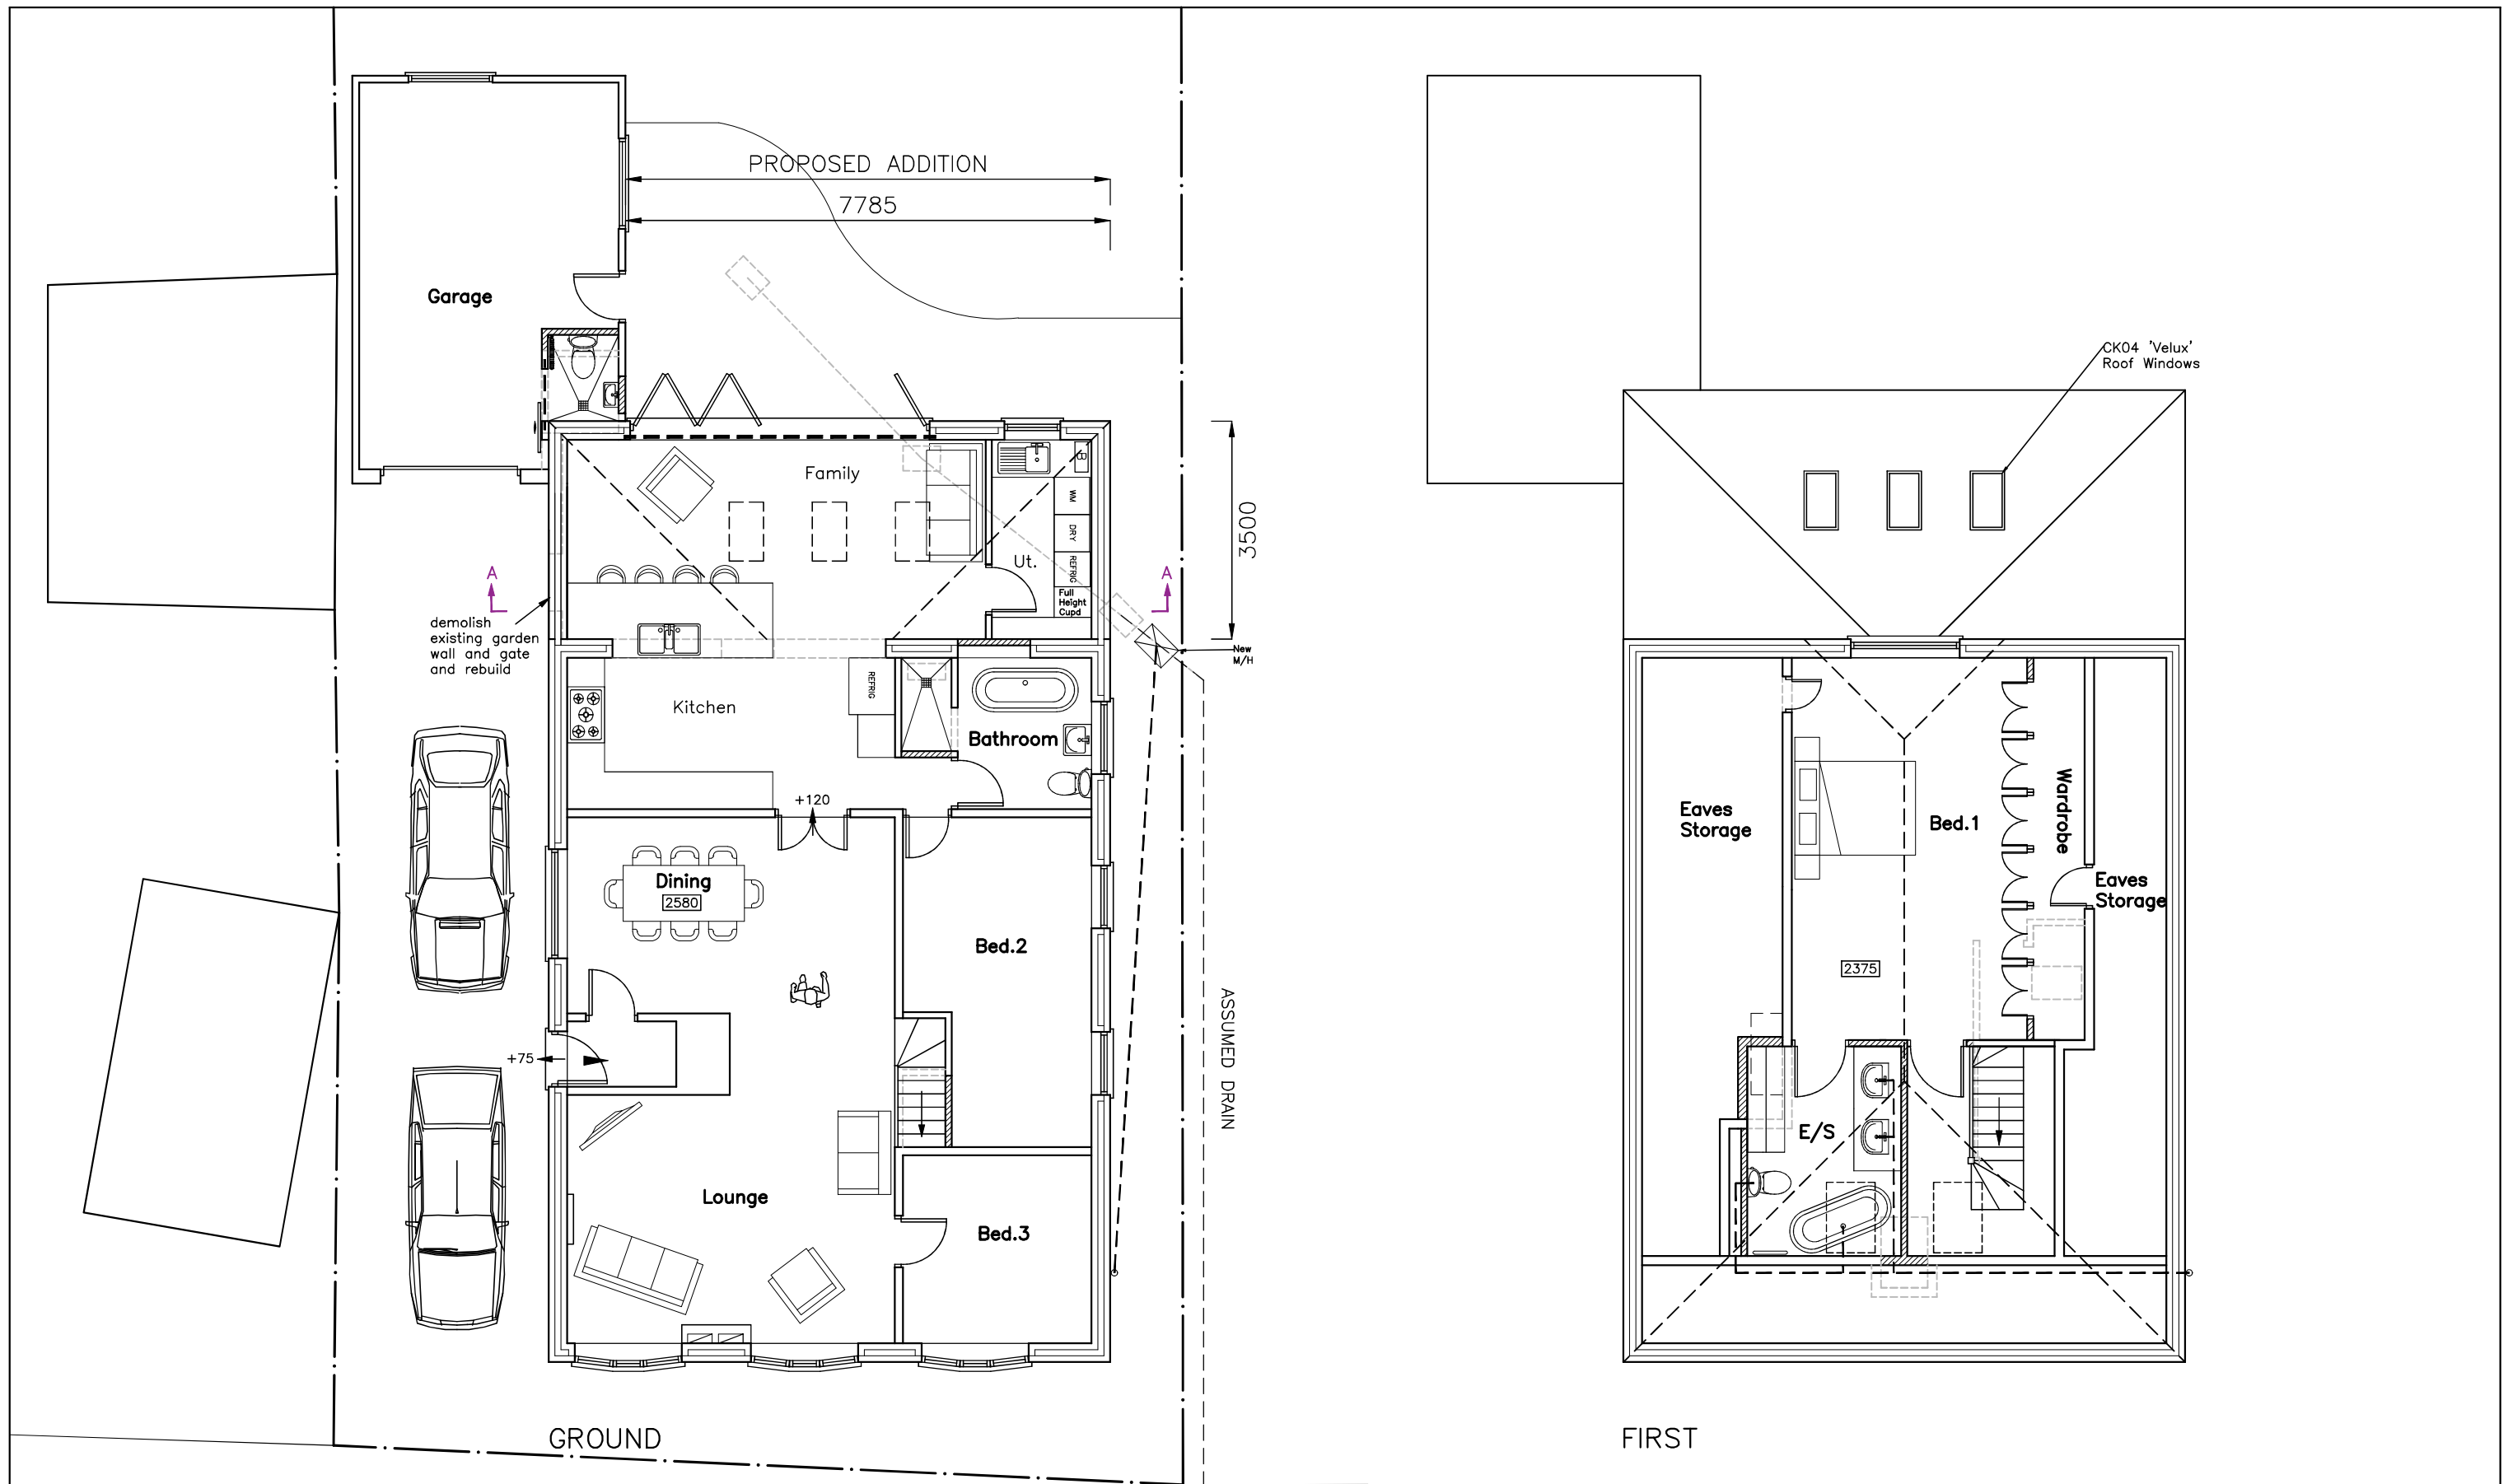

1 New Cut,
Hayling Island,
Hampshire,
PO11 0ND


PROPOSED PLANS

Revisions	a) Garage Alteration 08/07/21 CAL	e) Alteration/29.09.21/LNR
	b) Garage Alteration 13/07/21 CAL	
	c) Notation Added 21/09/21 CAL	
	b) Alteration 29/09/2021 CAL	

CAD

Critchley Architecture And Design
Contact: 02392 474 919 | info@caad.online

The Old Brewery, 15E South Street, Havant, PO9 1BU

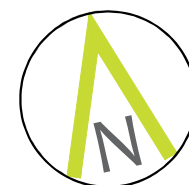

Scale A3 = 1:100
Drawn SAR/CAL
Date 02/07/18

18071-404

E

10m

20m

30m

40m