




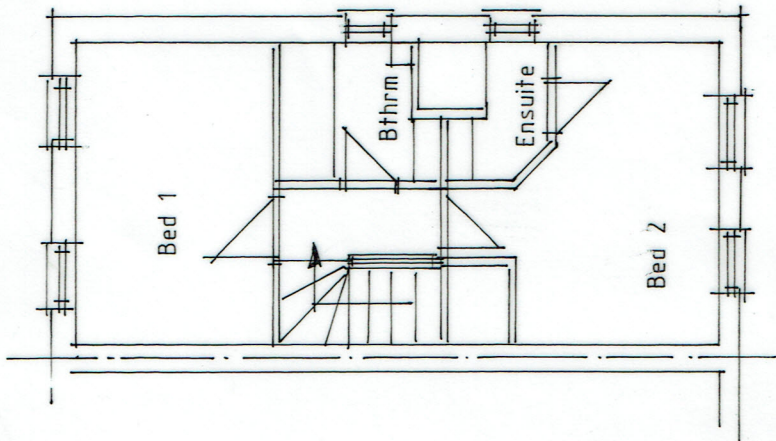


First

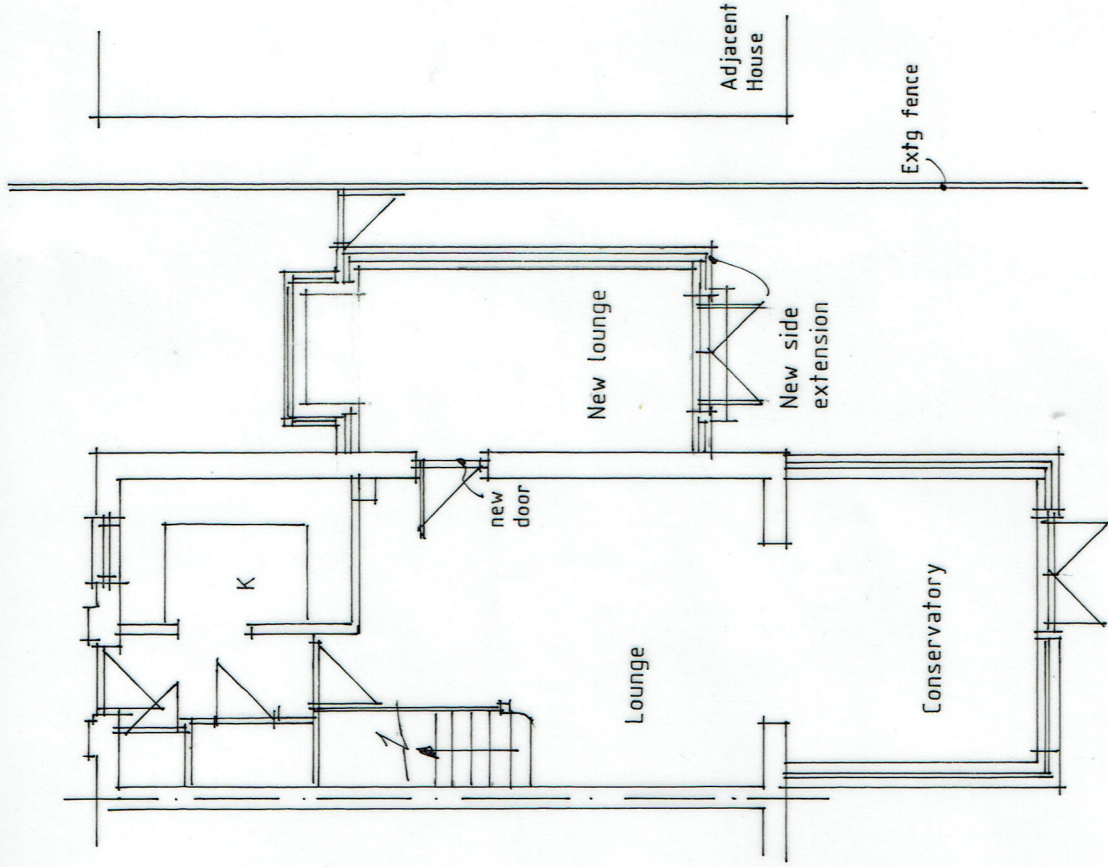


Ground

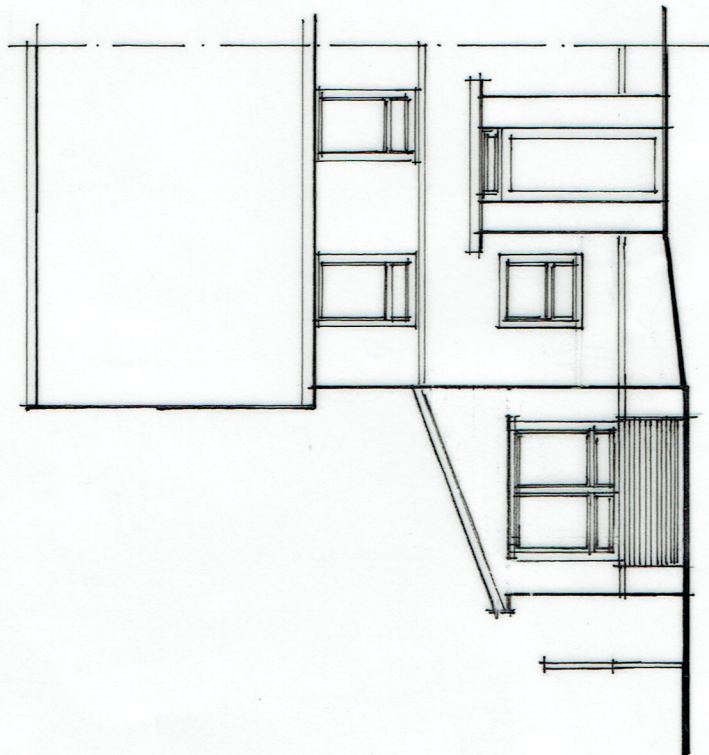


Front

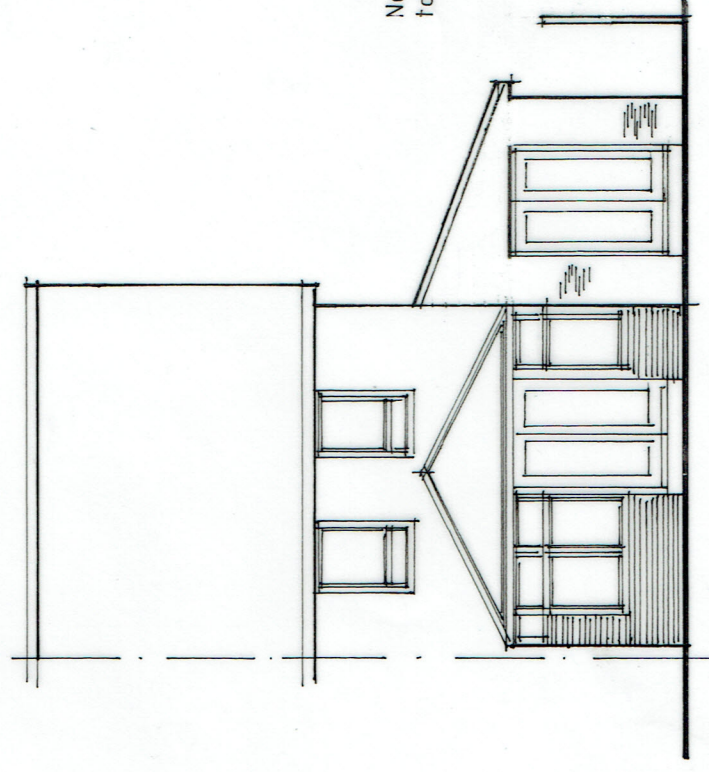

Rear

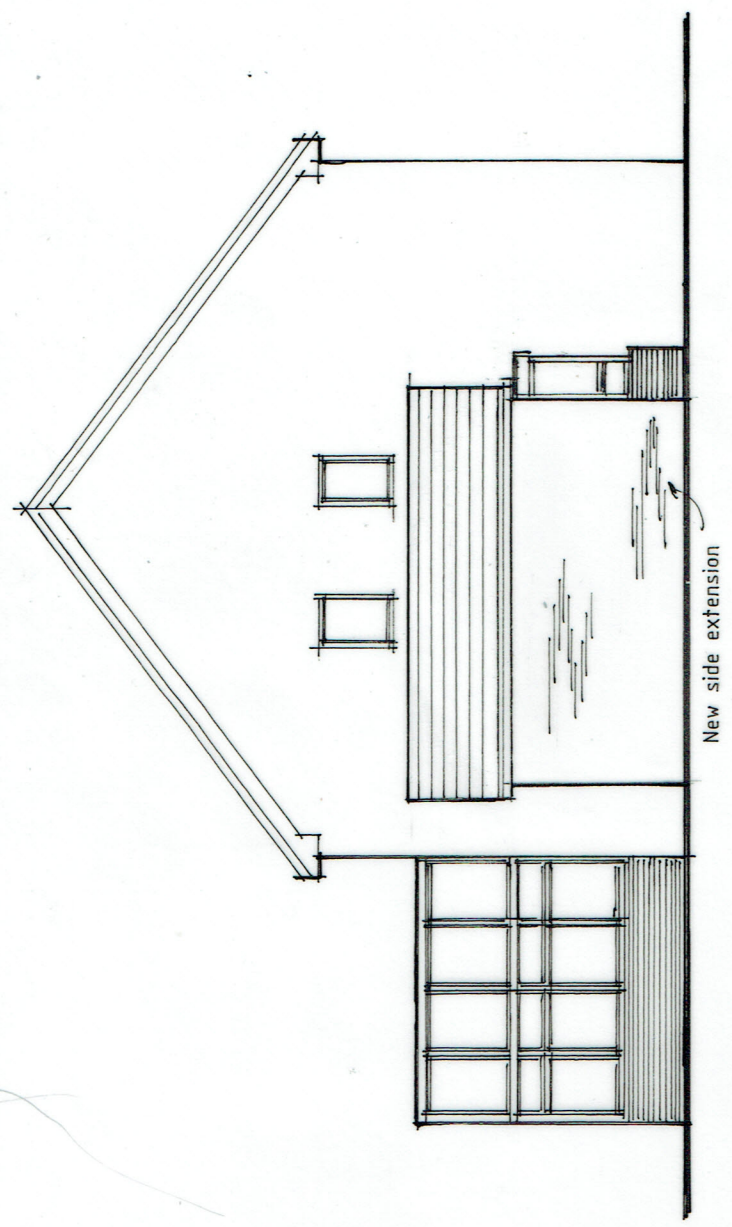

Side Elevation

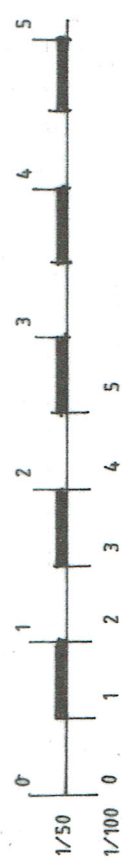

Lou Webb Dip (Arch) Architectural Services louwebbarchitecturalservices.co.uk 26a, Shaftesbury Road, Southsea, Portsmouth, PO5 3JR. Mobile: 07776 265 976 E-mail: louwebbarchitectural@gmail.com	
Job: Proposed New Single Storey Side Extension Address: 31, Billy Road, Hayling Island. PO11 0FA All Dimensions Must Be Checked On Site And Not Scaled From This Drawing Except For Local Authority Planning Purposes Only	Drawing Title: Proposed Plans & Elevations Scale: 1:100 Date: June 2021 Dwg No: AF SB 01/02