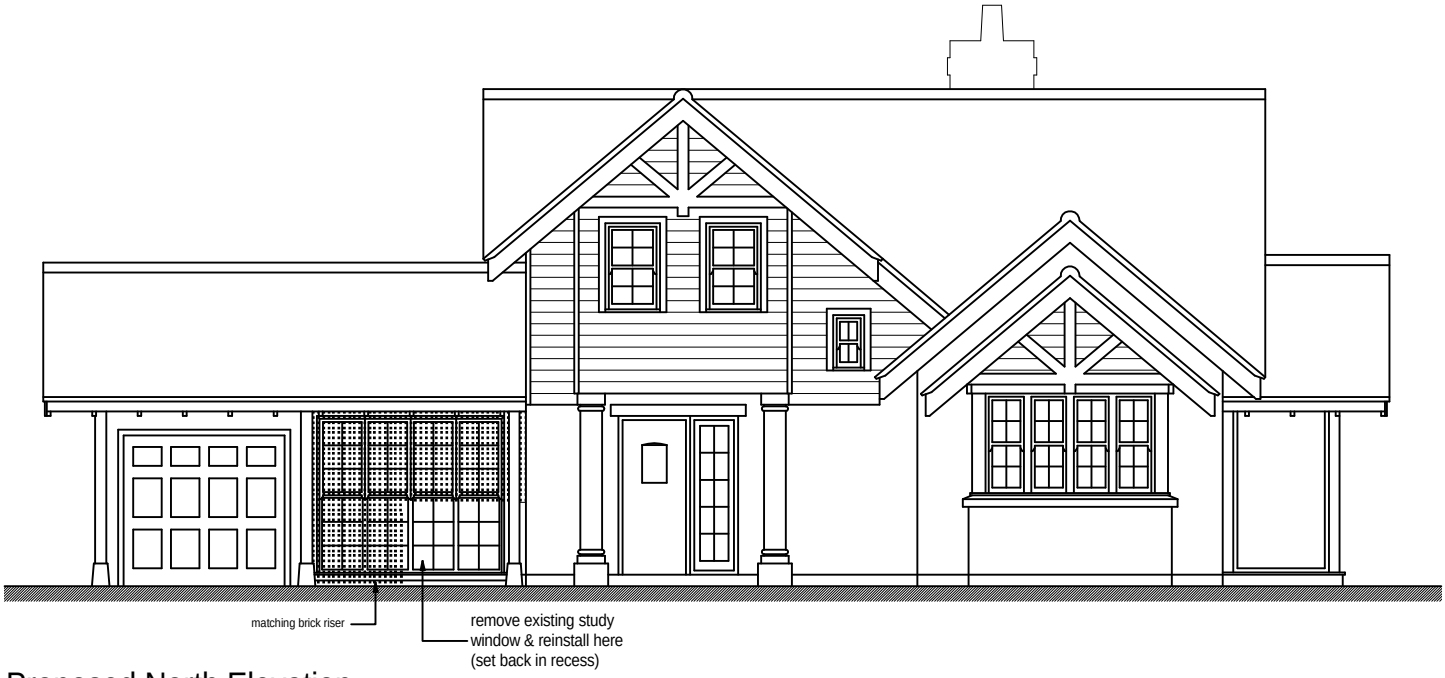

Proposed North Elevation

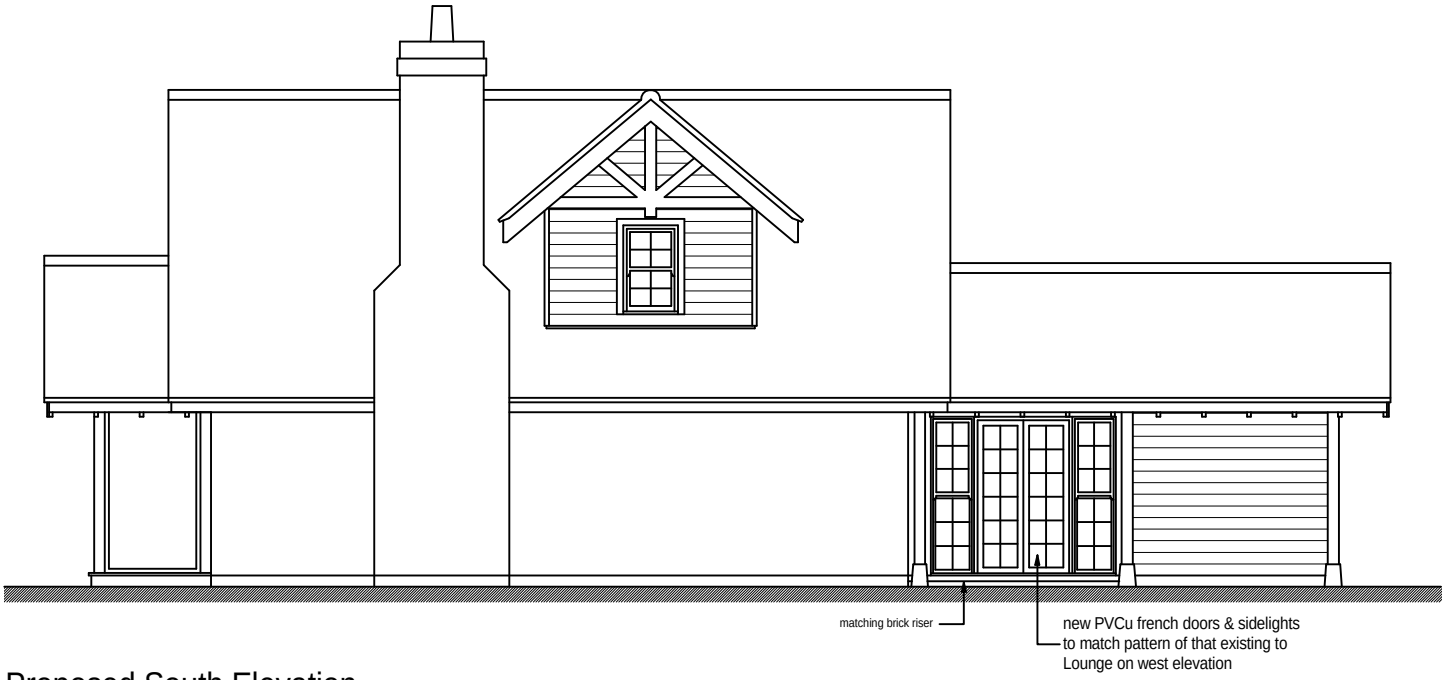

Proposed South Elevation

0 1 2 3 4 5m

This drawing is the copyright of the Architect and must not be reproduced without permission, except by the Local Planning Authority for planning purposes.

Figured dimensions to be taken in preference to scaled.
Dimensions to be checked on site before work commences.
No deviation from this drawing will be permitted without the prior written consent of the Architect.
Ground floor slabs, foundations, structure, etc., and all work below ground is shown provisionally and inspection of ground conditions is essential prior to work commencing.
Reassessment is essential when the ground conditions are apparent and redesign may be necessary in the light of soil conditions found.
The responsibility for establishing the soil and subsoil conditions rests with the Contractor.

drawing

PROPOSED NORTH & SOUTH ELEVATIONS

project

EXTENSION TO GROUND FLOOR STUDY
5B BOUND LANE, HAYLING ISLAND
HAMPSHIRE PO11 9HU

revisions | date

drawing no.	rev.	date	scale(s)	sheet size
21615/03		DEC 2016	1:100	A3

client

MR & MRS USHERWOOD

Jeffrey Douglas Chartered Architect
114 Havant Road ▪ Hayling Island ▪ Hampshire ▪ PO11 0LJ
Tel: (023) 9246 8889 ▪ E-mail: jd@jeffreydouglas.co.uk