


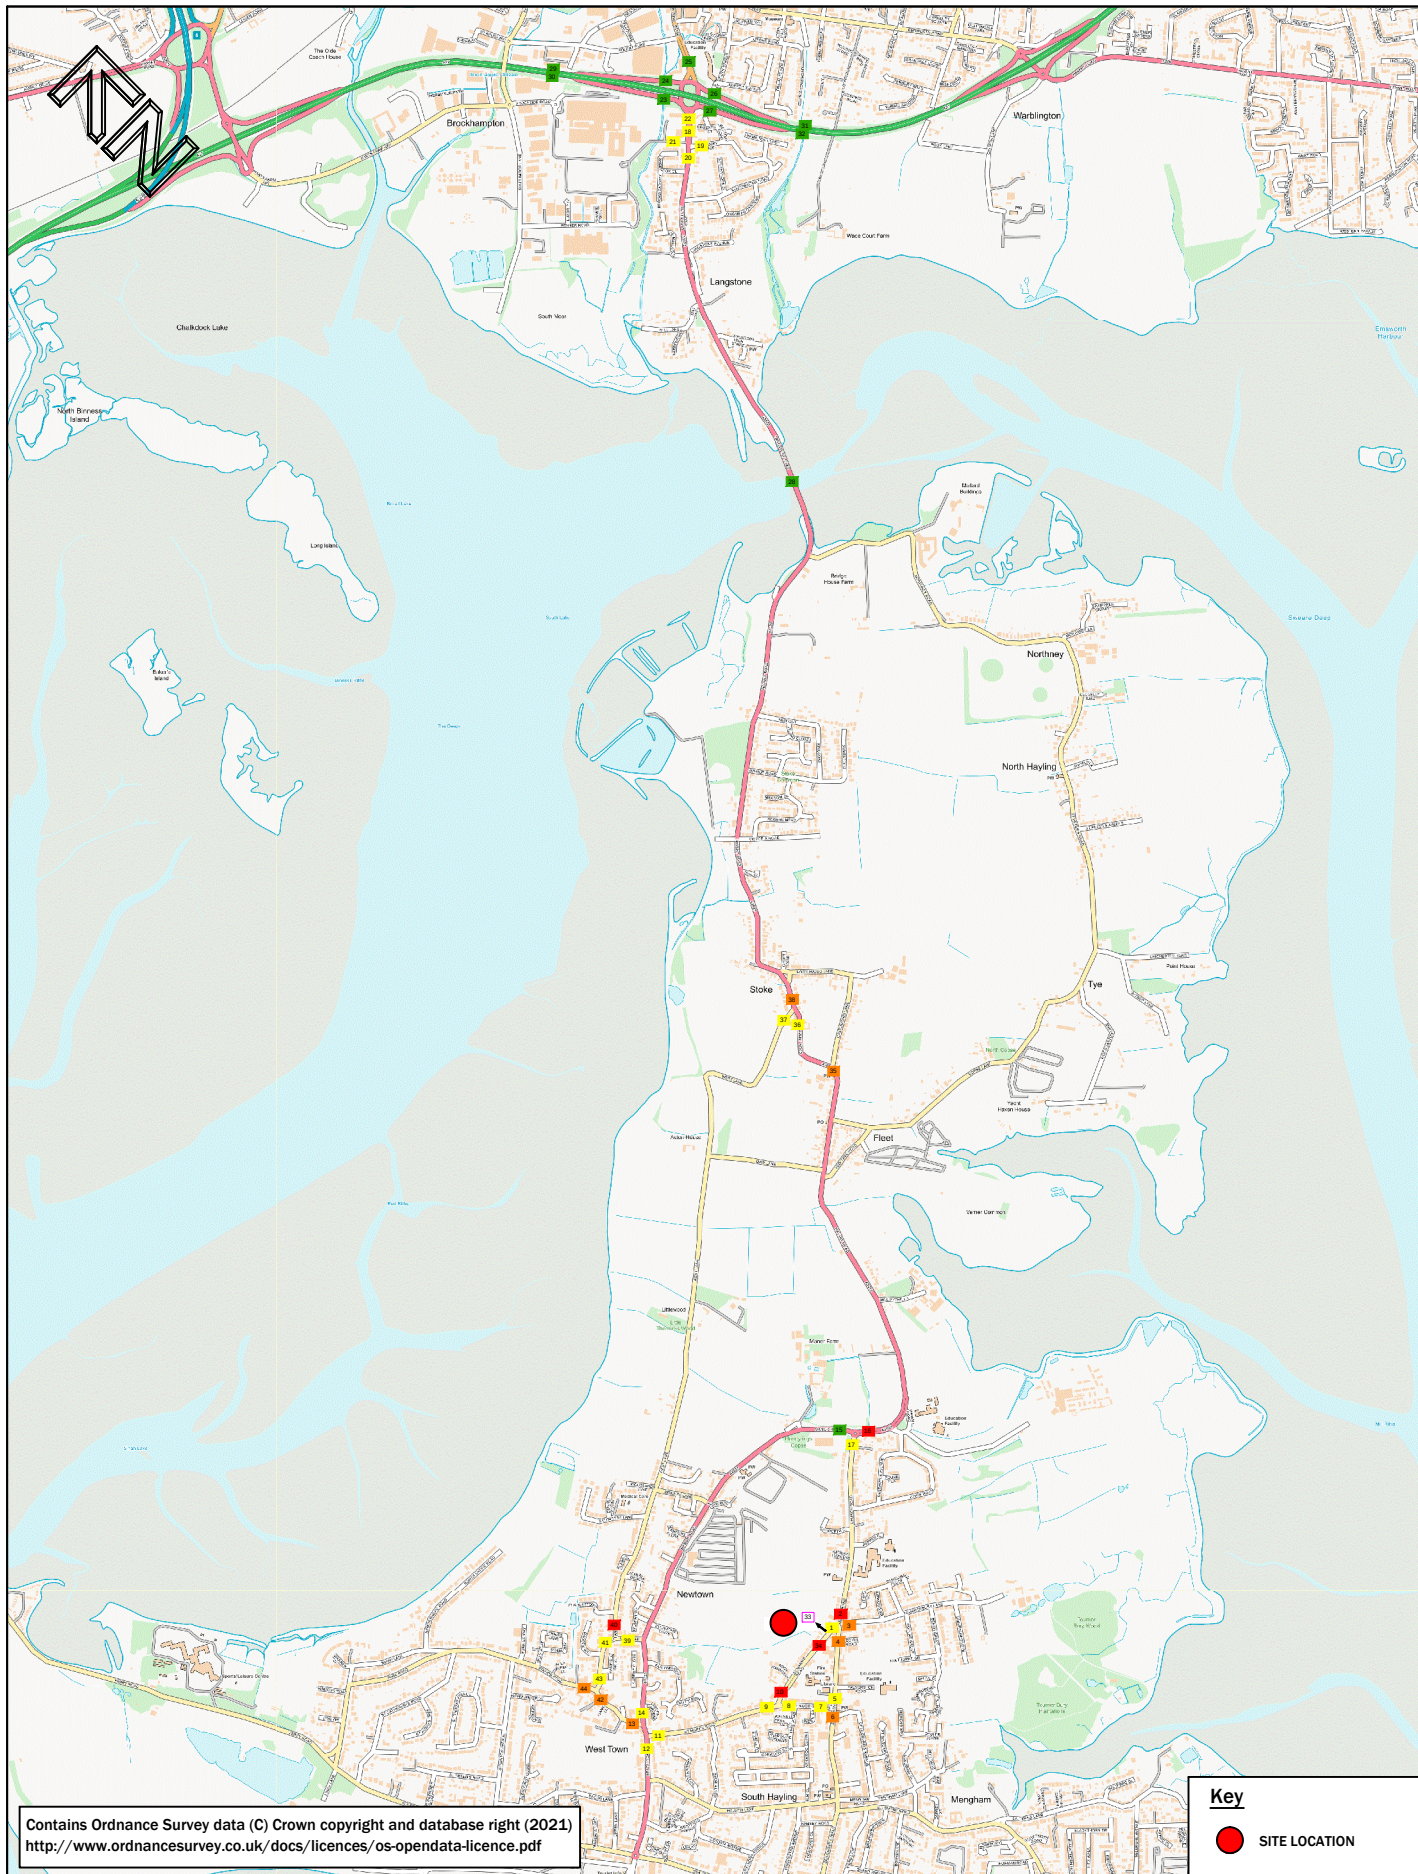

9 Hurricane Court
 Liverpool International Business Park | Estuary Boulevard | Liverpool | L24 8RL
www.primetp.co.uk | 0151 728 1860

Project

**ST MARY'S ROAD, HAYLING ISLAND,
 HAMPSHIRE**

Title

LINK SENSITIVITY CLASSIFICATION PLAN

Drawn by

VB

Issue date

23 NOV 2021

Scale(s)

NTS

Drawing No

Appendix 8.3