


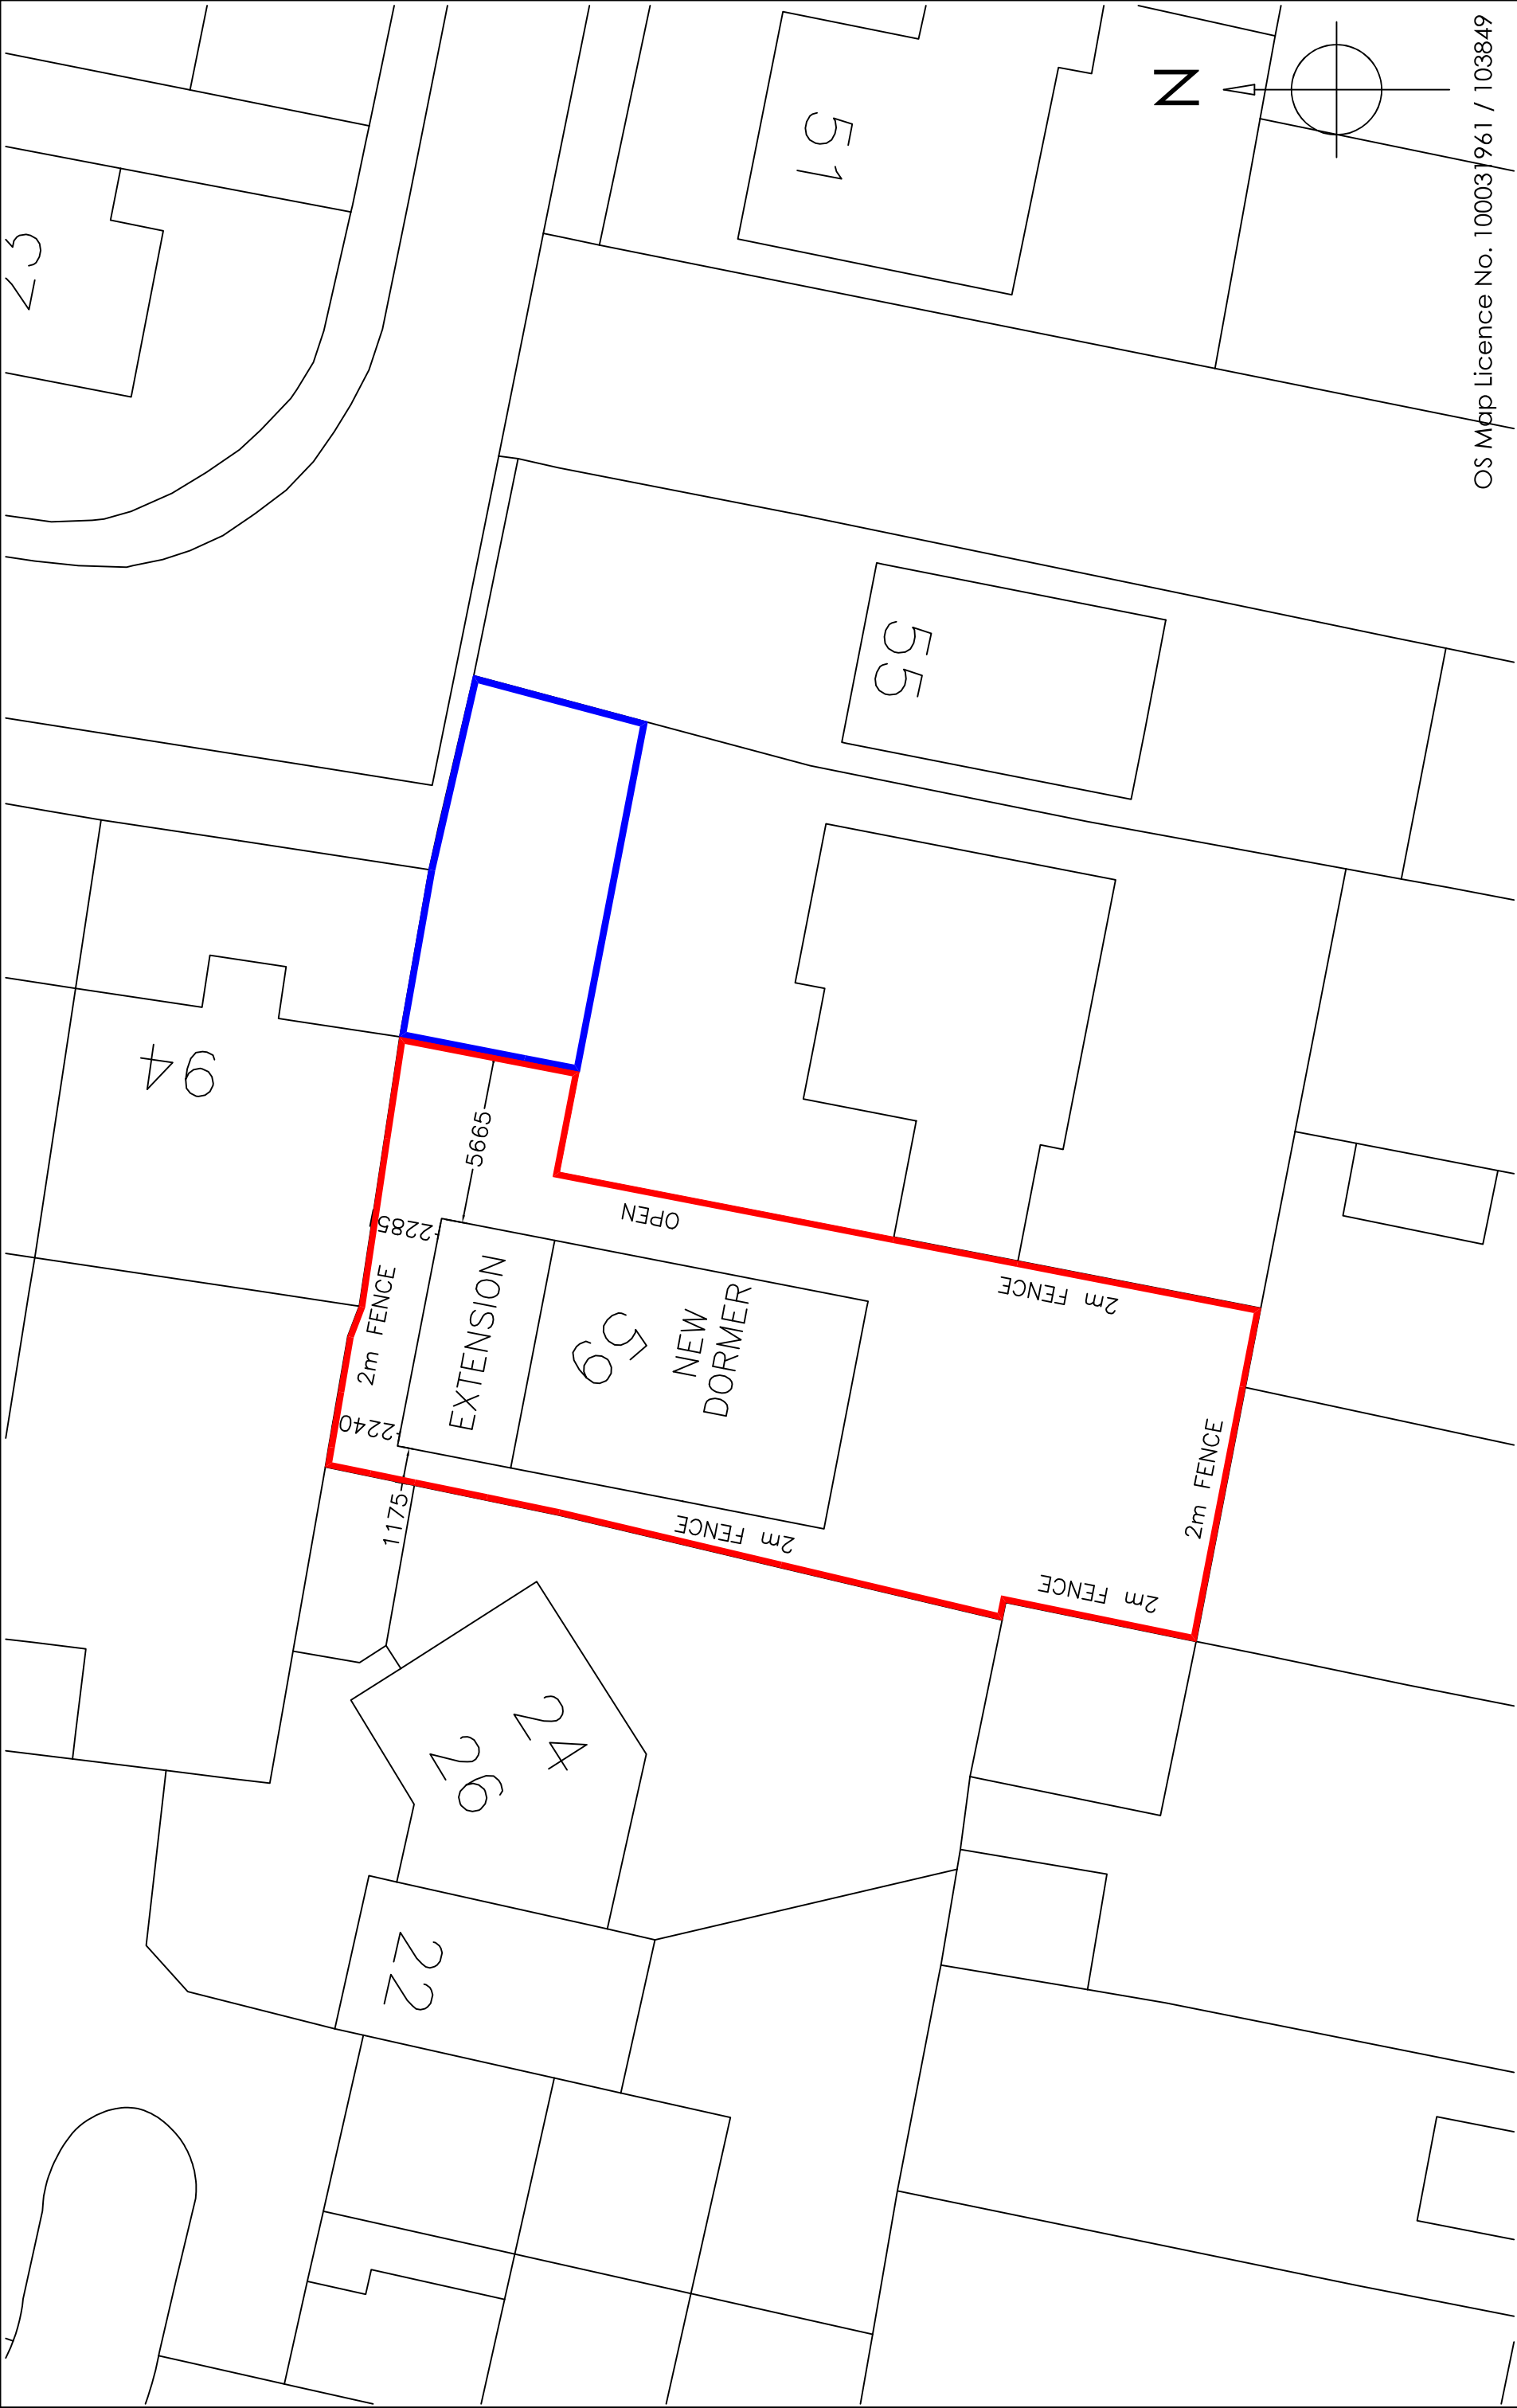

OS Mpp Licence No. 100031961 / 103849

Copyright is reserved by GBS Designs and is issued on the condition that it is not copied or disclosed by or to any unauthorised persons without prior consent in writing from GBS Designs.

All dimensions to be checked on site

All structural elements to be specified by a suitably qualified structural engineer.

REV	DESCRIPTION	DRAWN	DATE
-	Initial design	GBS	16.11.21
A	Internal and external changes to ground floor	GBS	09.12.21

Drawing Ref	Drawing Title
59 DEVERELL 12	59 Deverell Place, Widley, Waterlooville, Hampshire, PO7 5ED.

Scale at A1	Scale at A3
N/A	1:200

Date	Drawn by
16 NOV 2021	GBS

CAD - ARCHITECTURE - DESIGN

6 Shillinglee Waterlooville Hampshire PO7 5RW
Tel 023 9225 8315
www.gbsimages.co.uk