
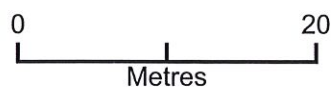


50 Sandy Point Road, hayling Island

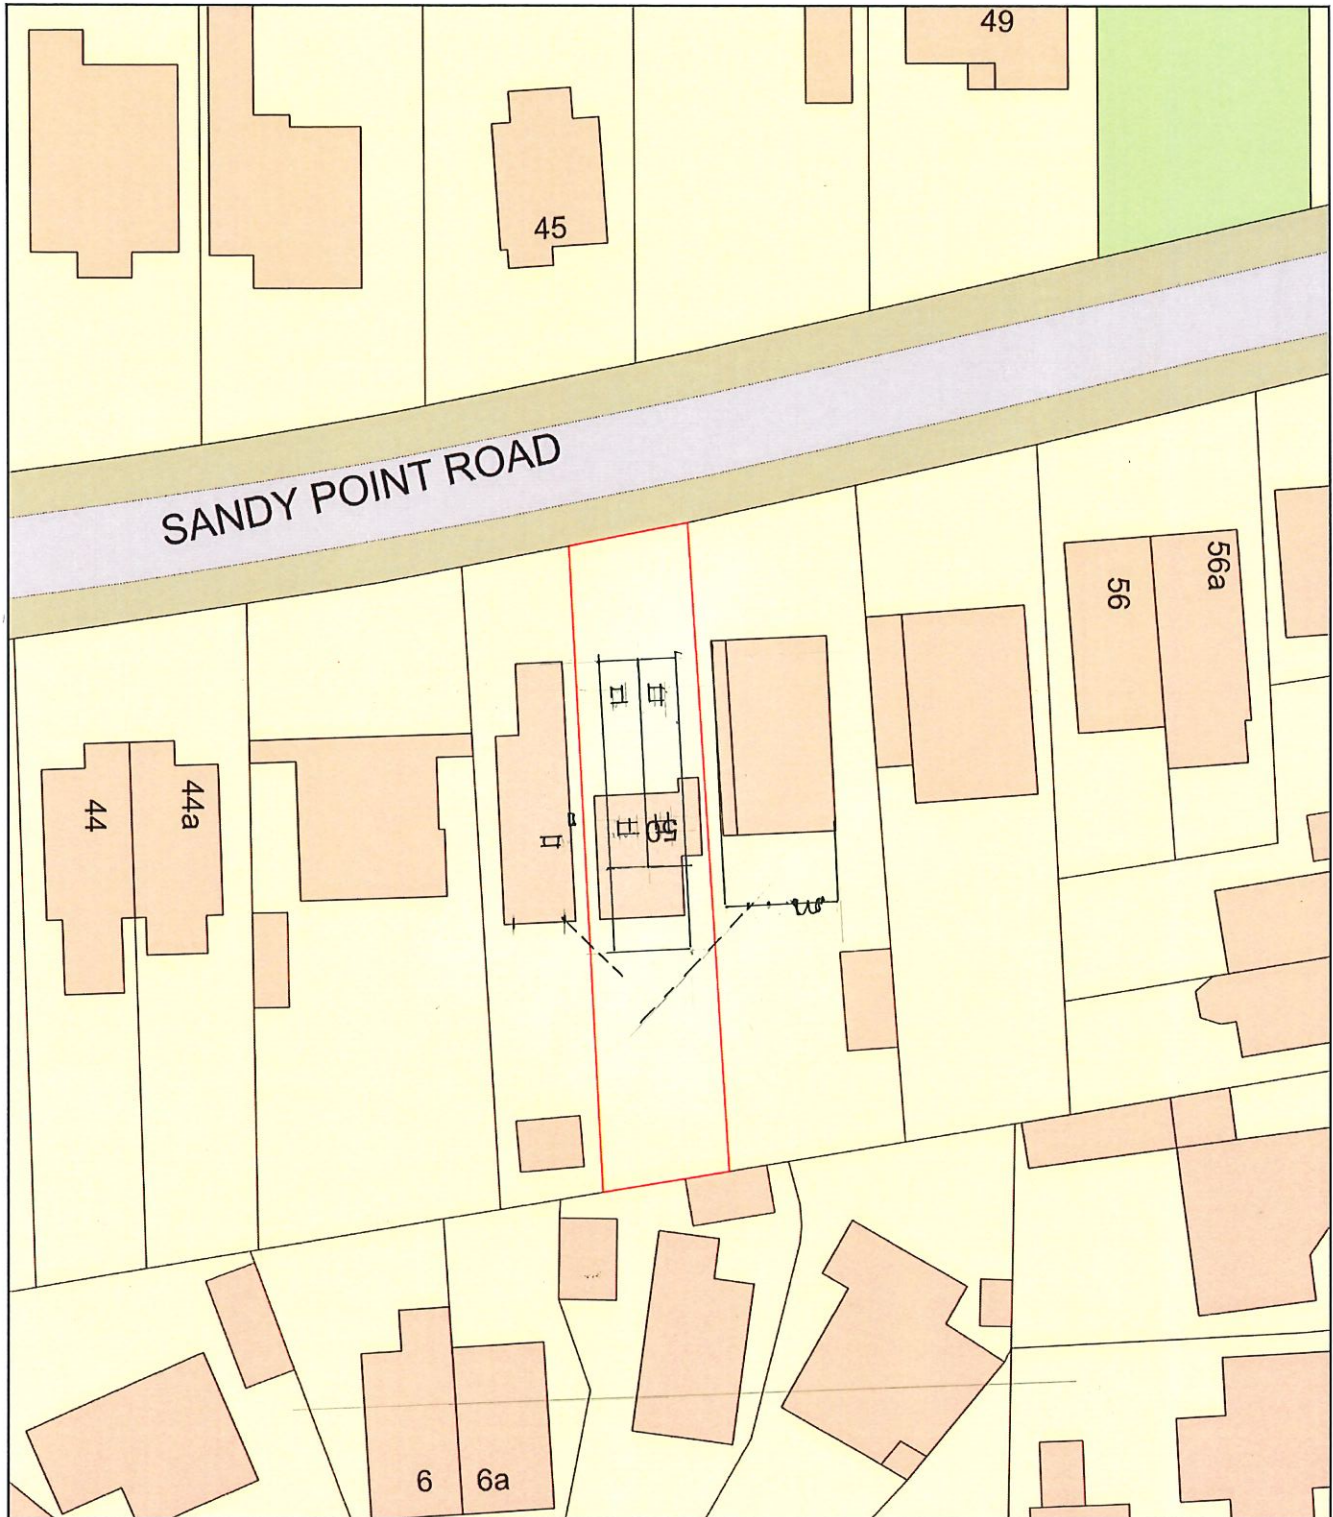

Plan Produced for: Mrs N Stachon

Date Produced: 12 Aug 2019

Plan Number/Project ID: TQRQM19224160239881

Scale: 1:500 @ A4