



8 Bedhampton Road PO9 3EY - Location Plan

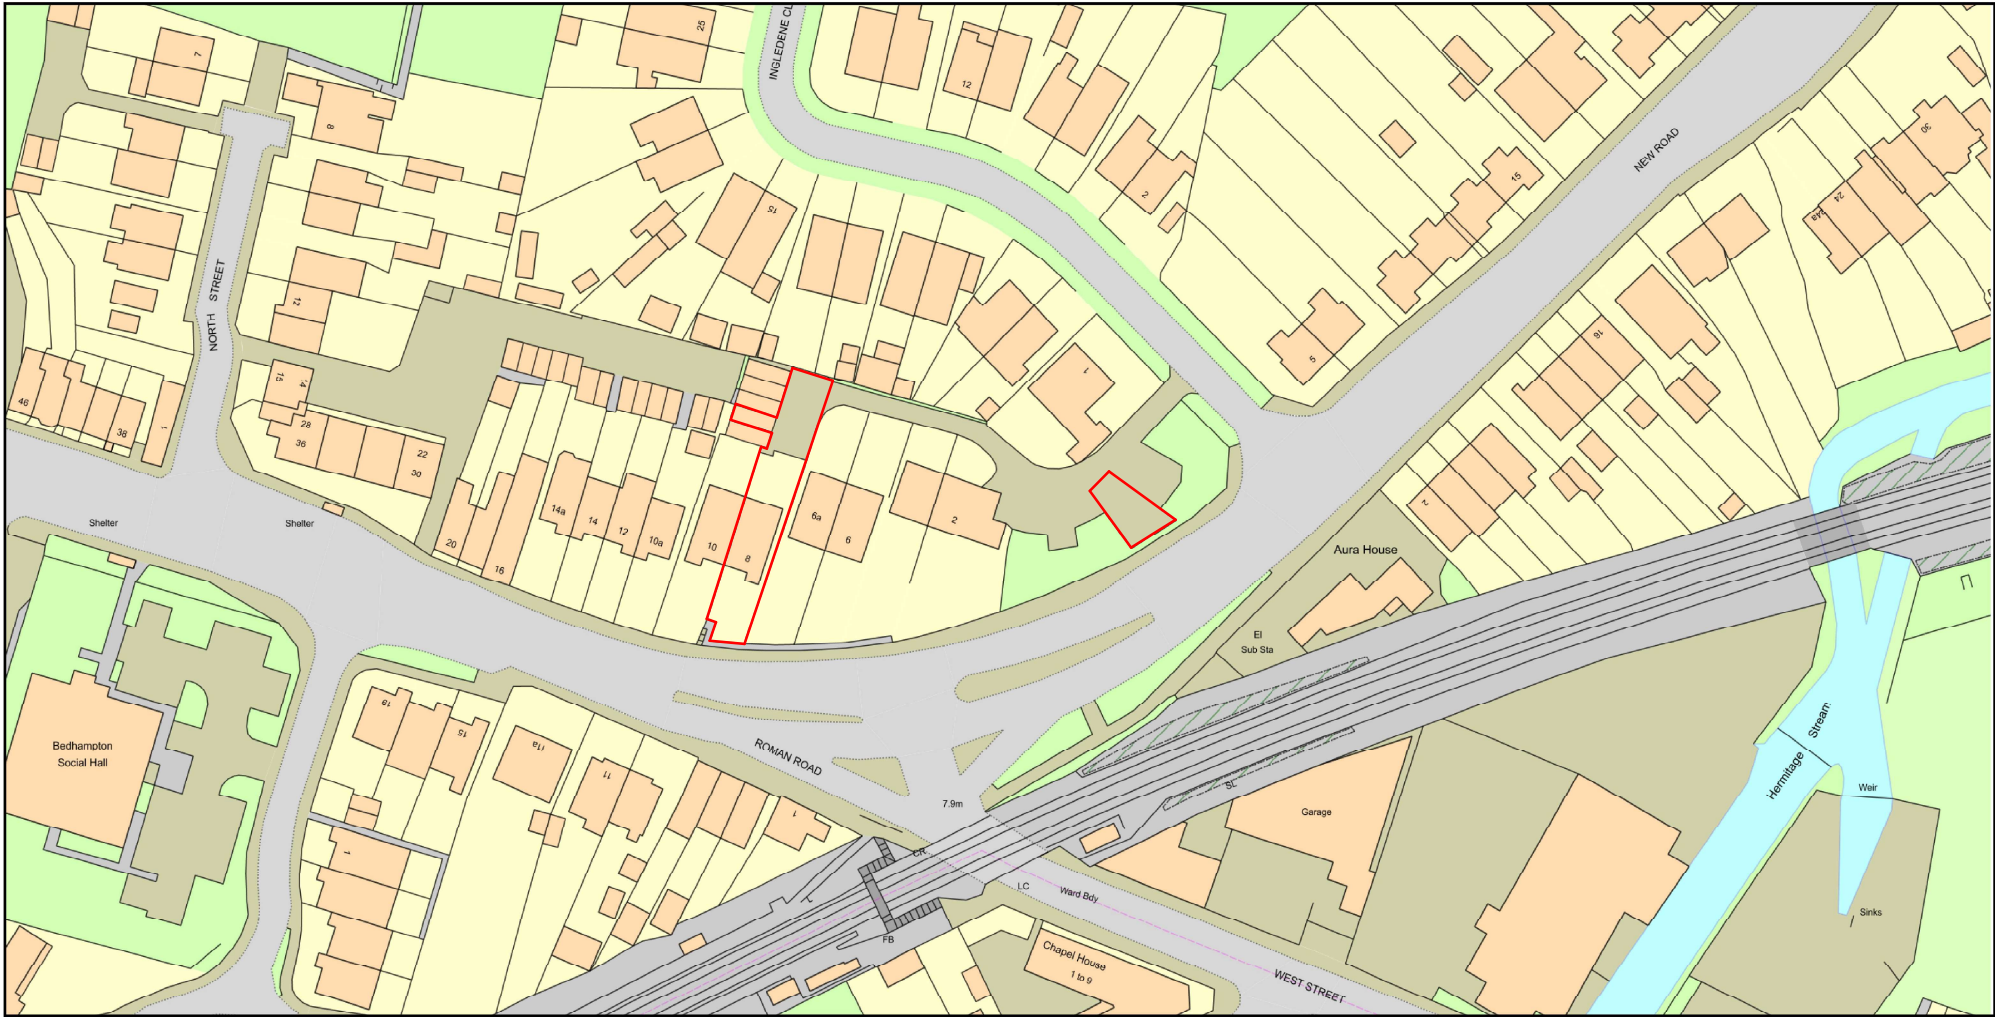

Plan Produced for: Parkers Design
Date Produced: 05 Jul 2021
Plan Reference Number: TQRQM21186121026807
Scale: 1:1250 @ A4
© Crown copyright and database rights 2021 OS 100042766

Scale @ A3 unless otherwise stated

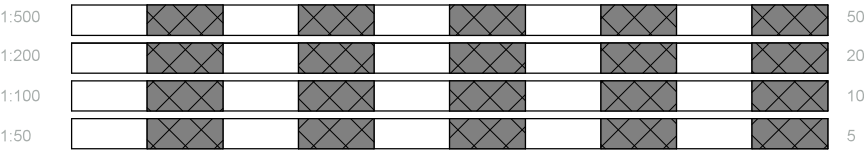

All measurement to be checked on site prior to any comment
(C) Copyright of Parkers Design (Southern) Limited. Any reproduction of these drawings will require written authority from the copyright owner.
Parkers Design Limited - The Studio @ 90, PO9 2PR
www.pexd.co.uk - info@pexd.co.uk - 07776 008822

PROJECT		CLIENT		
8 Bedhampton Road PO9 3EY		Booth		
SHEET		Date	Issue Date	Scale (@ A3)
Location		Drawn by	SW	DRAWING NUMBER
		Checked by	SR	P207