




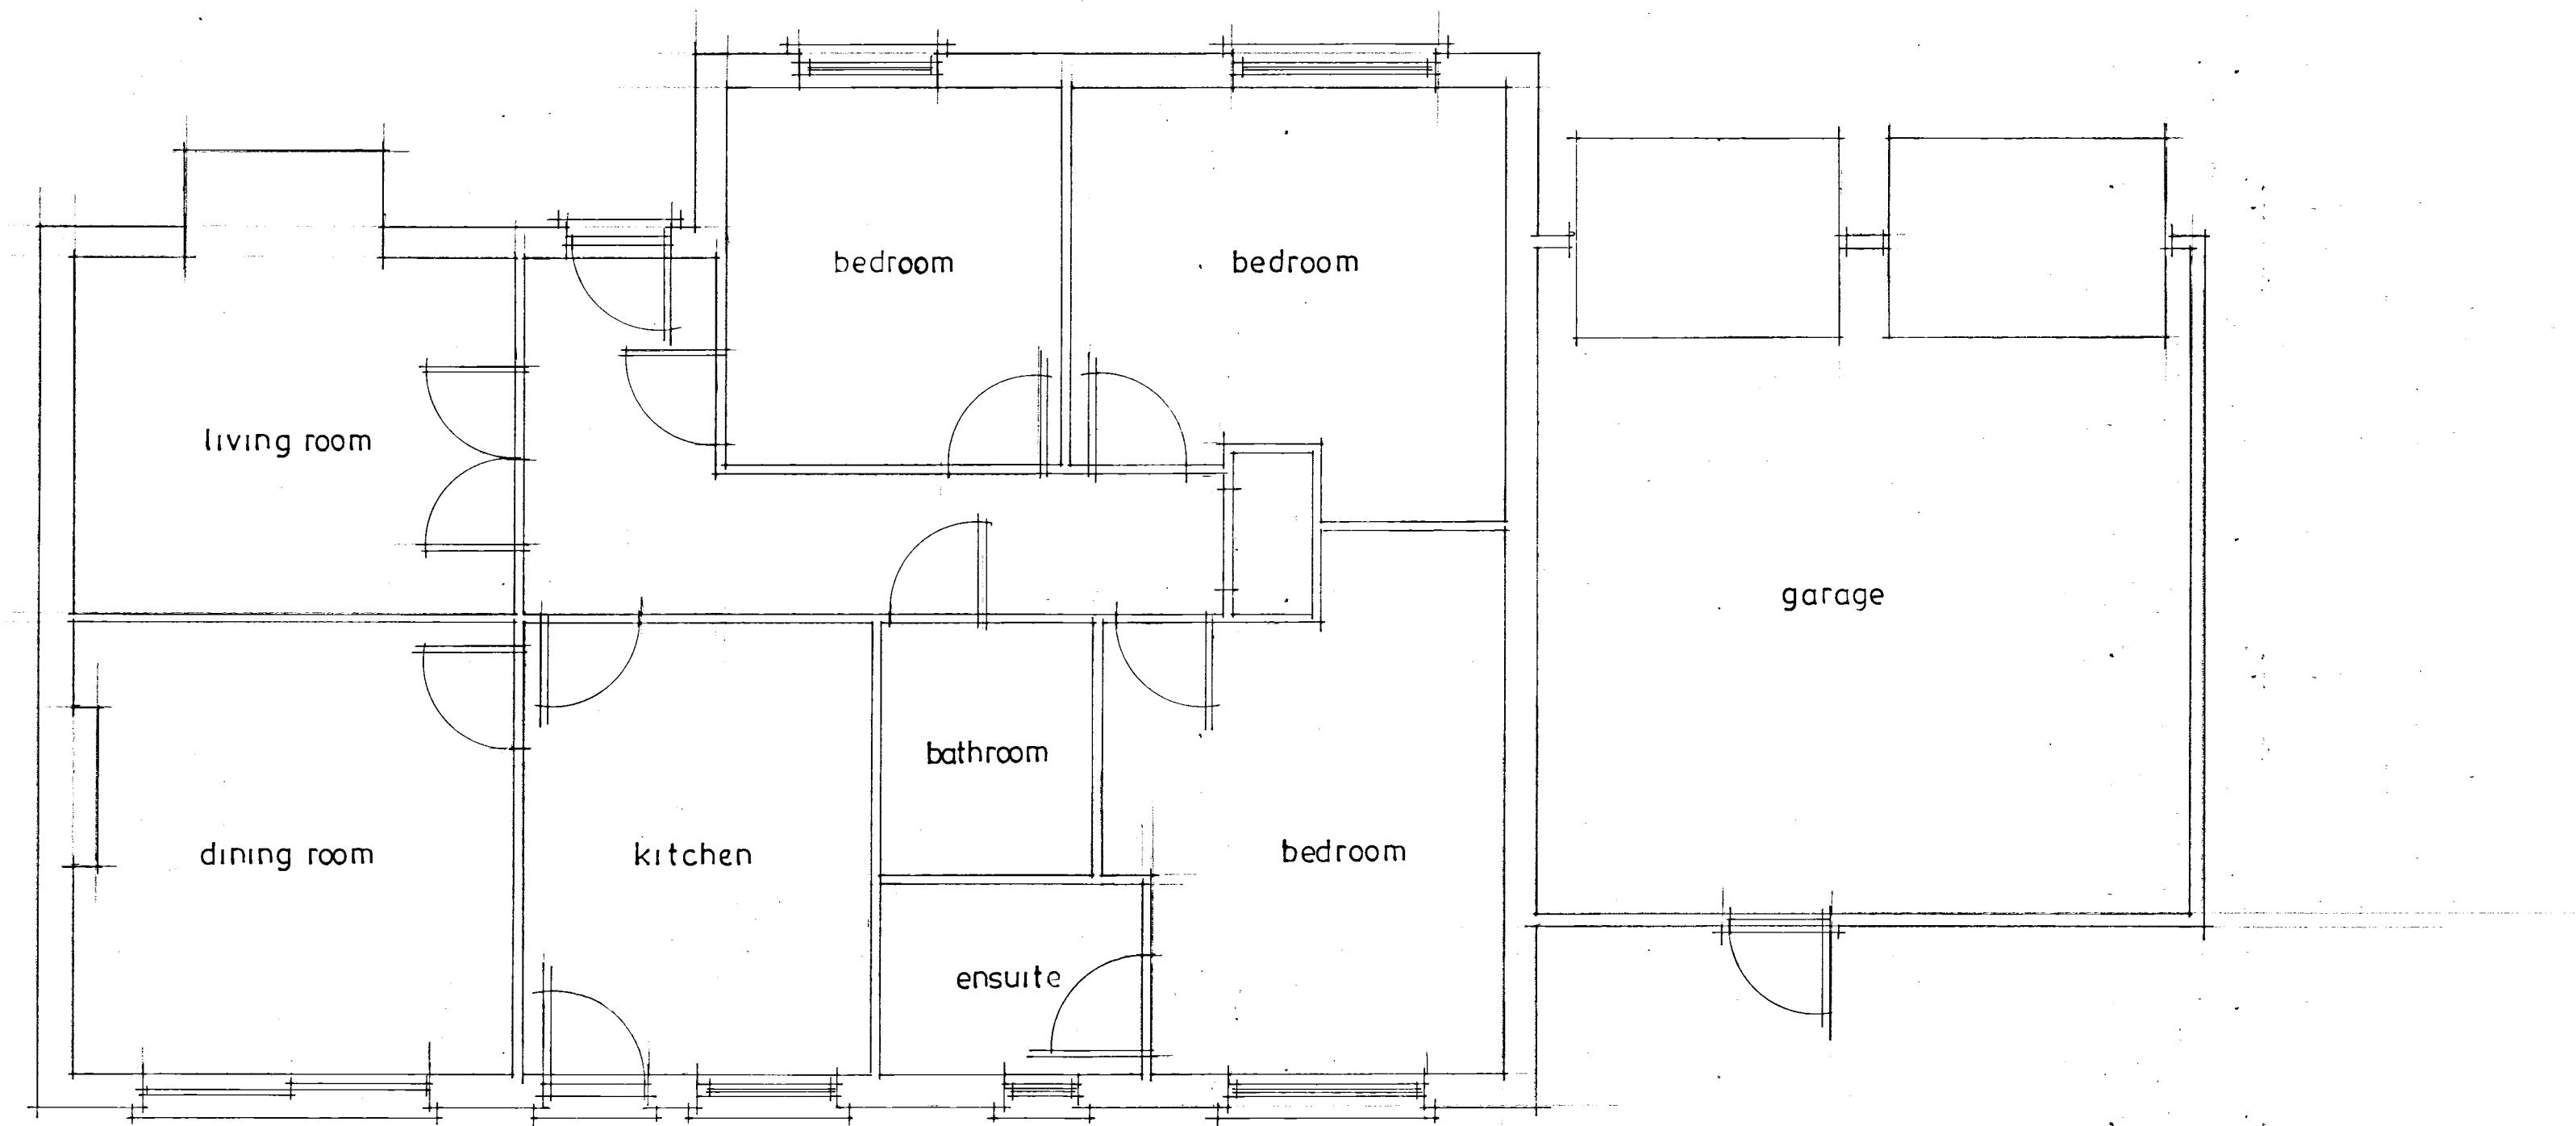


existing ground floor

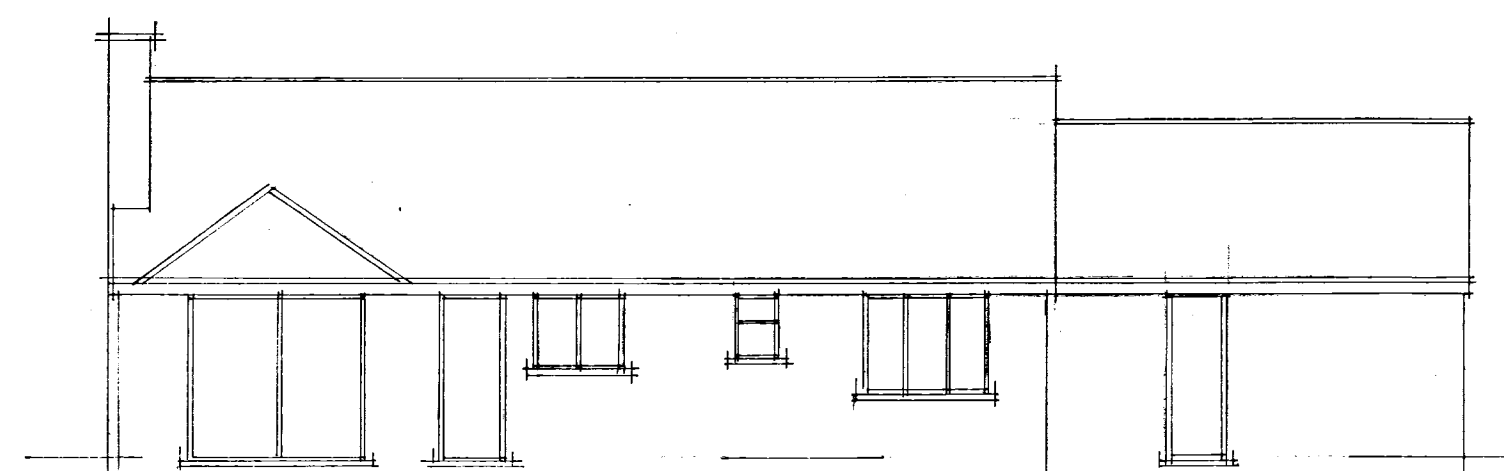


existing rear

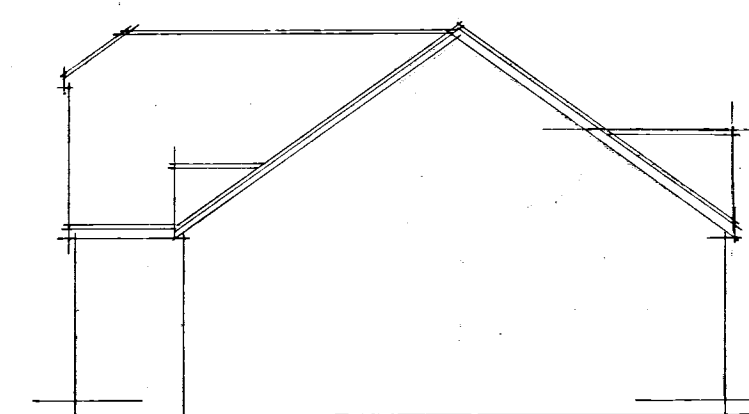

existing side

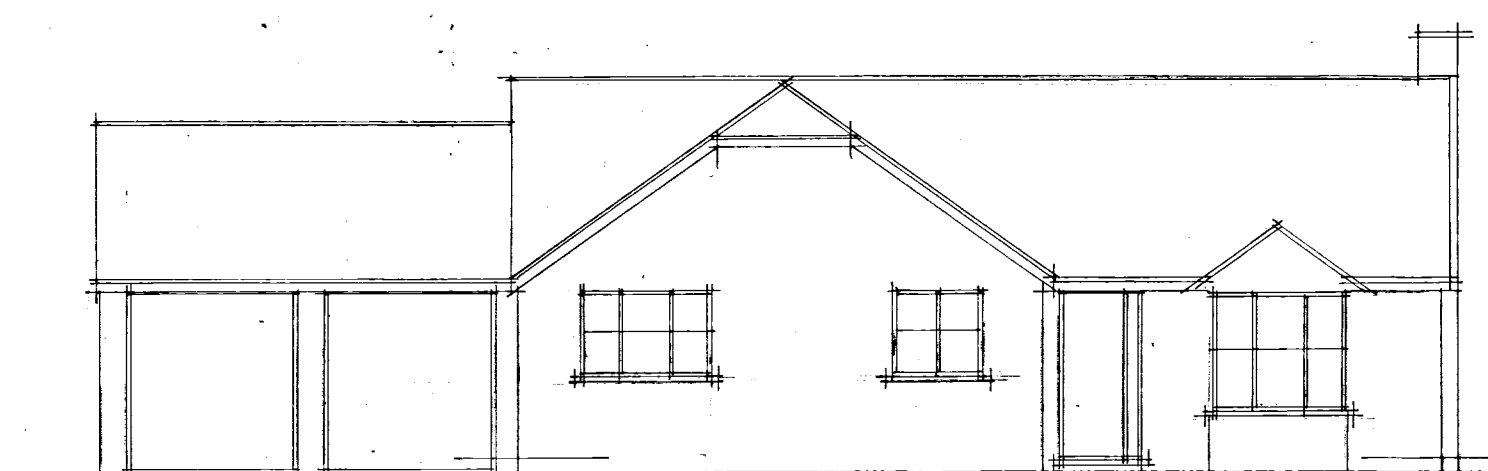

existing front

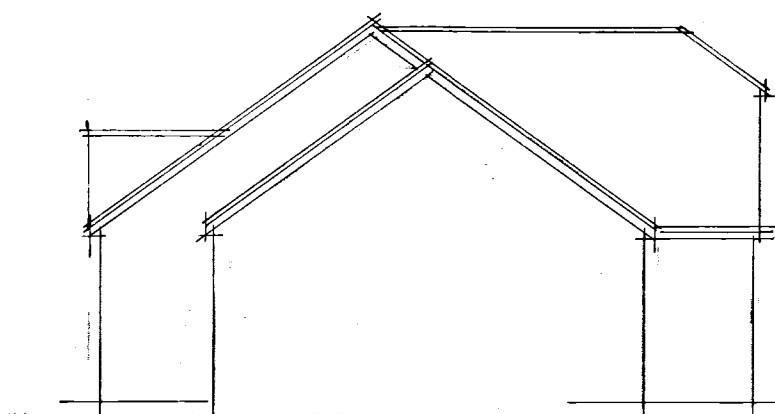

existing side

A	08/09/2016	
Date		Revision
© copyright		
THORNS YOUNG ARCHITECTURAL		
THORNS-YOUNG LTD CHARTERED BUILDING CONSULTANTS Website: www.thornsyoun.co.uk		
Fareham 21 Middle Road Park Gate SO31 7GH Tel: (01329) 888 322	Portsmouth 232 London Road North End PO2 8JQ Tel: (02392) 672 883	
Client		
Mr P Jones		
Job Title		
1 Farm Lane Close Waterlooville		
Drawing Title Existing plans		
Scale 1:100 1:50 at A1		
Date	SEPT 2016	Drawn by RN
Drg. No.	9194-16-1	Rev. 4