


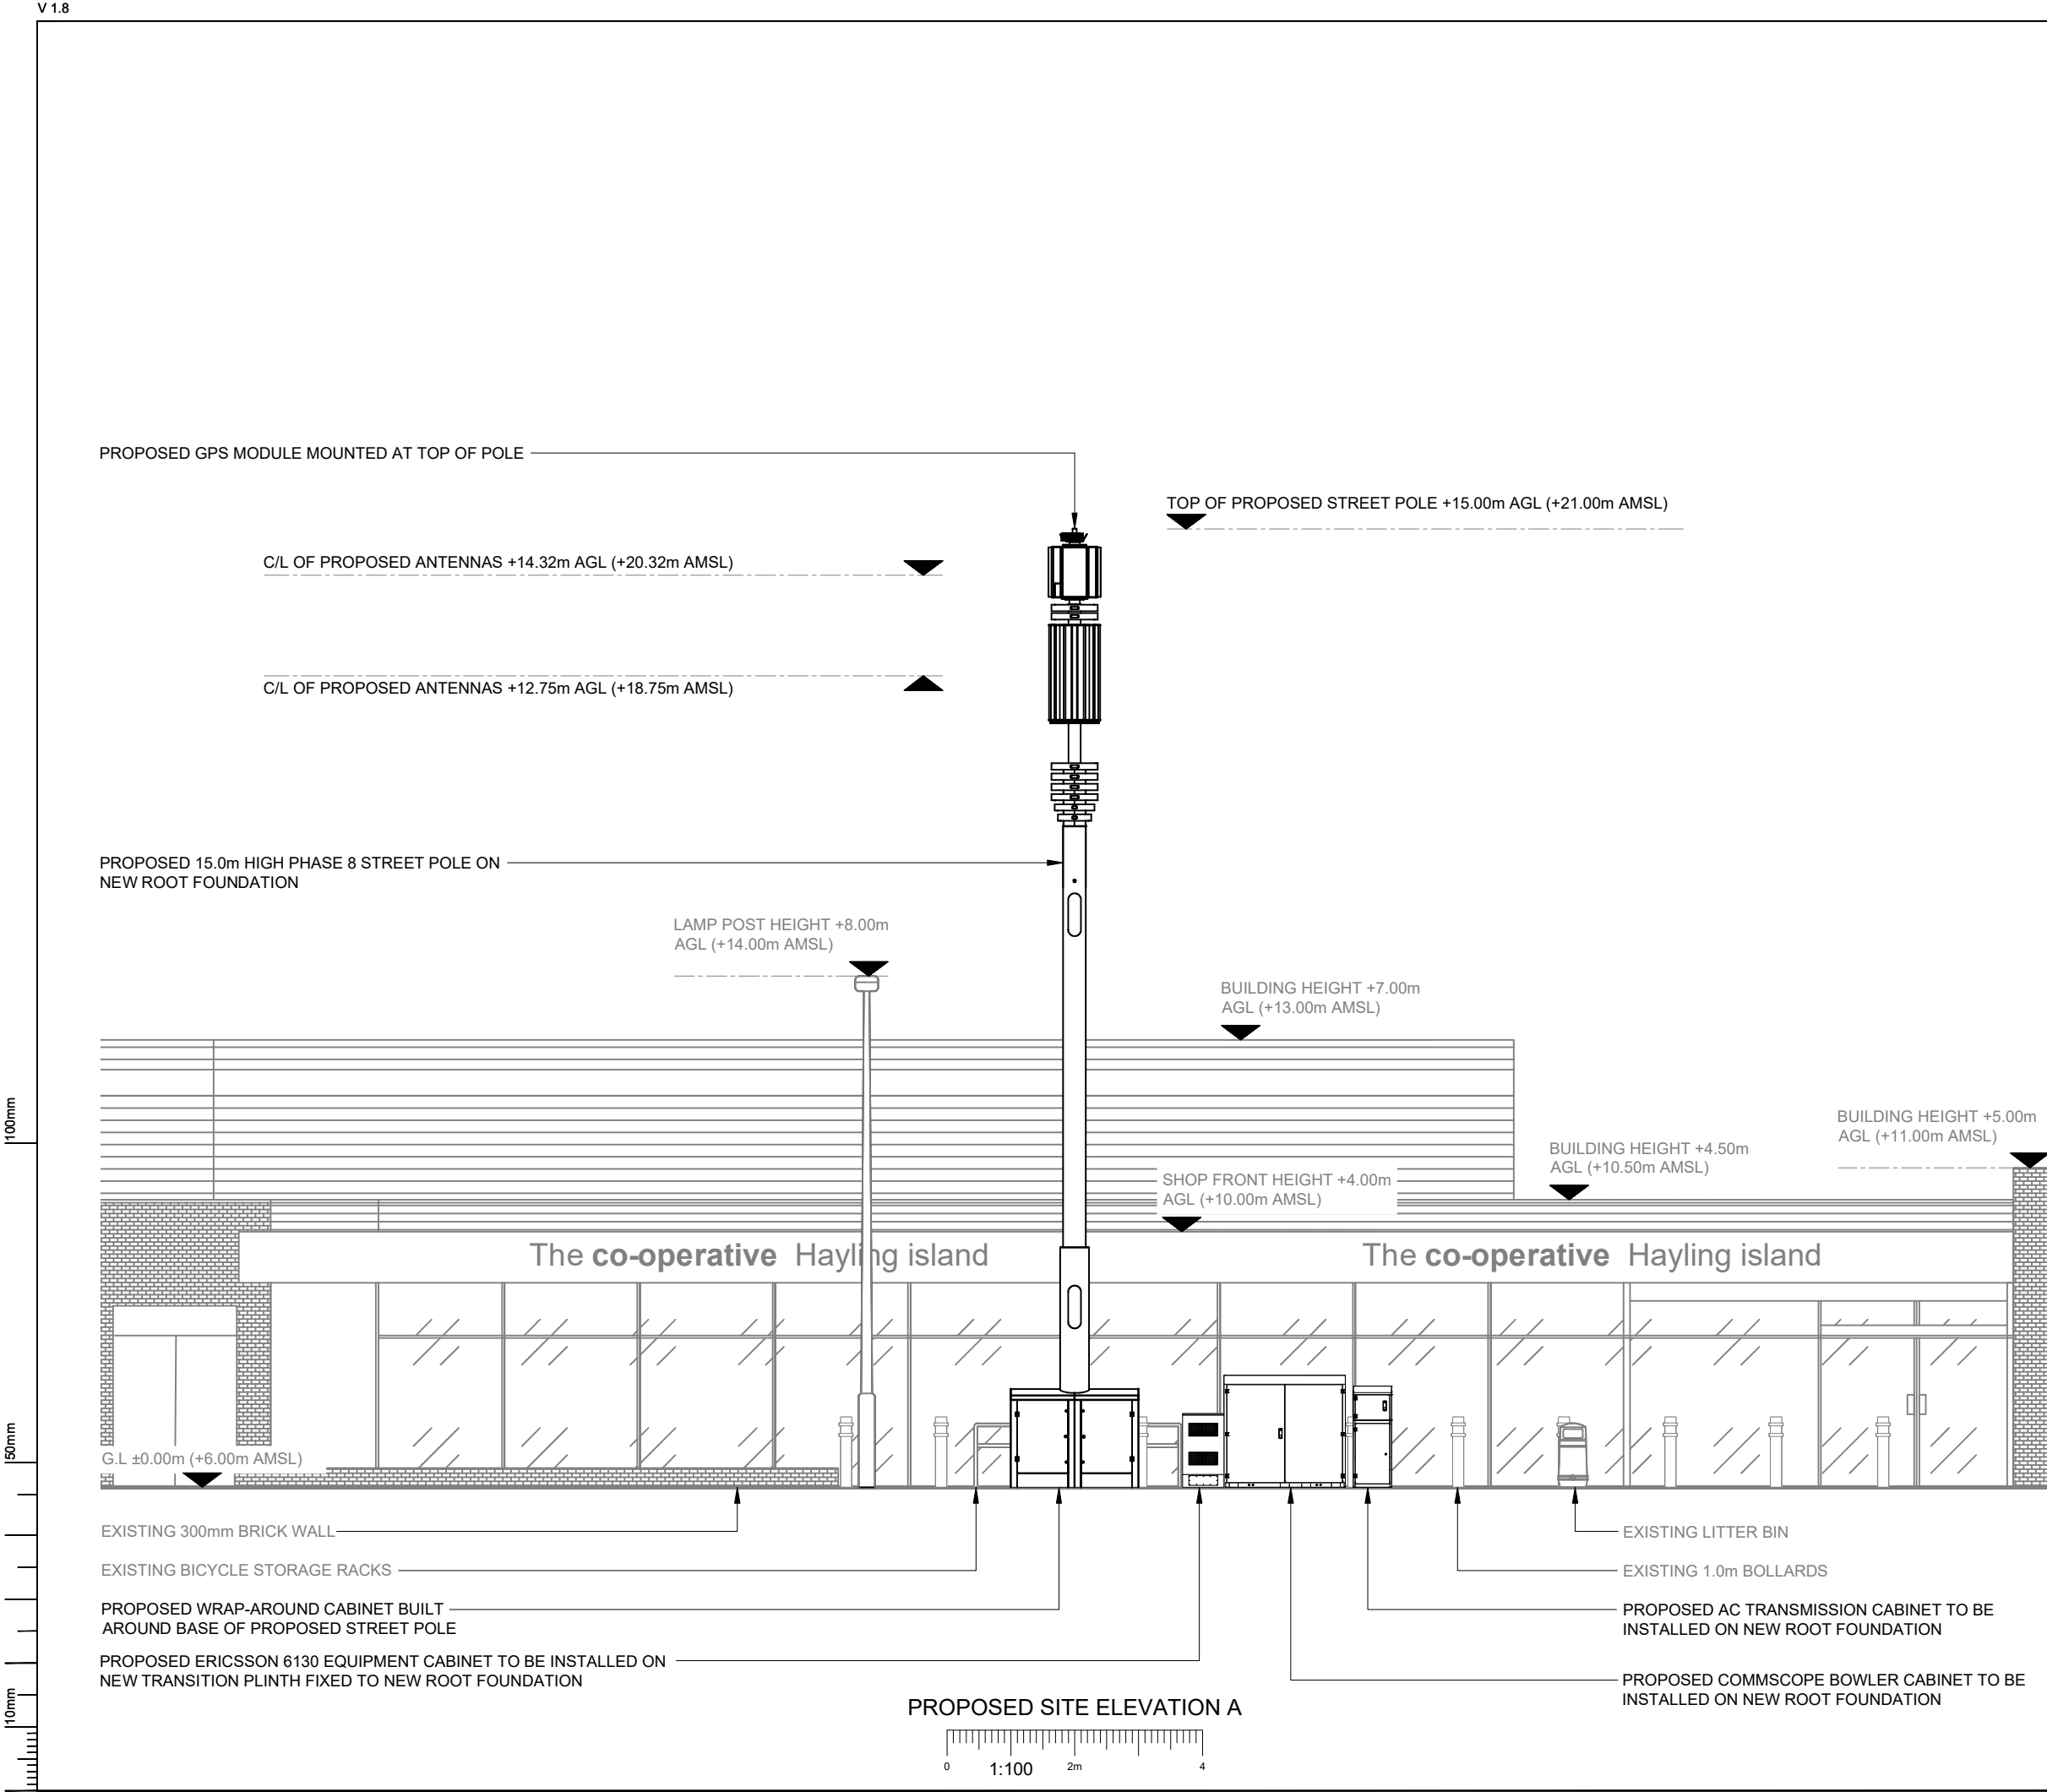

NOTES:
1. ALL DIMENSIONS IN MM UNLESS OTHERWISE NOTED.

B	Pole Height Changed from 18m to 15m	EG	GCB	23.09.21
A	Issued for Planning	OG	RWB	21.06.21
REV	MODIFICATION	BY	CH	DATE

CK Hutchison Networks (UK) Limited
Great Brighams Mead,
Vastern Road, Reading,
Berkshire, England,
RG1 8DJ

Design Consultant & Principal Contractor:

GBC
Great British Communications
Lapwing House, Block 3 Forward Point,
Tan House Lane, Widnes, Cheshire, WA8 0SL
t. 44 (0)151 420 4128
www.gbcservices.co.uk

Site Name:

ELM GROVE

3UK Cell ID:

HVT17846

Address:

ELM GROVE
SOUTH HAYLING
HAMPSHIRE
PO11 0NN

Title:

265 PROPOSED SITE ELEVATION

Project:

UNILATERAL SW

Purpose of Issue:

PLANNING

Site ID:

-

Drawing No:
HVT17846_PLANNING_REV_B

Issue:
B