



Site Diagram

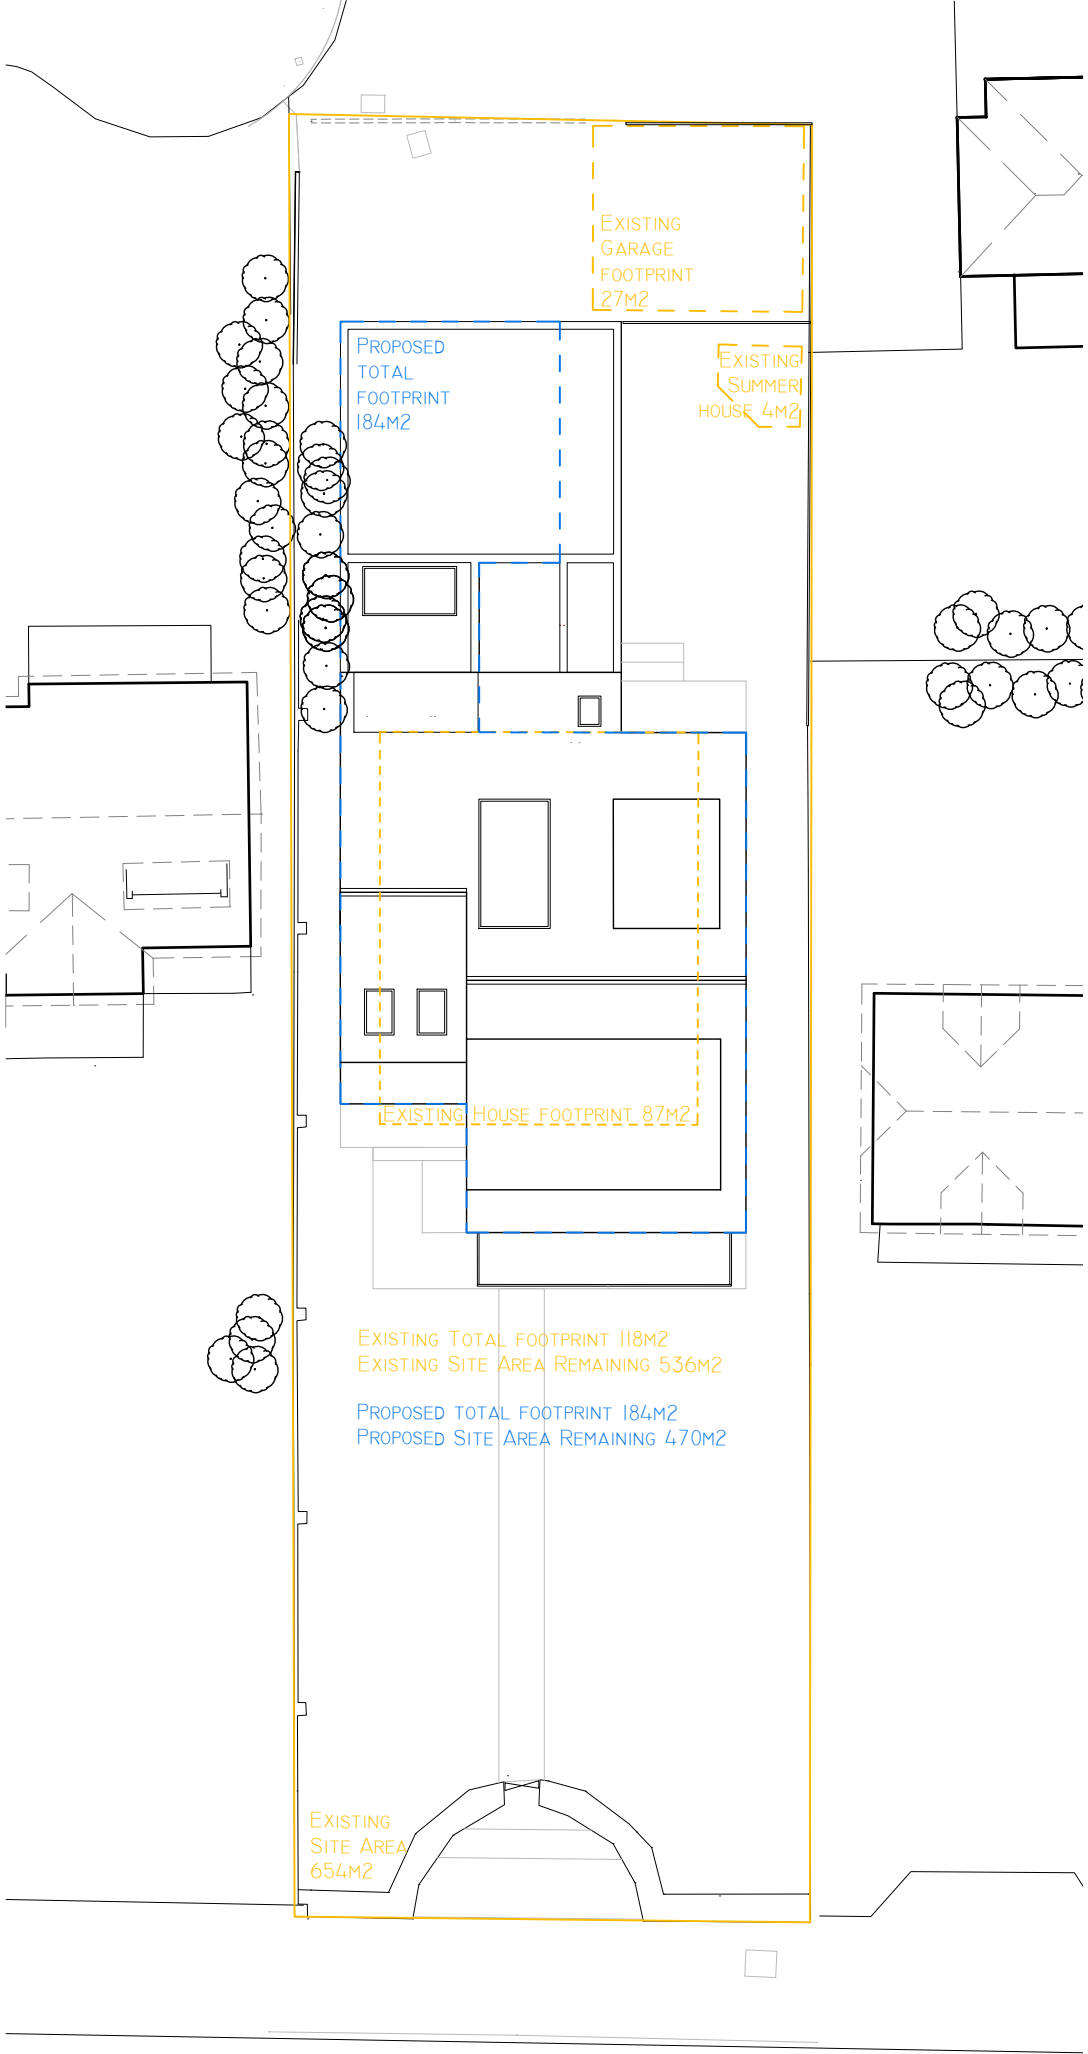

Site Diagram 1:200



Scale 1:200 @ A3

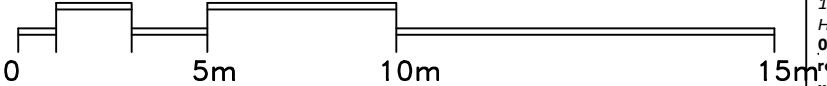

PLANNING

RS
ARCHITECTURE

CLIENT:

PROJECT:
134 Sea Front
TITLE: Site Diagram

DRAWING NUMBER : 120
Scale : 1:200 @ A3

DATE: 11/08/2021
DRAWN BY: AS APPROVED BY: RS

194 Southwood Road, Hayling Island,
Hampshire, PO11 9QL
07887933281
rob@rs-architecture.co.uk
www.rs-architecture.co.uk