


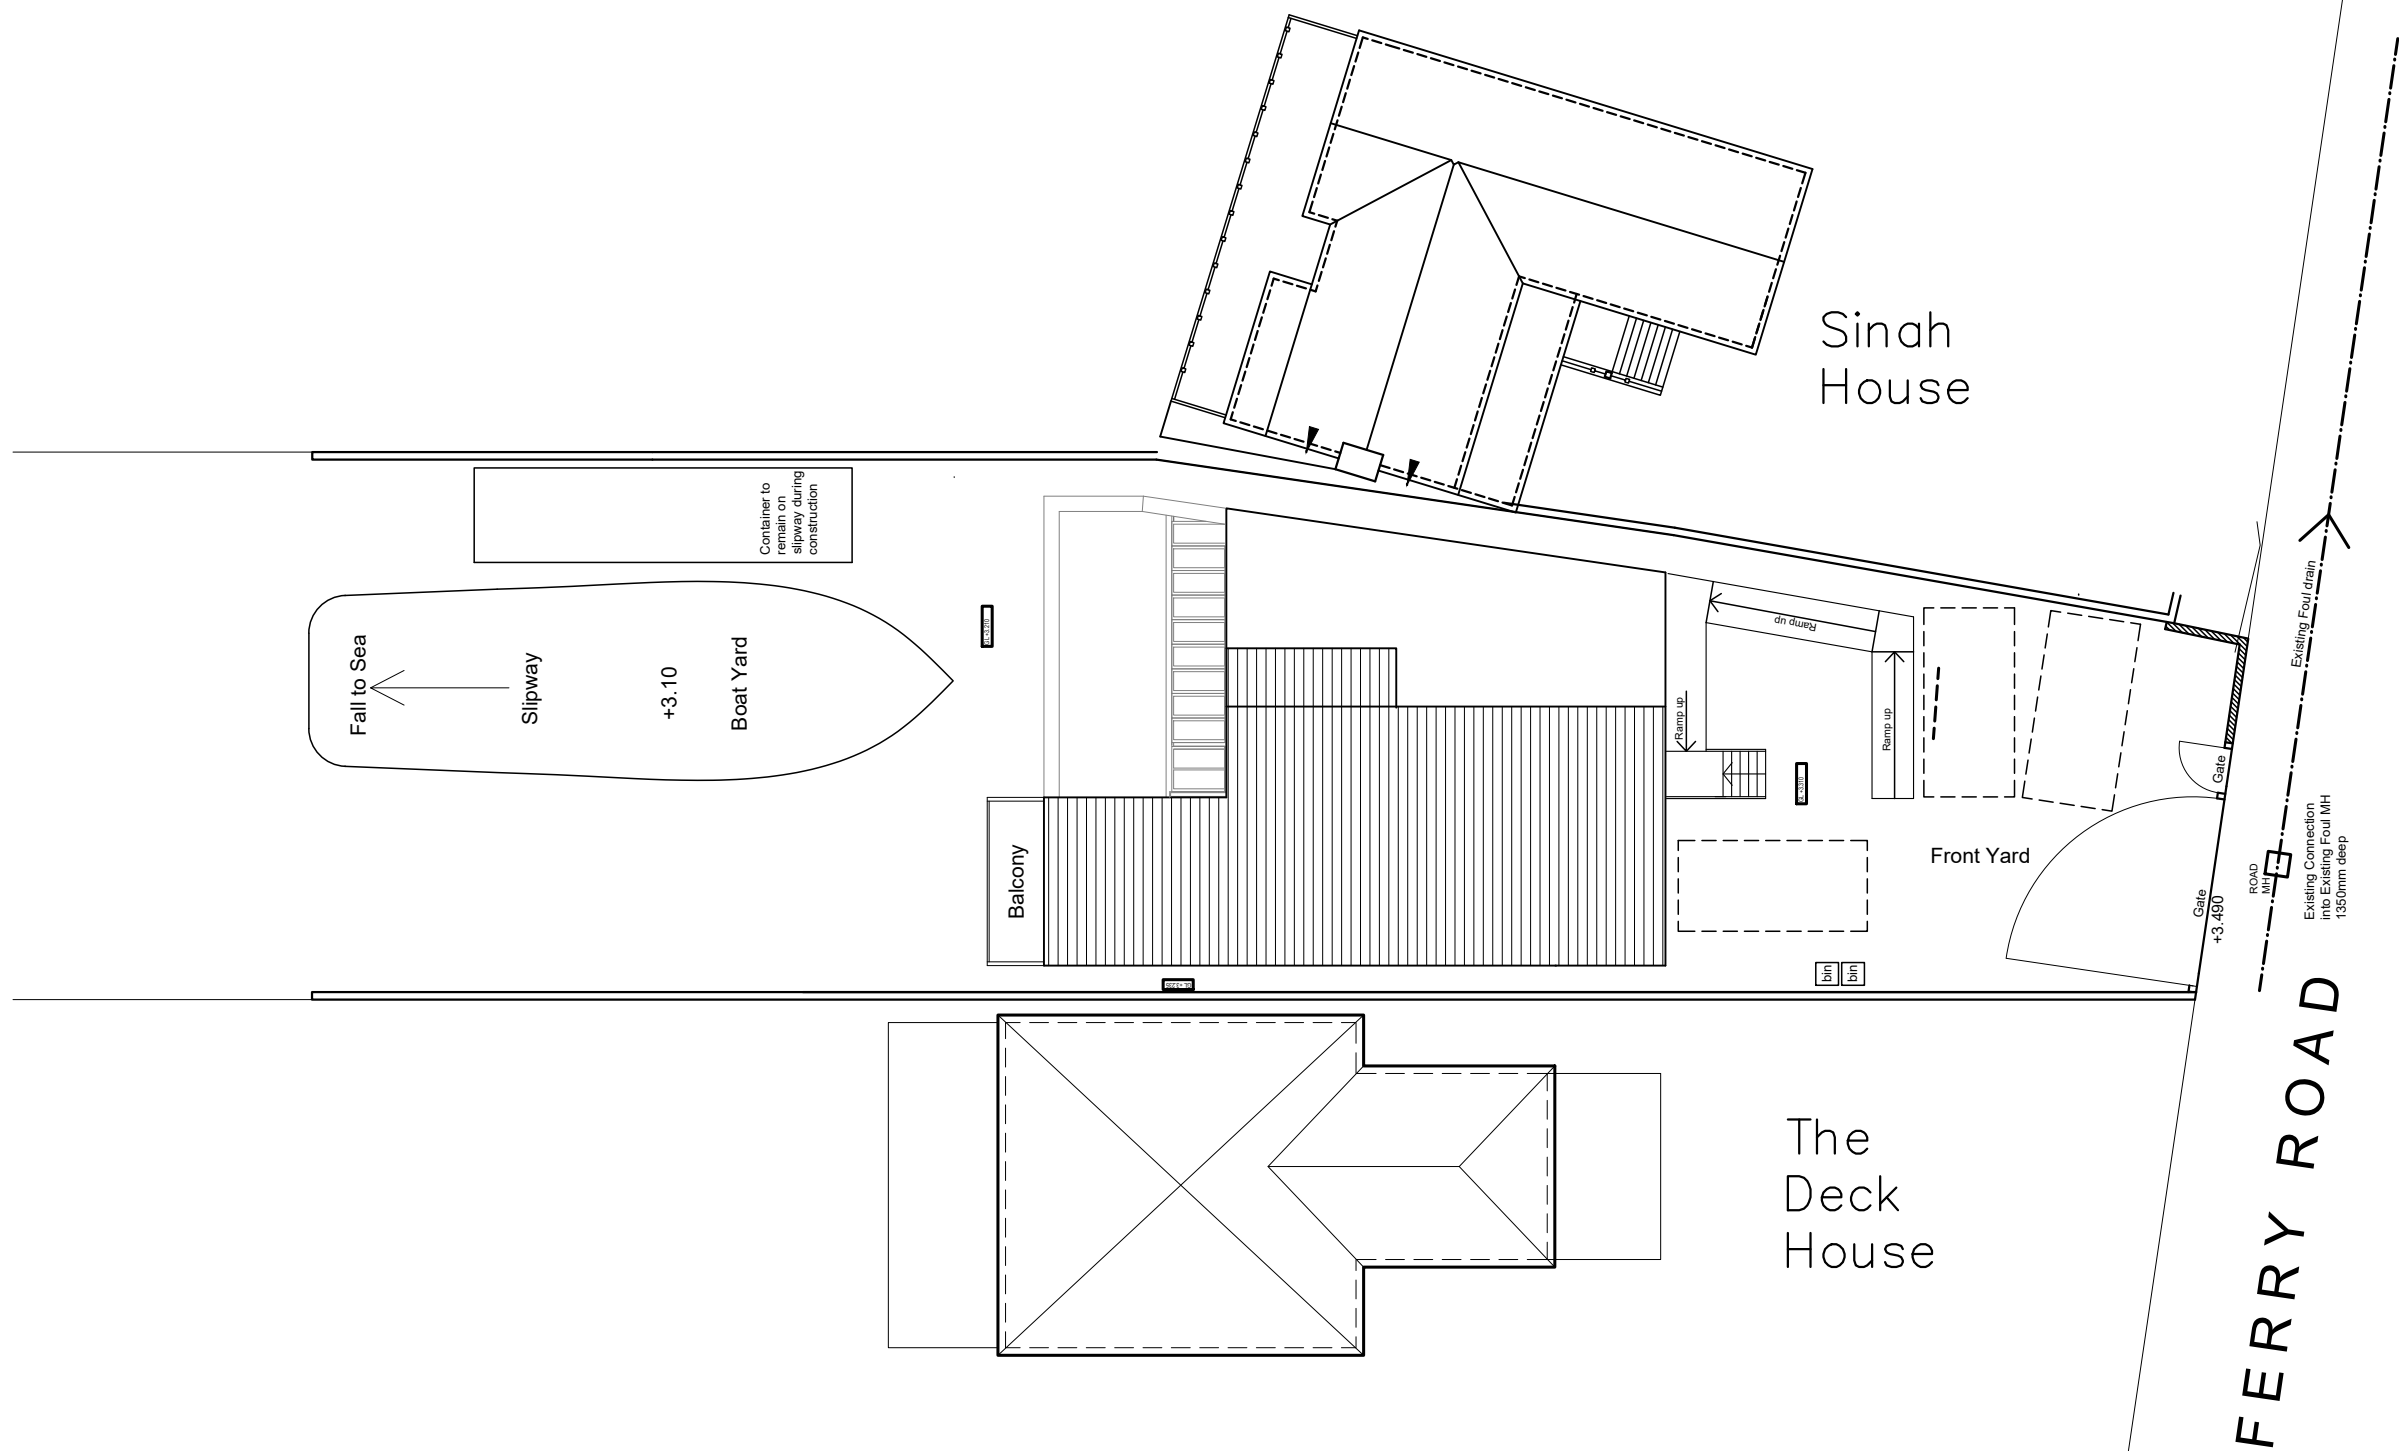

Spindrift,
Ferry Road,
Hayling Island,
PO11 0DG

Proposed Site Plan

Revisions	a)	Roof Plan Update/05.02.21/SAR
	b)	Balcony Addition/18.11.2021/SAR
	c)	
	d)	

CAD

Critchley Architecture And Design Ltd.
Contact: 02392 474 919 | info@caad.online

The Old Brewery, 15E South Street, Havant, PO9 1BU



Scale A3 = 1:200
Drawn PWP/SAR
Date 07/04/2020

18105-110

B

20m

40m

60m

80m