


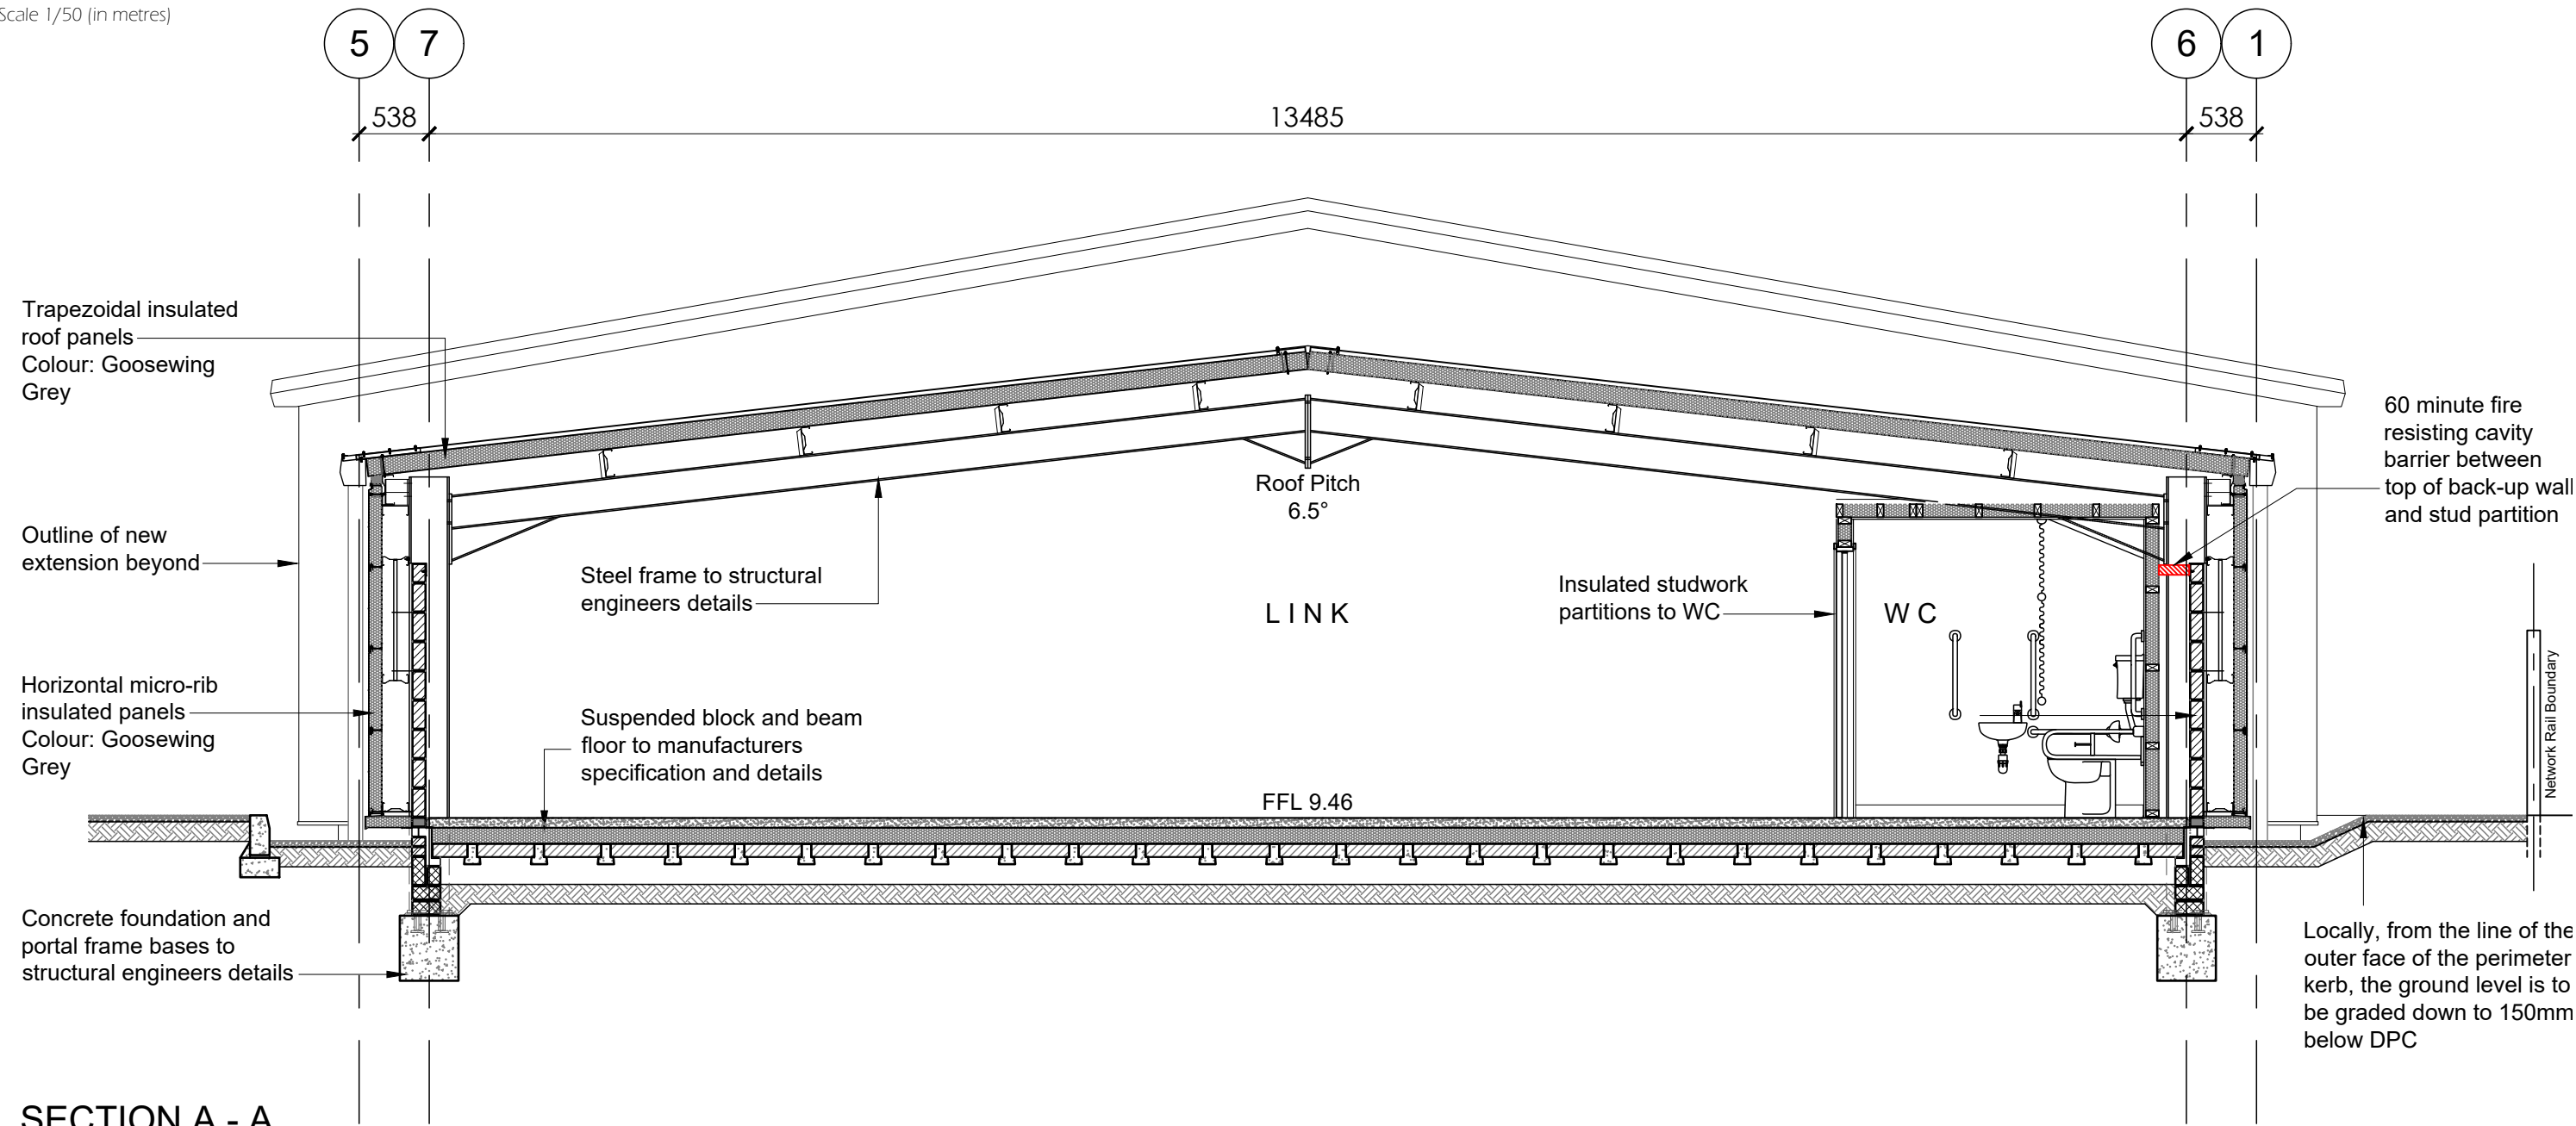


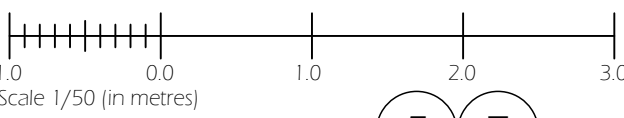


SECTION A - A

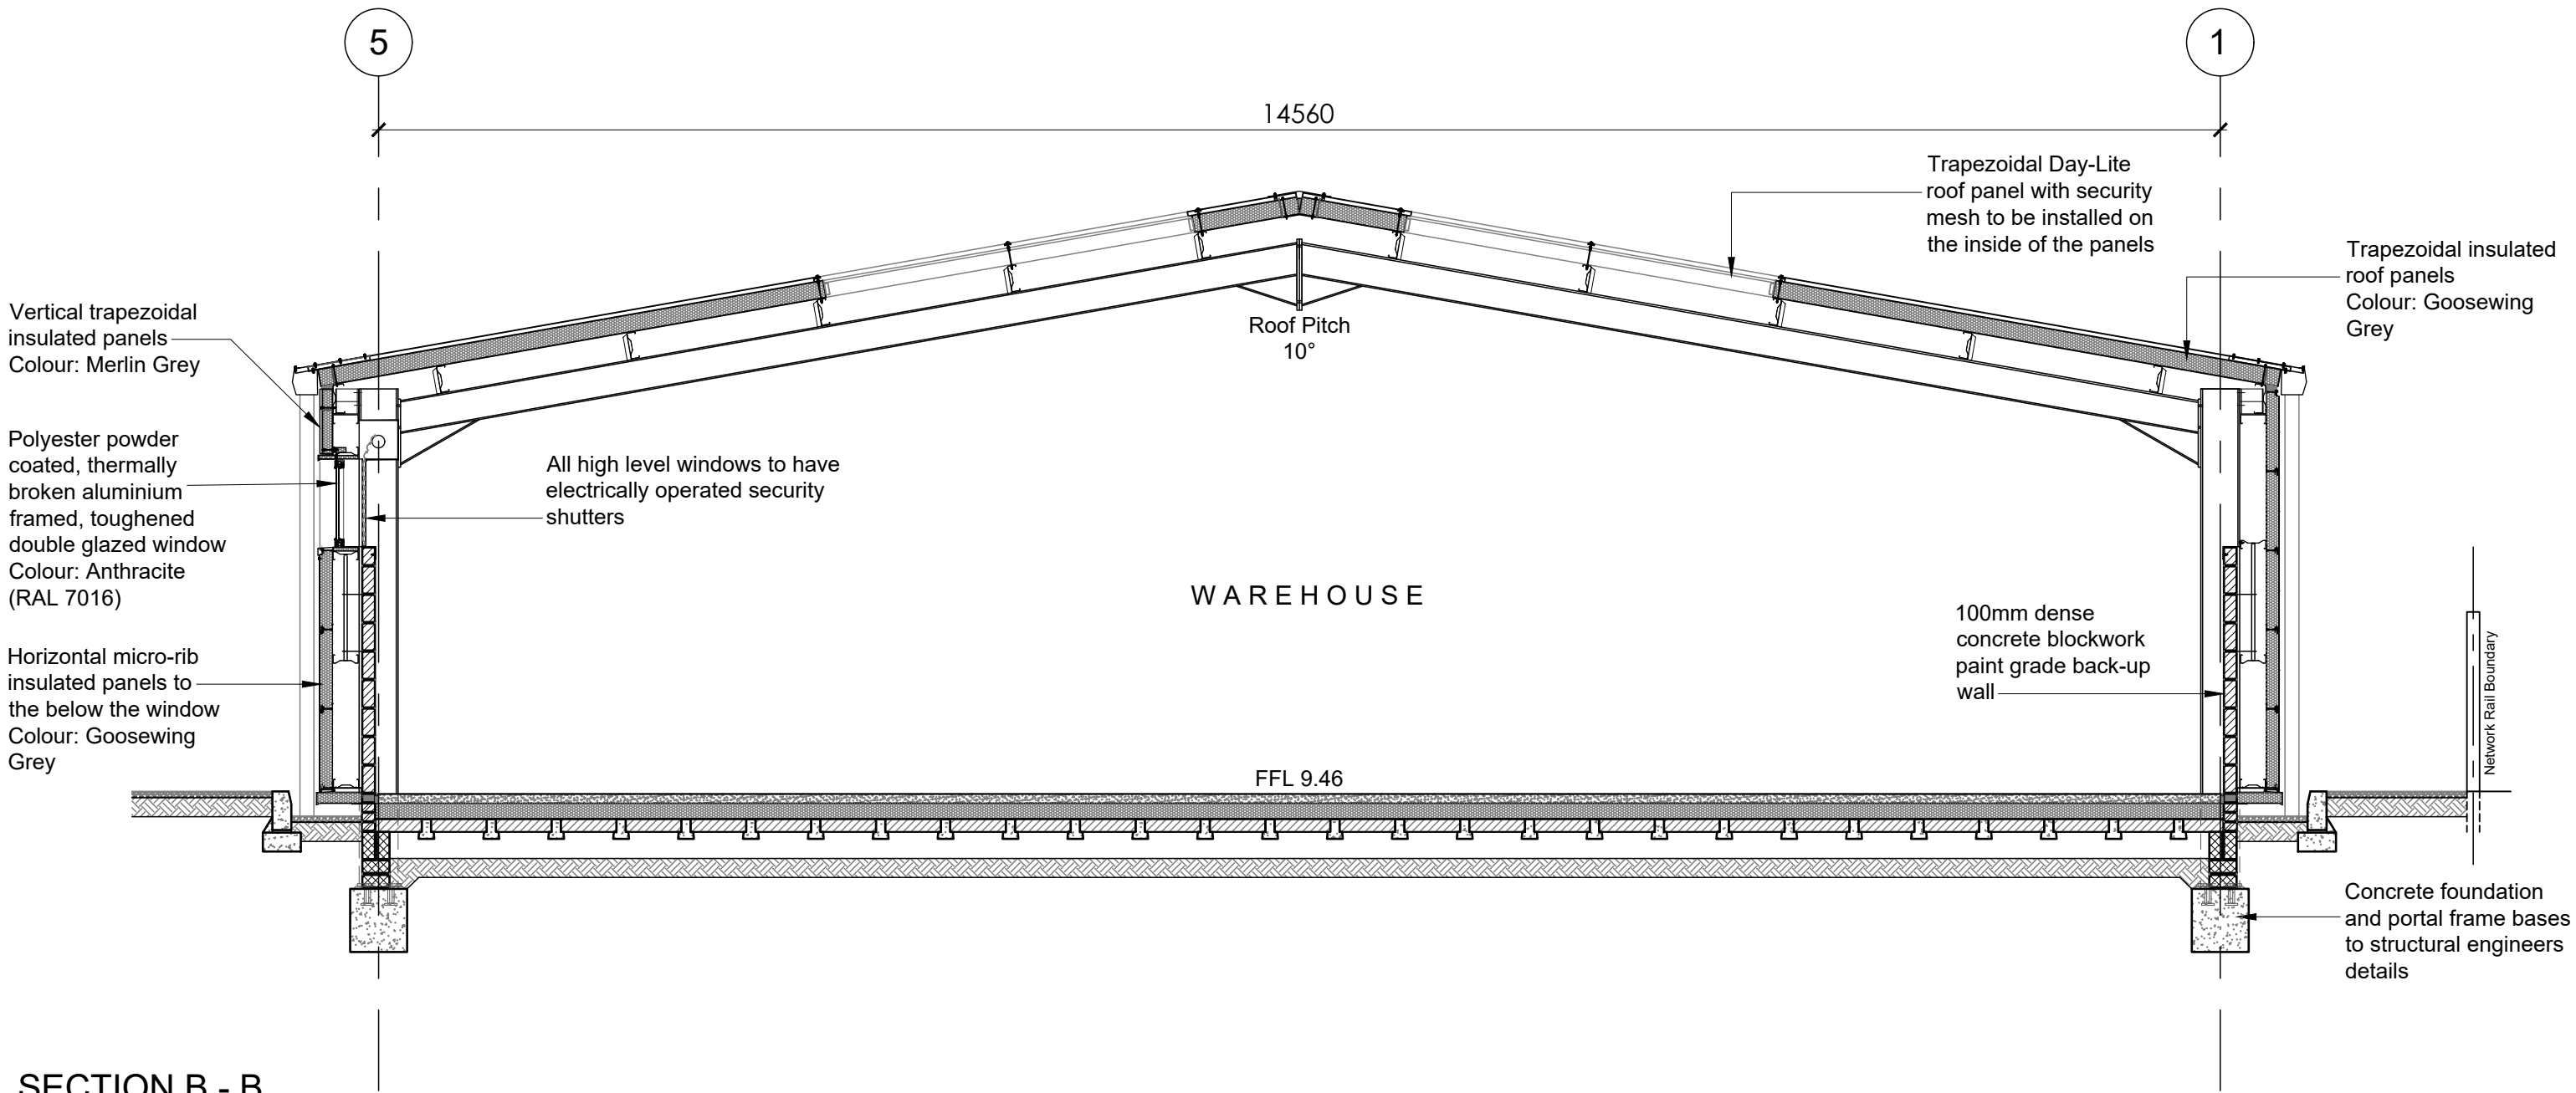

SECTION B - B

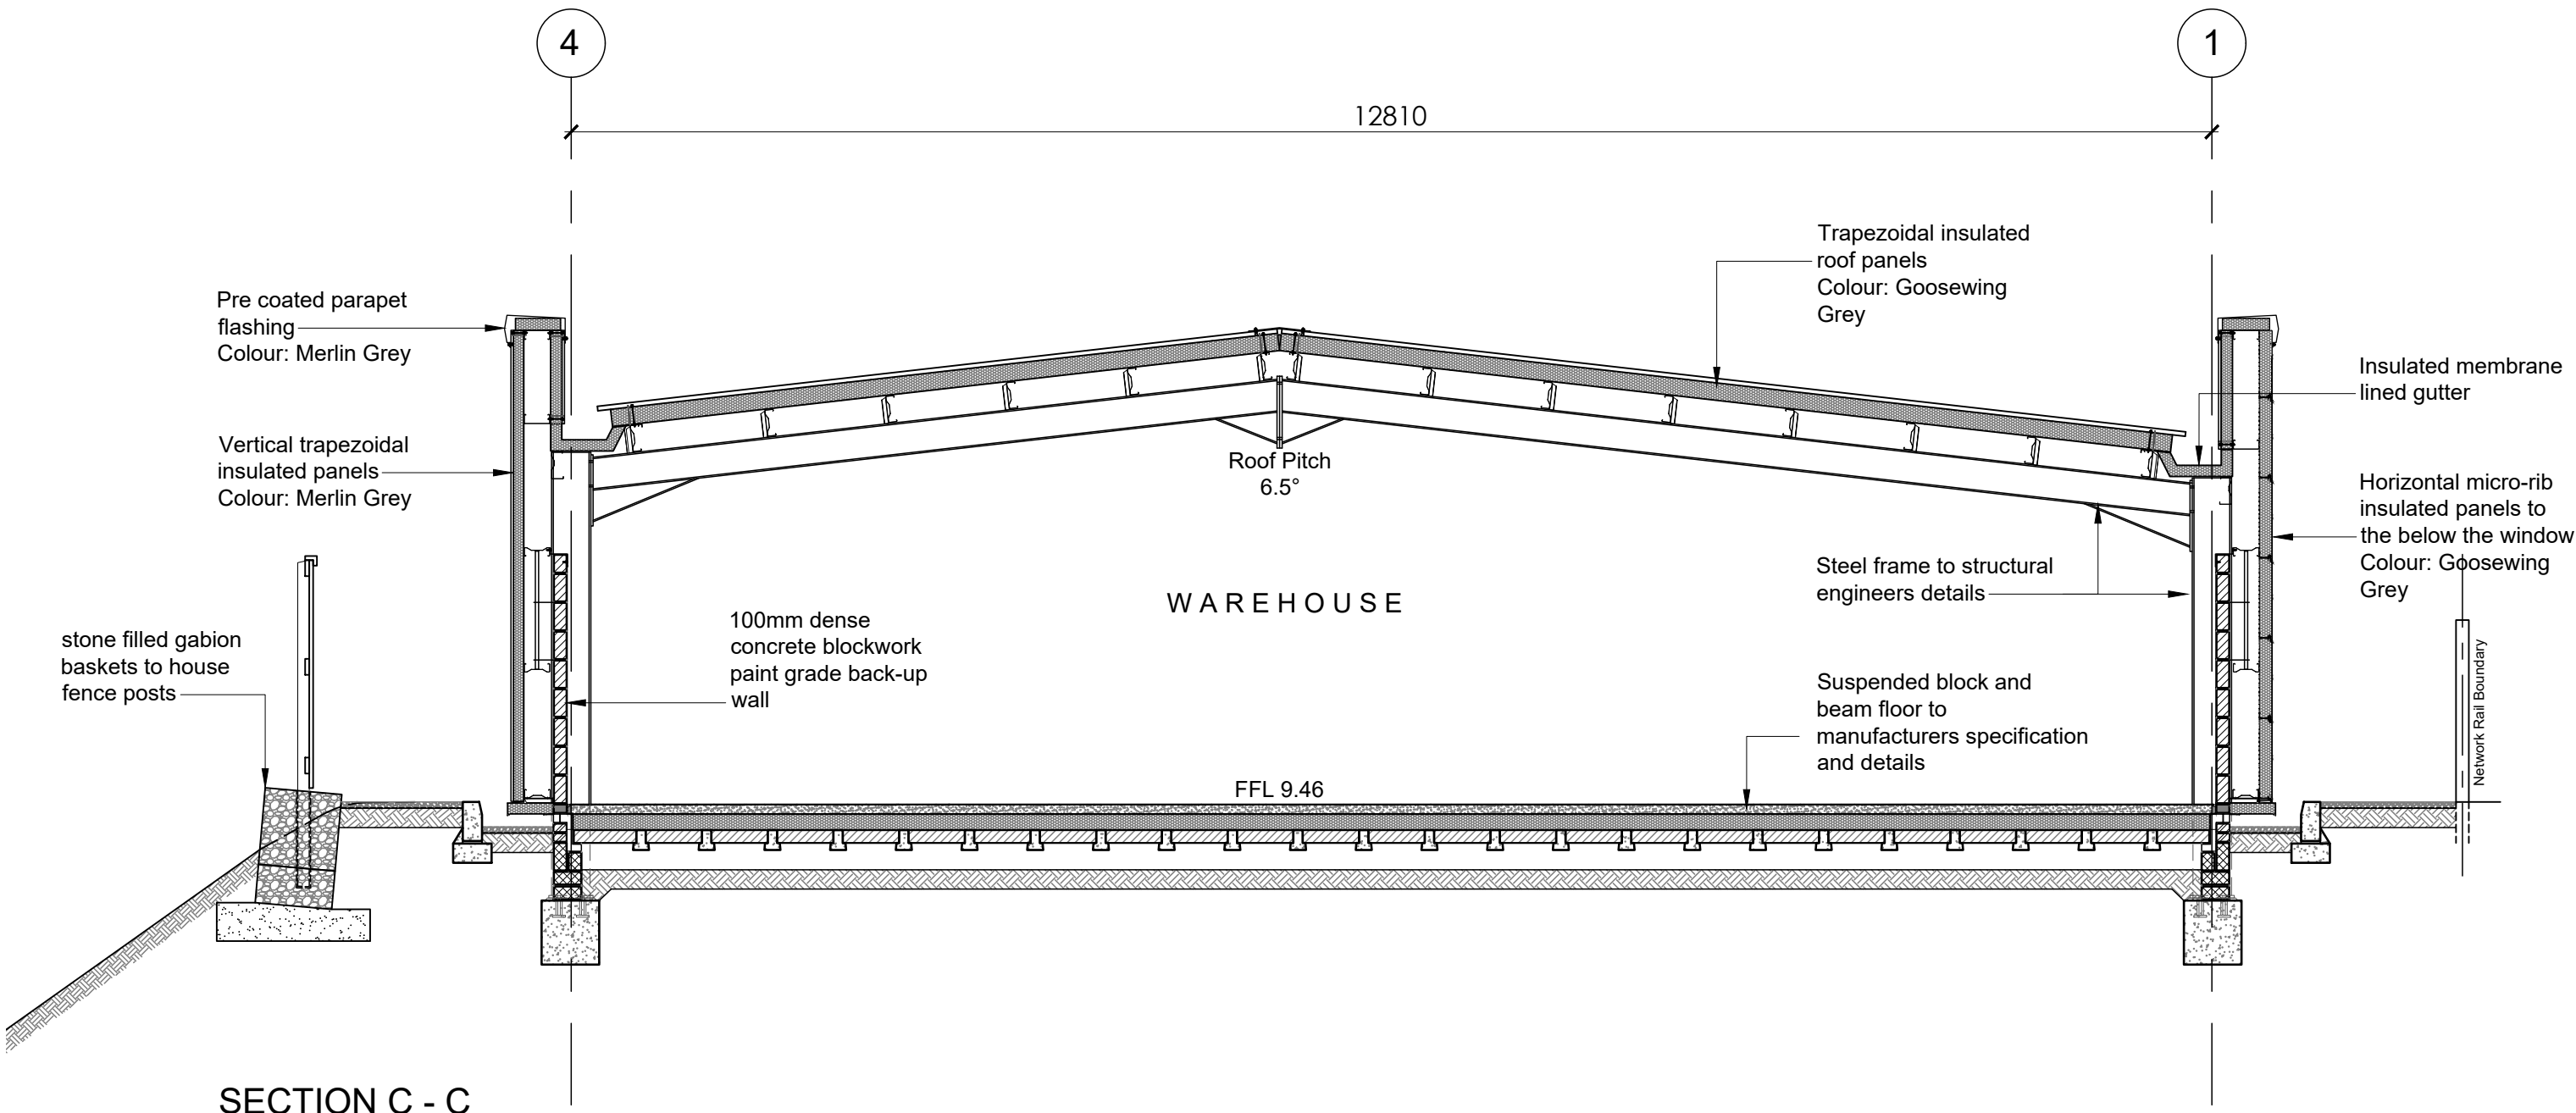

SECTION C - C

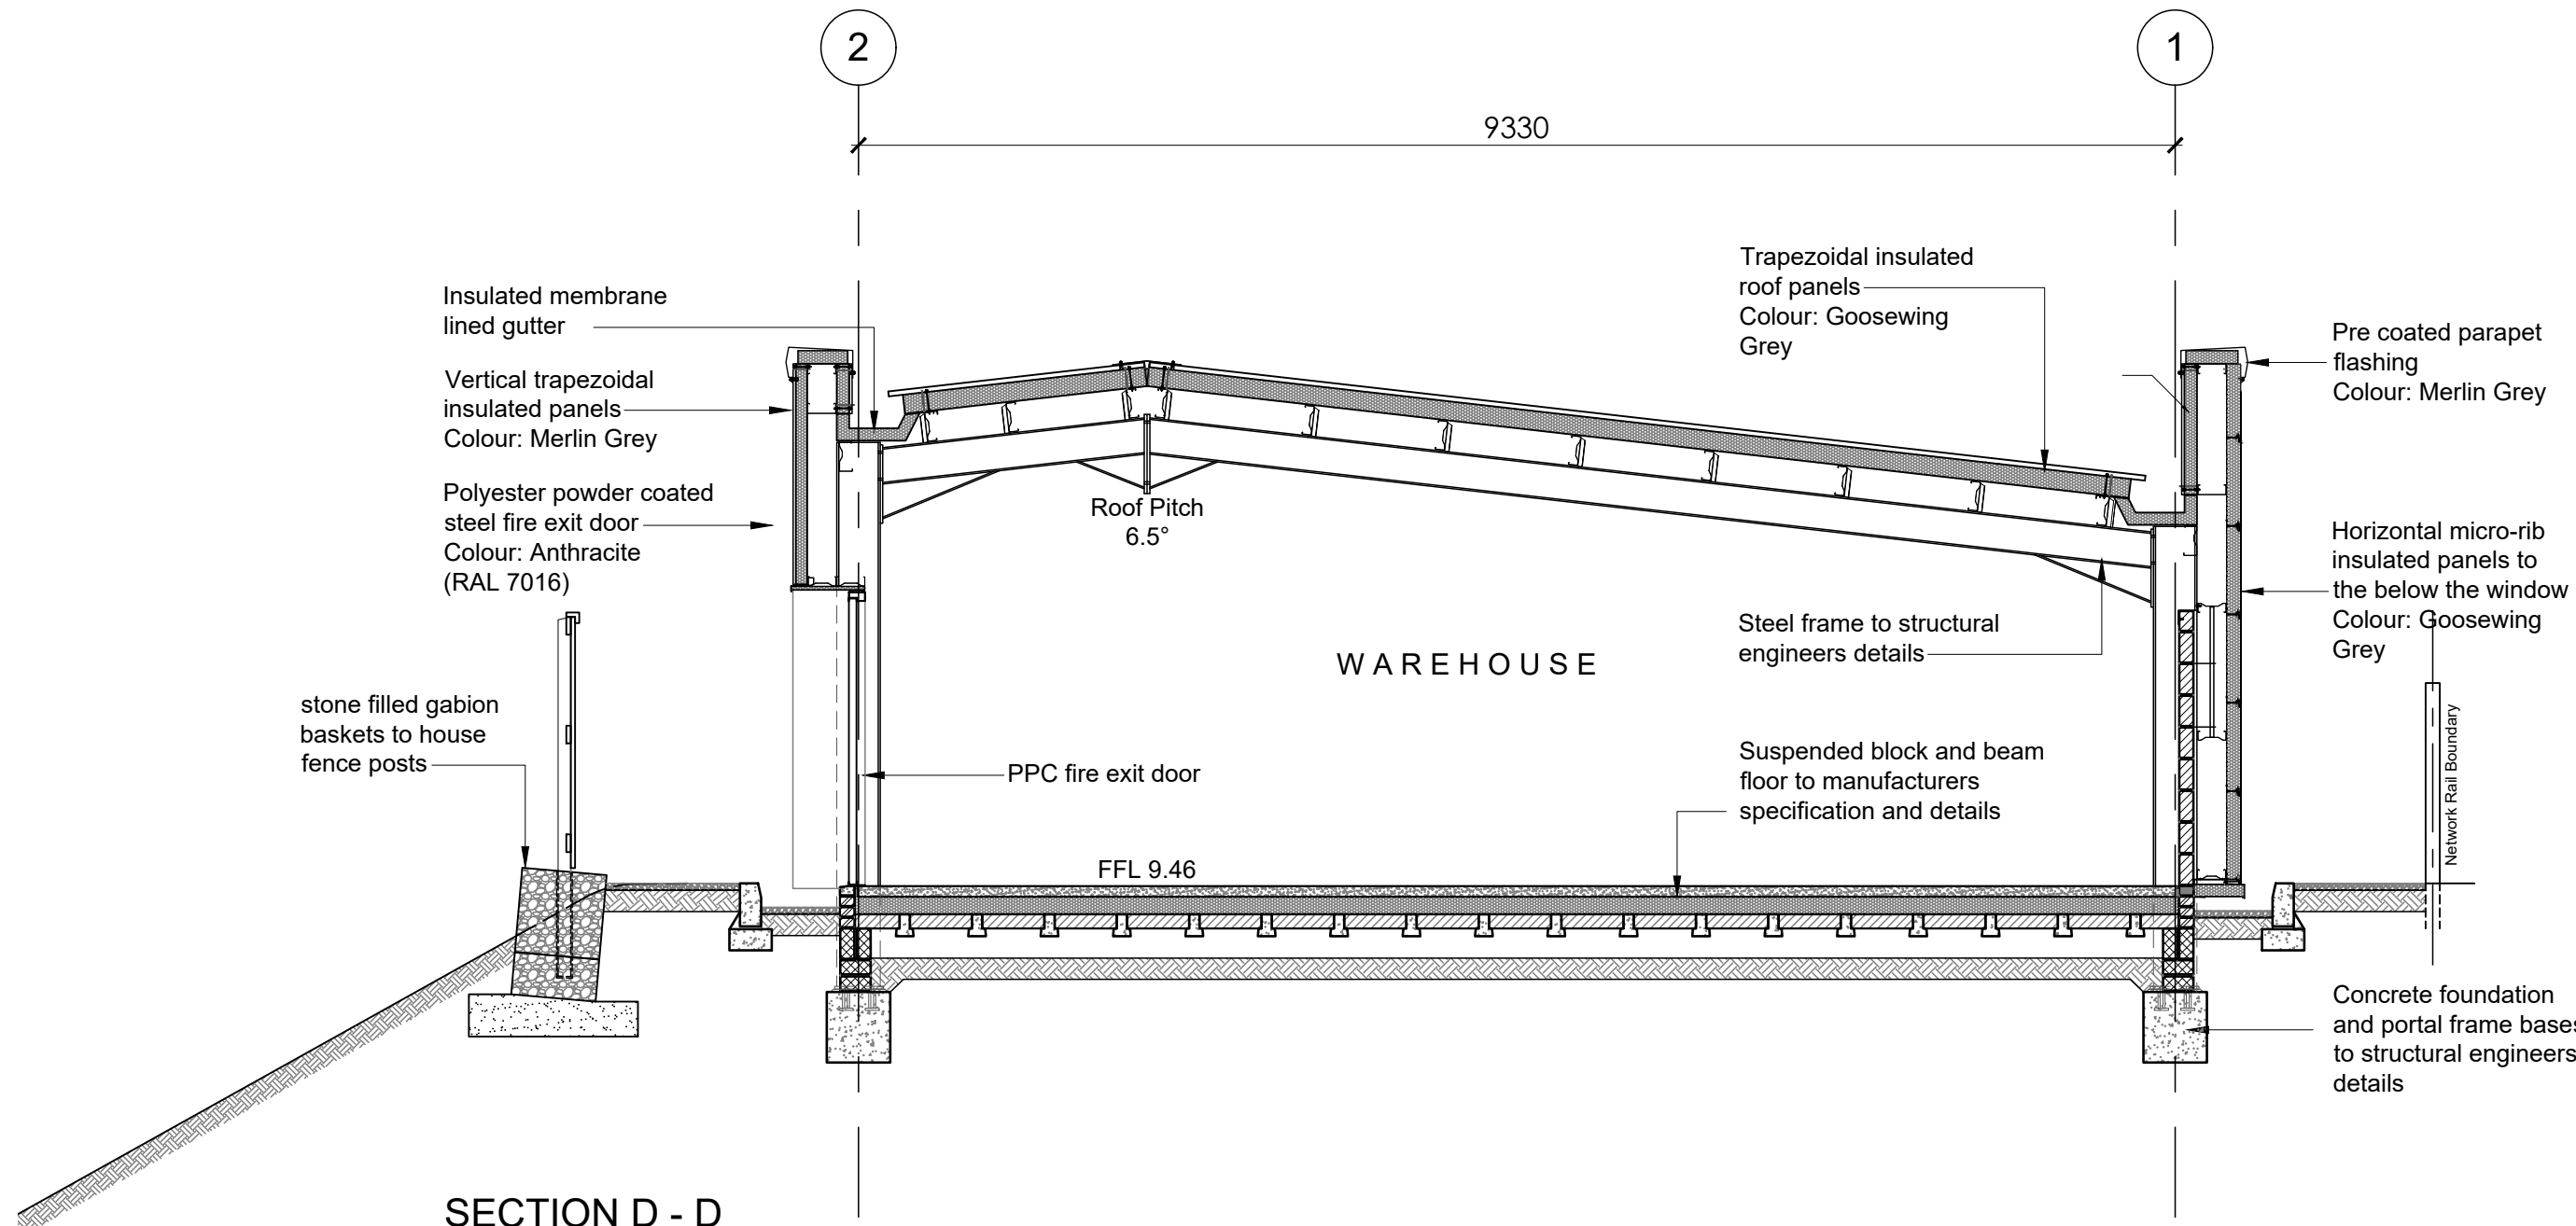

SECTION D - D

GENERAL NOTES:

ALL WORK WHETHER SPECIFIED OR IMPLIED TO BE CARRIED OUT IN ACCORDANCE WITH BUILDING REGULATIONS, BRITISH STANDARDS, CODES OF PRACTICE AND ACCEPTED BUILDING PRACTICE.

THIS DRAWING MAY BE SCALED FOR LOCAL AUTHORITY PURPOSES ONLY. FOR WORKING DRAWINGS USE SPECIFIED DIMENSIONS WHERE GIVEN - MEASURE AND CHECK ON SITE PRIOR TO ORDERING OF MATERIALS AND COMMENCEMENT OF WORKS.

THIS LAYOUT AND DESIGN IS COPYRIGHT AND CANNOT BE COPIED OR REPRODUCED WITHOUT PRIOR CONSENT, IN WRITING, FROM THE DESIGNER.

DRAWING TO BE READ IN CONJUNCTION WITH ADDITIONAL DRAWINGS AND ANY STRUCTURAL ENGINEERS INSTRUCTIONS AND DETAILING.

THIS DRAWING IS TO BE READ IN CONJUNCTION WITH HAMPSHIRE LAND SURVEYS TOPOGRAPHICAL SURVEY 2034_18_09_01 DATED SEPTEMBER 2018.

Revision Notes:

Rev:	Date:	Description:
A	15/12/20	Dimensions updated
B	05/01/21	Section A-A amended, PV's omitted
C	26/04/21	Floor & wall construction amended

Date: August 2020

Scale @ A1: 1:50

Status: BRegs
Drawn: ms
Checked: mp

Project: New Warehouse Extension

Drawing Title: Cross Sections

Client: Racquet Sports Group

Project: 1727
Dwg No: 122
Rev: C

Temple Ford Design Ltd
architects



T 023 8027 6393
E templeforddesign@gmail.com W templeforddesign.co.uk