


Rev	Date	Description	Rev By


- NOTES:
- 1 This drawing remains the copyright of BCM
 - 2 All dimensions and levels are to be checked on site prior to works commencing
 - 3 Do not scale from this drawing. Use figured dimensions only
 - 4 Any discrepancies found are to be reported to the Project Manager immediately
 - 5 This drawing is to be read in conjunction with sub-consultants and specialists drawings
 - 6 If BCM logo is not in colour this is not an original drawing



Proposed Block Plan / 1:500

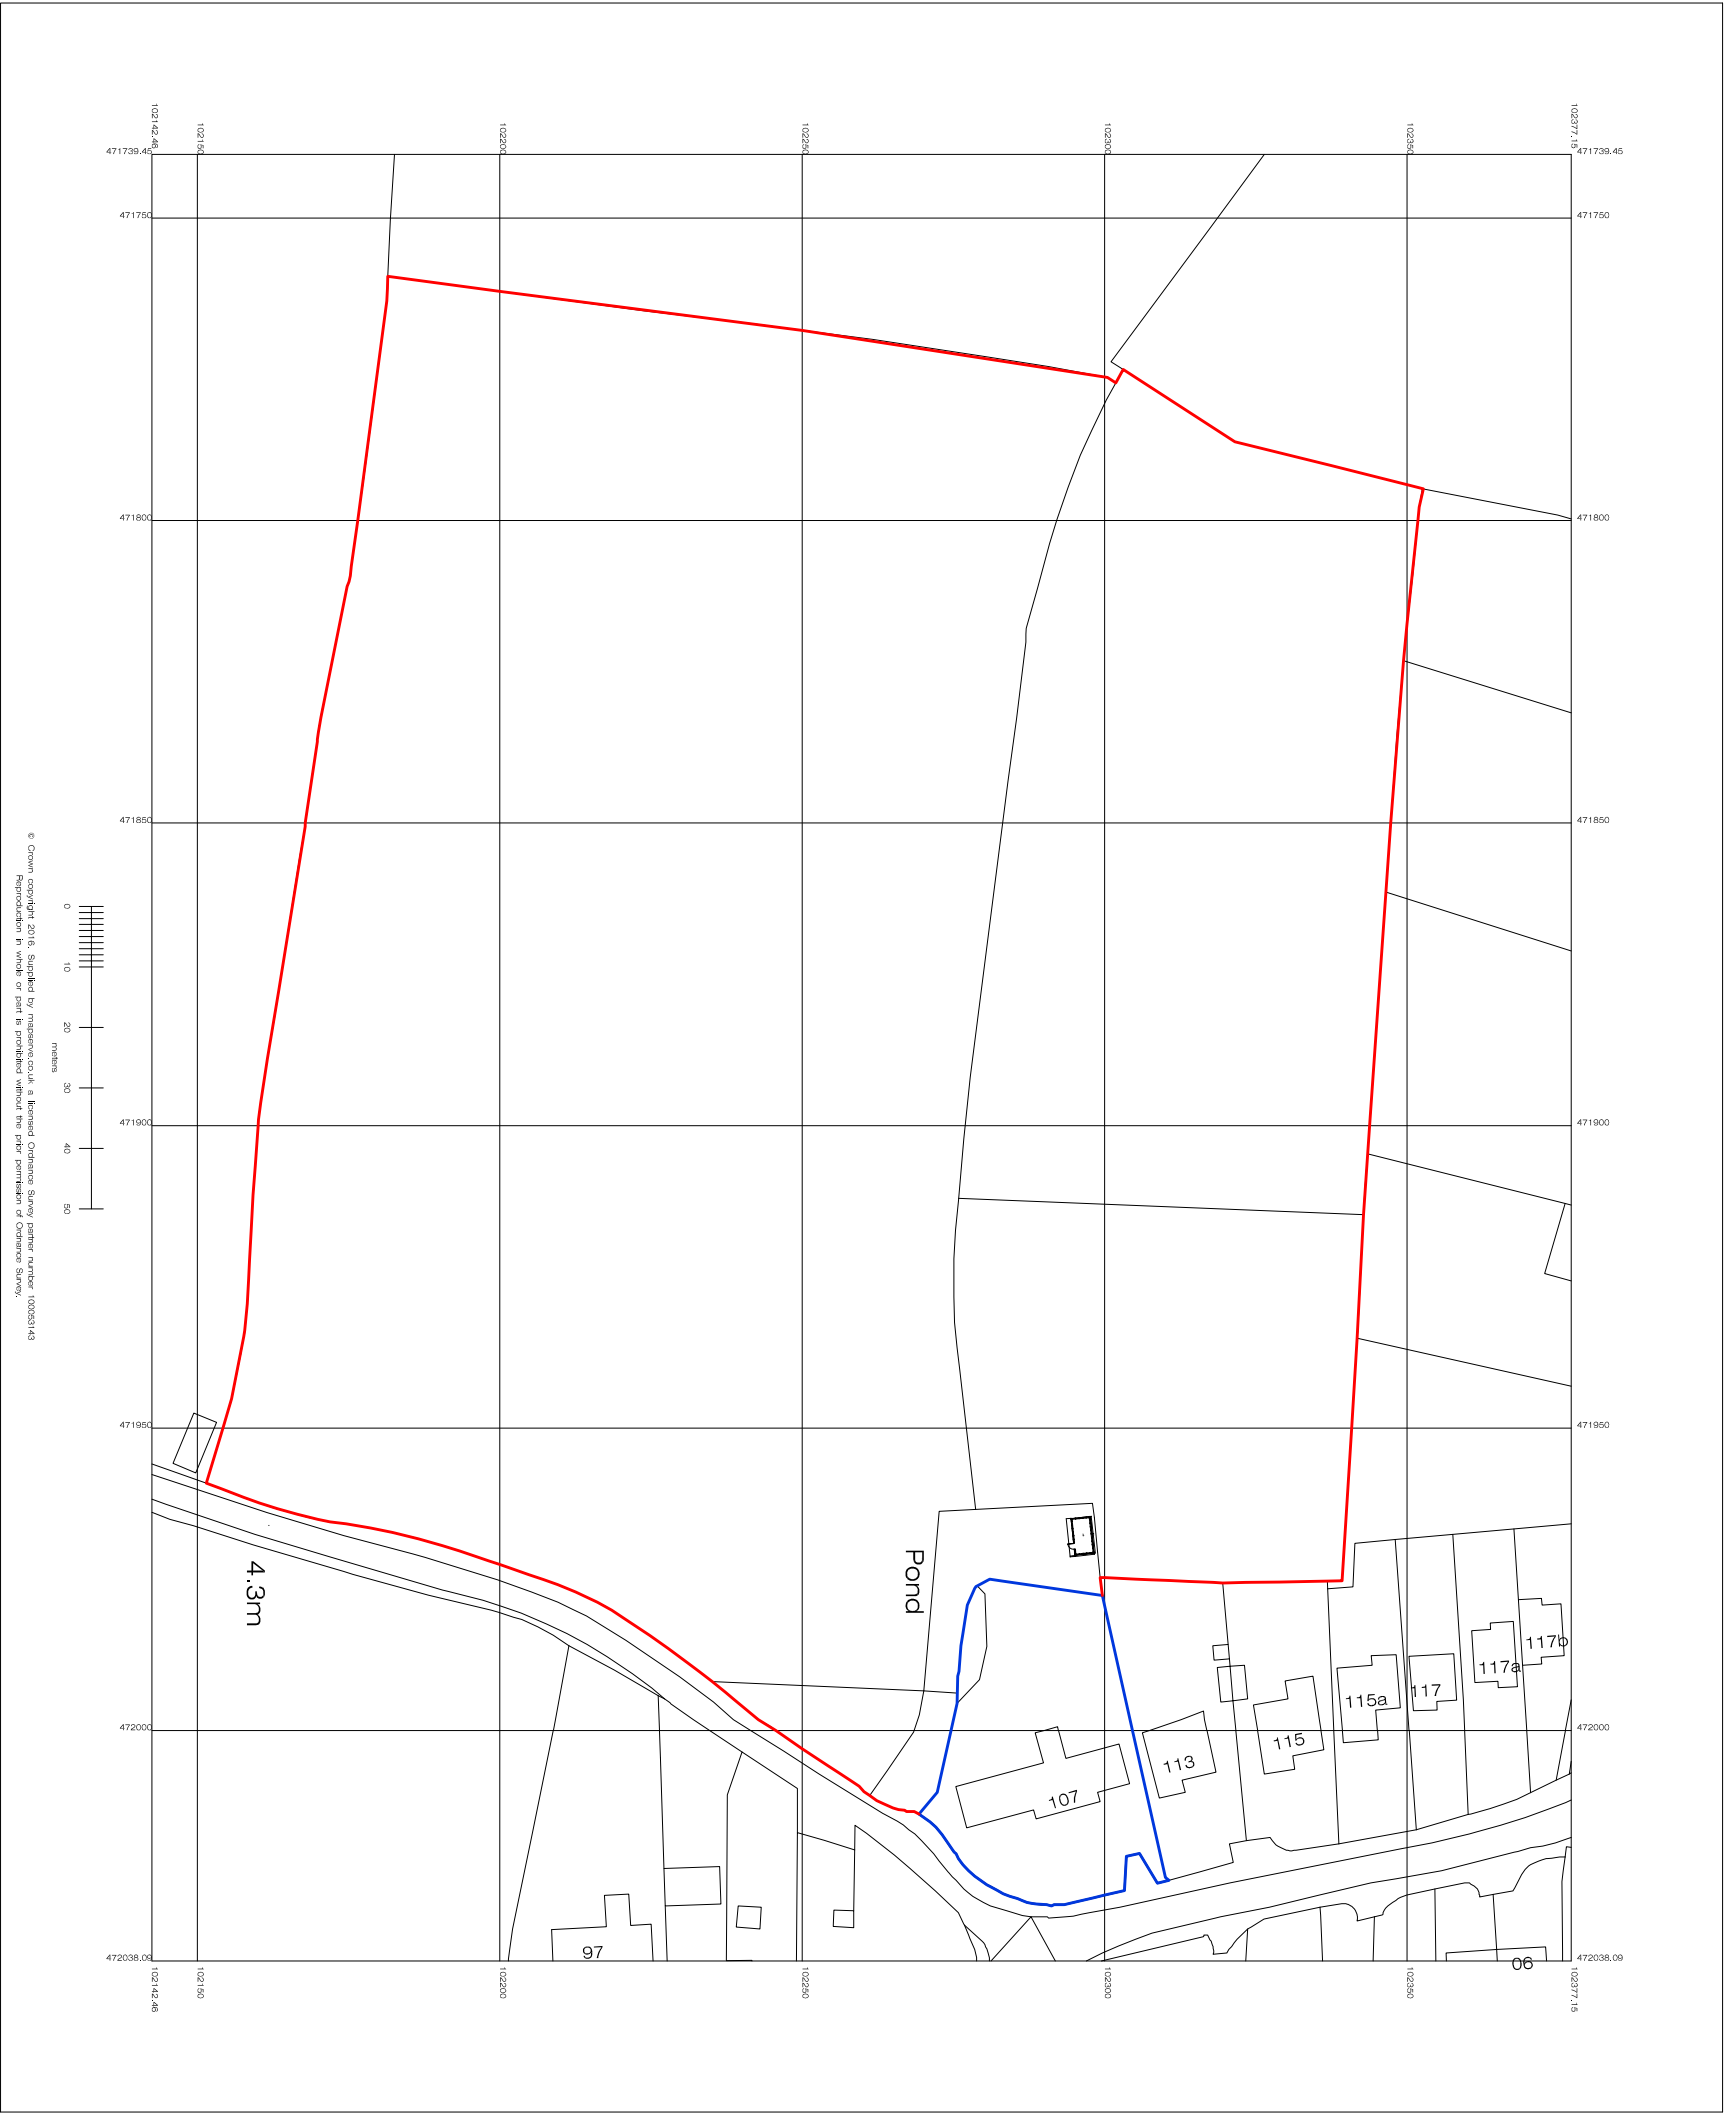

Proposed Location Plan / 1:1250

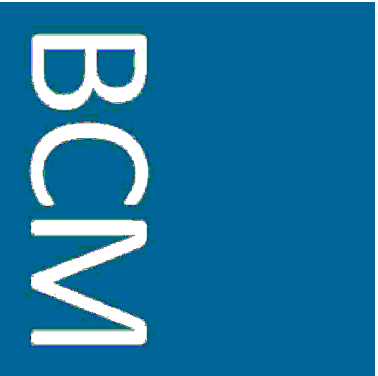

BCM
The Old Dairy,
Winchester Hill
Sutton Scotney,
Near Winchester
Hampshire
SO21 3NZ

Architecture

Tel 01962 763900
Fax 01962 763901
Email info@bcm.co.uk
www.bcm.co.uk

Project	Retention of Agricultural Barn		
Client	Mr D Jones		
Scale	1:500 / 1:1250 @ A1		
Drawing No	1414/5202/002		
Drawn By	CDS	Date	August 2016
Drawing Title	Block and Location Plans		