




Notes:

THIS DRAWING IS THE COPYRIGHT OF THE DESIGNER AND MAY NOT BE COPIED, ALTERED OR REPRODUCED IN ANY FORM, OR PASSED TO A THIRD PARTY WITHOUT THE WRITTEN CONSENT OF THE DESIGNER.

DIMENSIONS SHOULD BE CHECKED AND VERIFIED ON SITE AND ANY DISCREPANCIES SHOULD BE REPORTED TO THE DESIGNER.

DO NOT SCALE FROM THIS DRAWING, EXCEPT FOR PLANNING PURPOSES. USE FIGURED DIMENSIONS ONLY.

IF IN DOUBT ASK FOR CONFIRMATION.

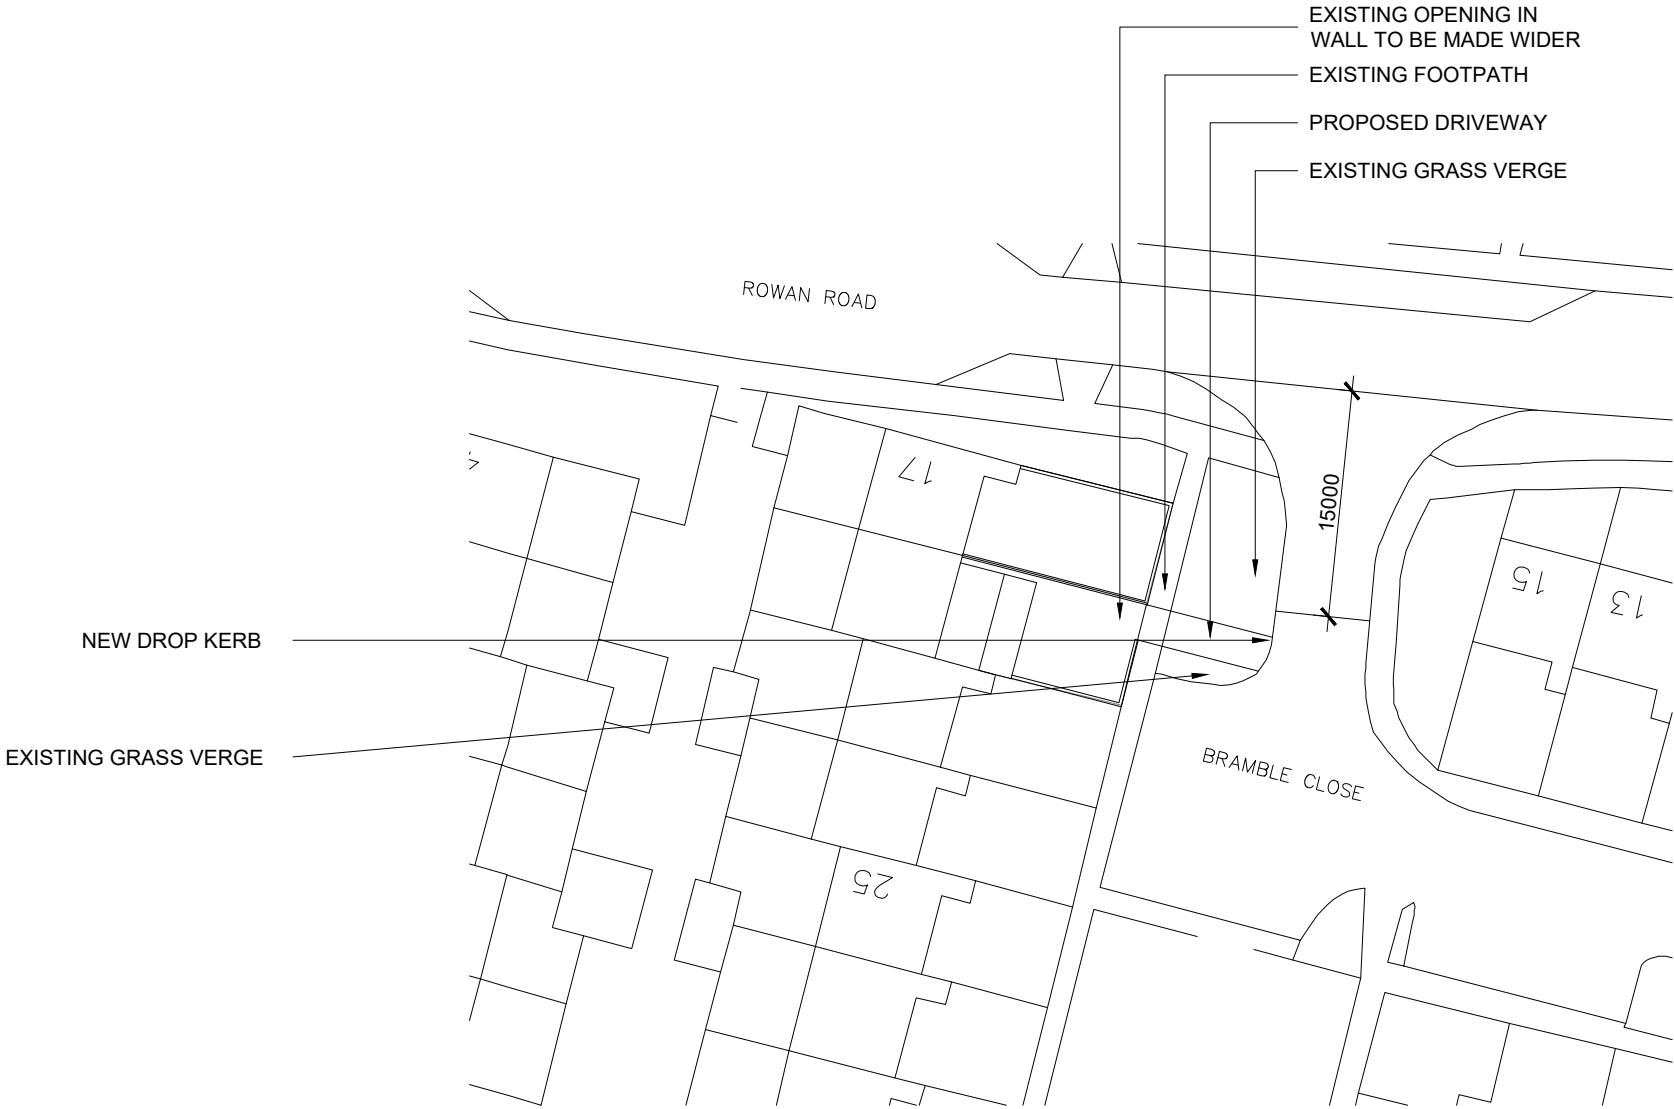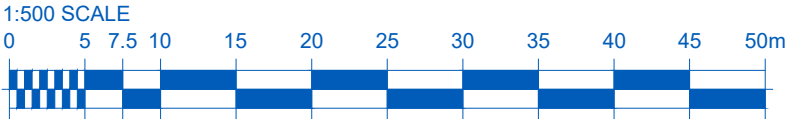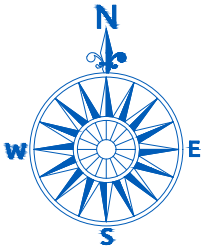

DROP KERB PROPOSAL PLAN

STATUS:		PLANNING	
CLIENT:		MR GARY TAYLOR 19 ROWAN ROAD HAVANT	
DESIGNER:			
SITE: 19 ROWAN ROAD, HAVANT			
TITLE: PROPOSED DROP KERB			
SCALE AT A3: 1:500	DATE: 18-02-2020	DRAWN: ML	CHECKED:
DRAWING NO: 20-100-002			REVISION: