


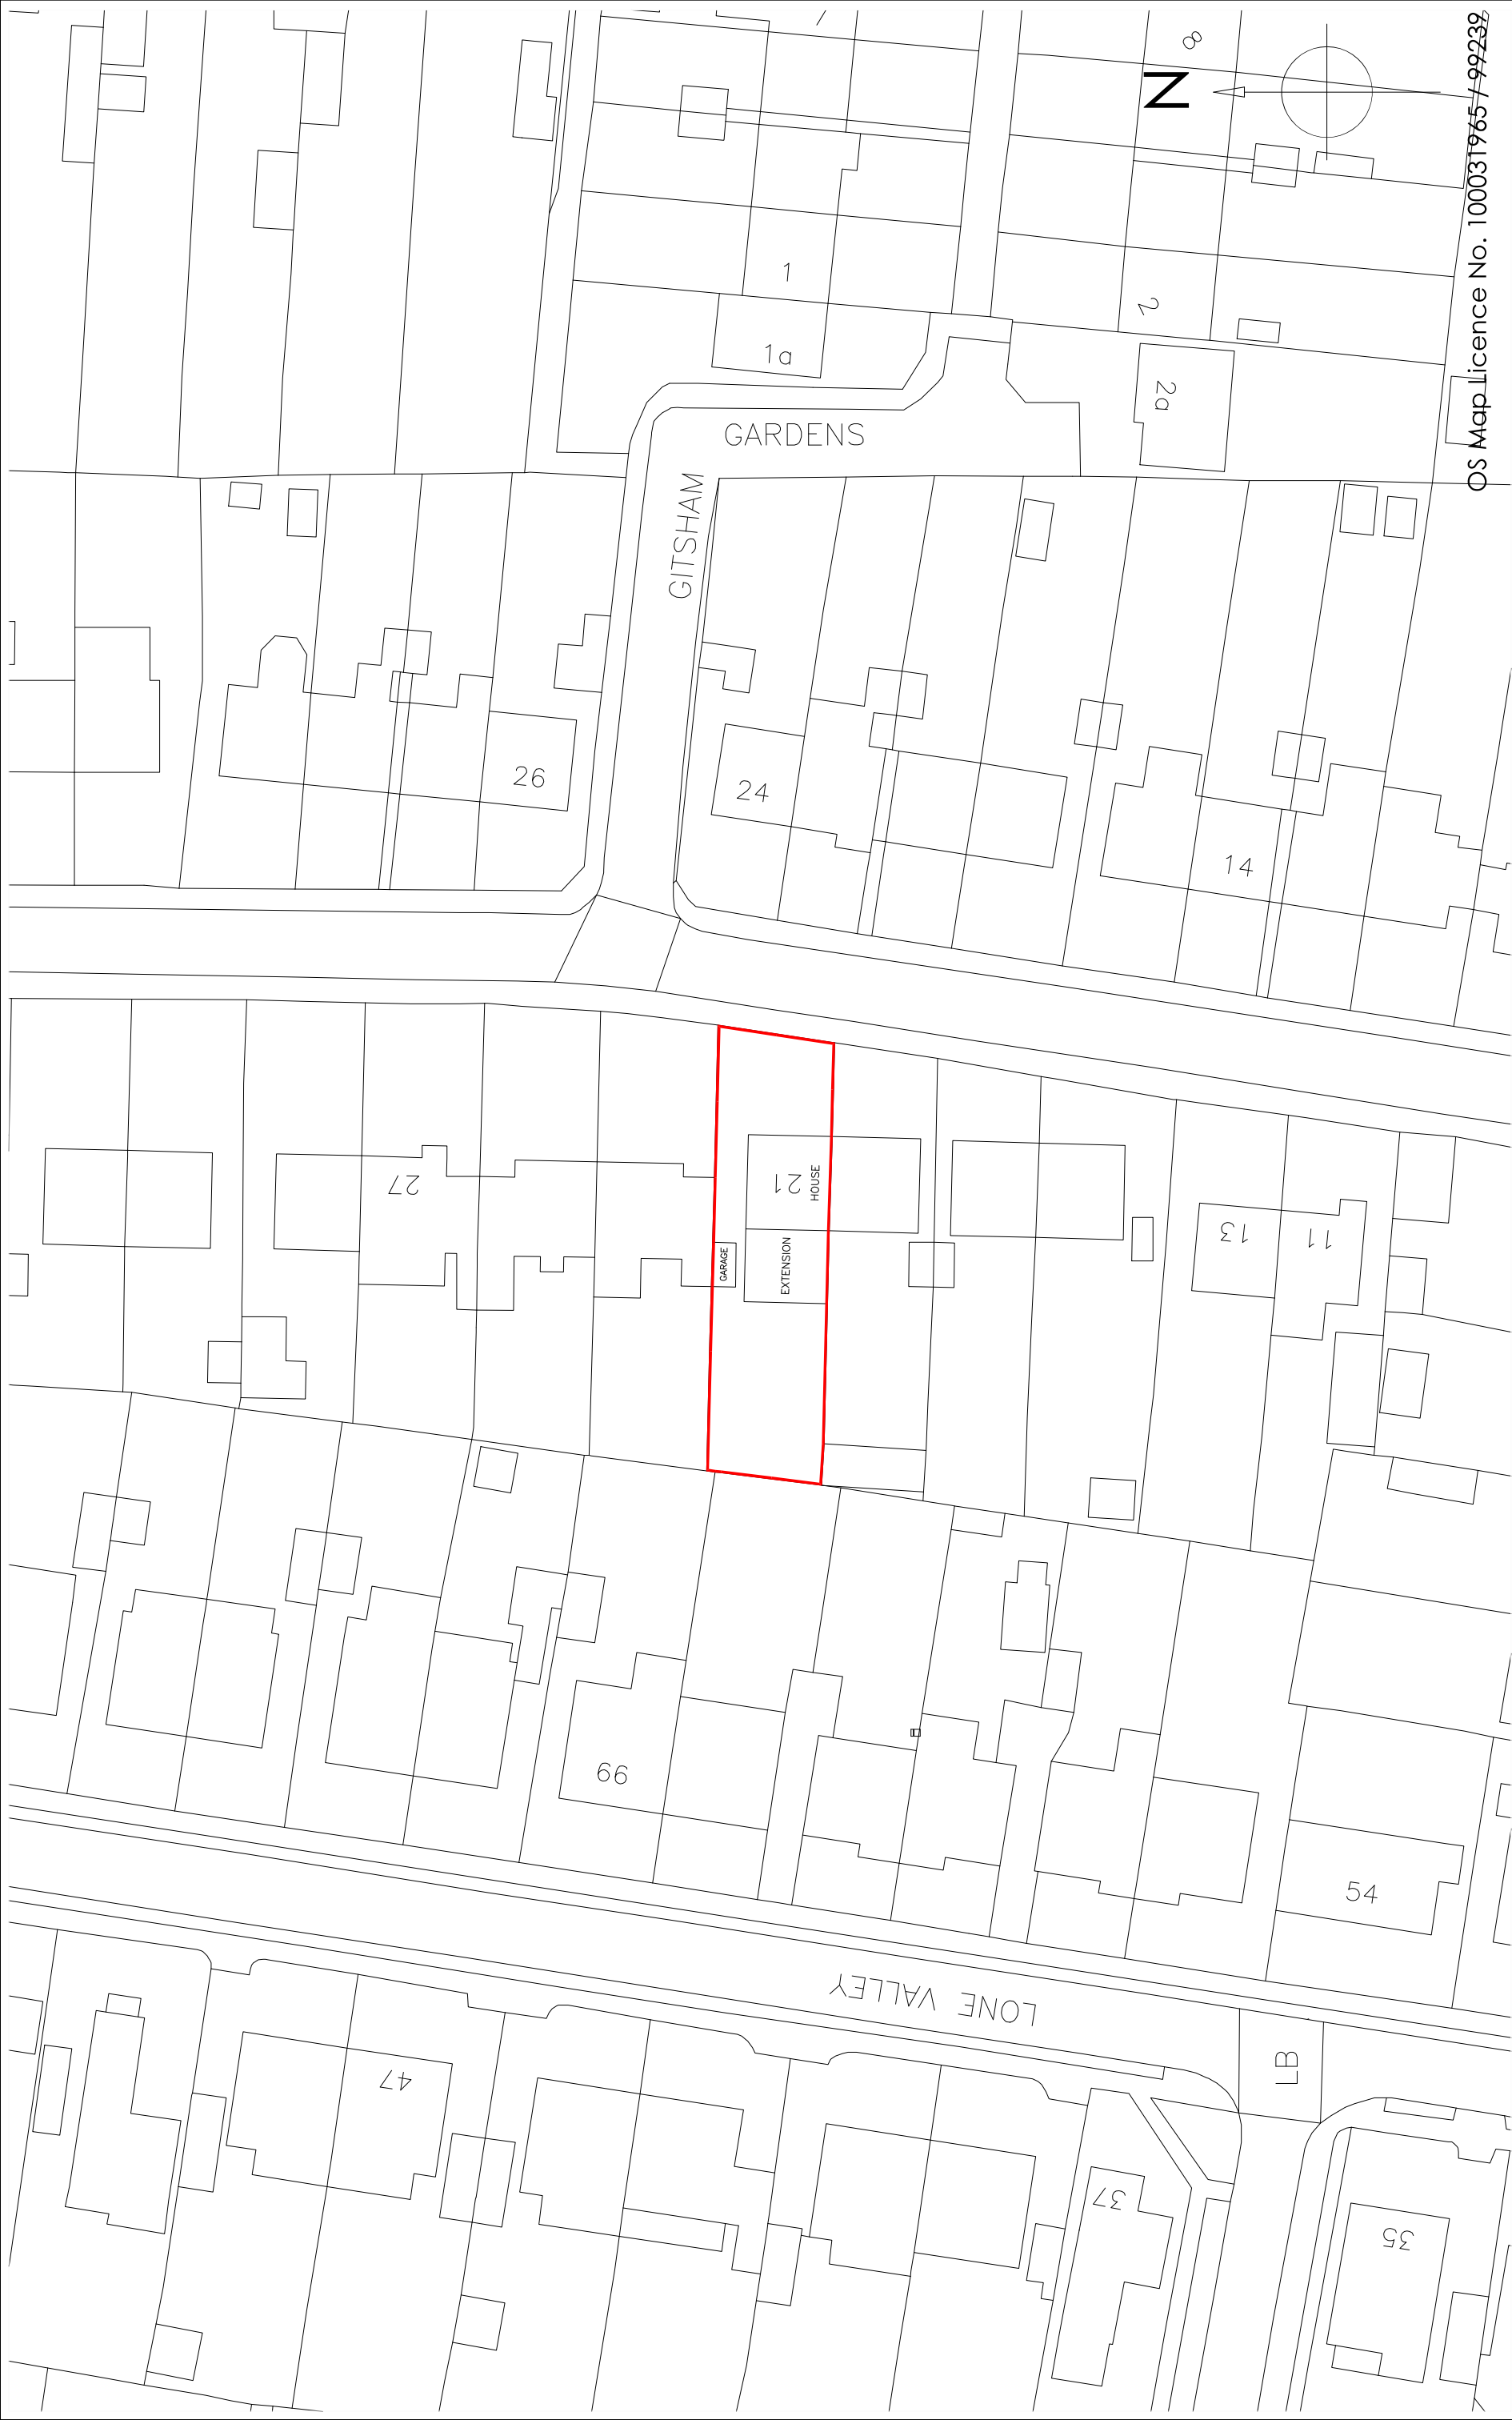


OS Map Licence No. 100031965/99239

Copyright is reserved by GBS Designs and is issued on the condition that it is not copied or disclosed by or to any unauthorised persons without prior consent in writing from GBS Designs.

All dimensions to be checked on site

All structural elements to be specified by a suitably qualified structural engineer.

REV	DESCRIPTION	DRAWN	DATE
-	Initial design	GBS	26.11.21
A	WC added with obscure glazed windows added to utility room and WC	GBS	30.11.21

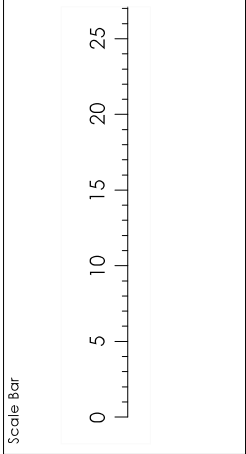

Drawing Ref	Scale at A1	Scale at A3	Date	Drawn by
21SERPENTINE 11	N/A	1:500	26 NOV 2021	GBS

Drawing Title	21 Serpentine Road, Widley, Waterlooville, Hampshire, PO7 5EE.
---------------	--



CAD - ARCHITECTURE - DESIGN

6 Shillinglee Waterlooville
Hampshire PO7 5RW
Tel 023 9225 8315
www.gbsimages.co.uk