


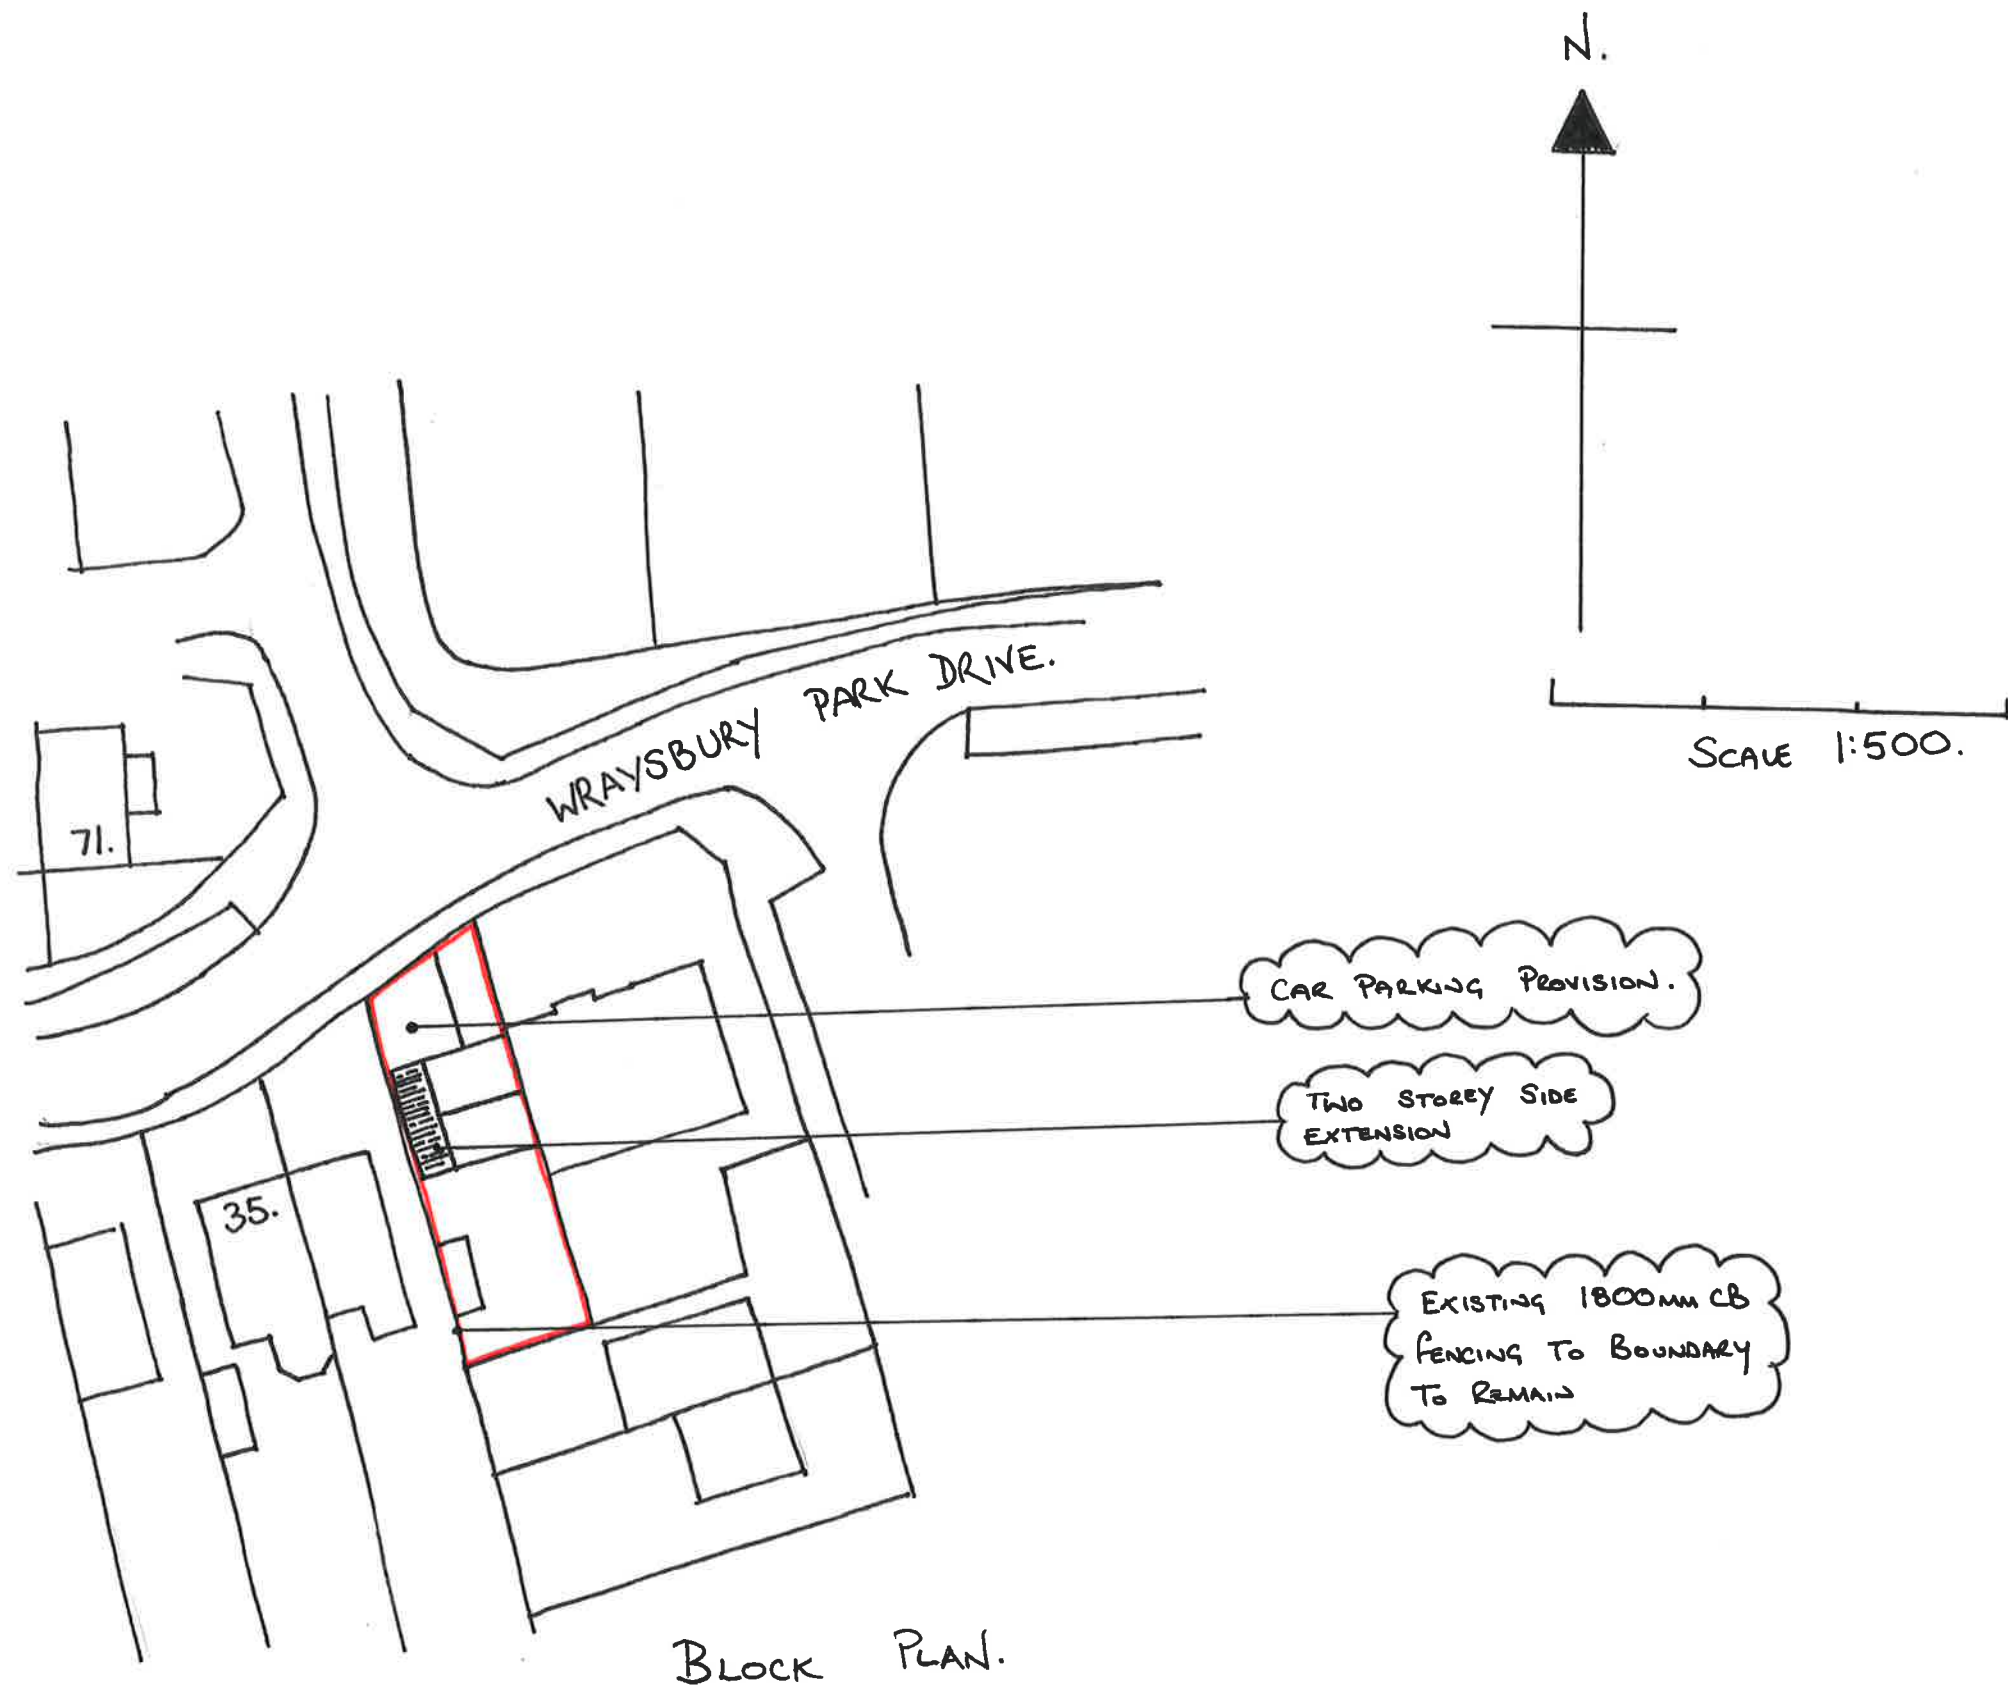

Scheme	Wraybury Park Drive
Title	Block Plan
Date	Nov 21
Scale	1:500