

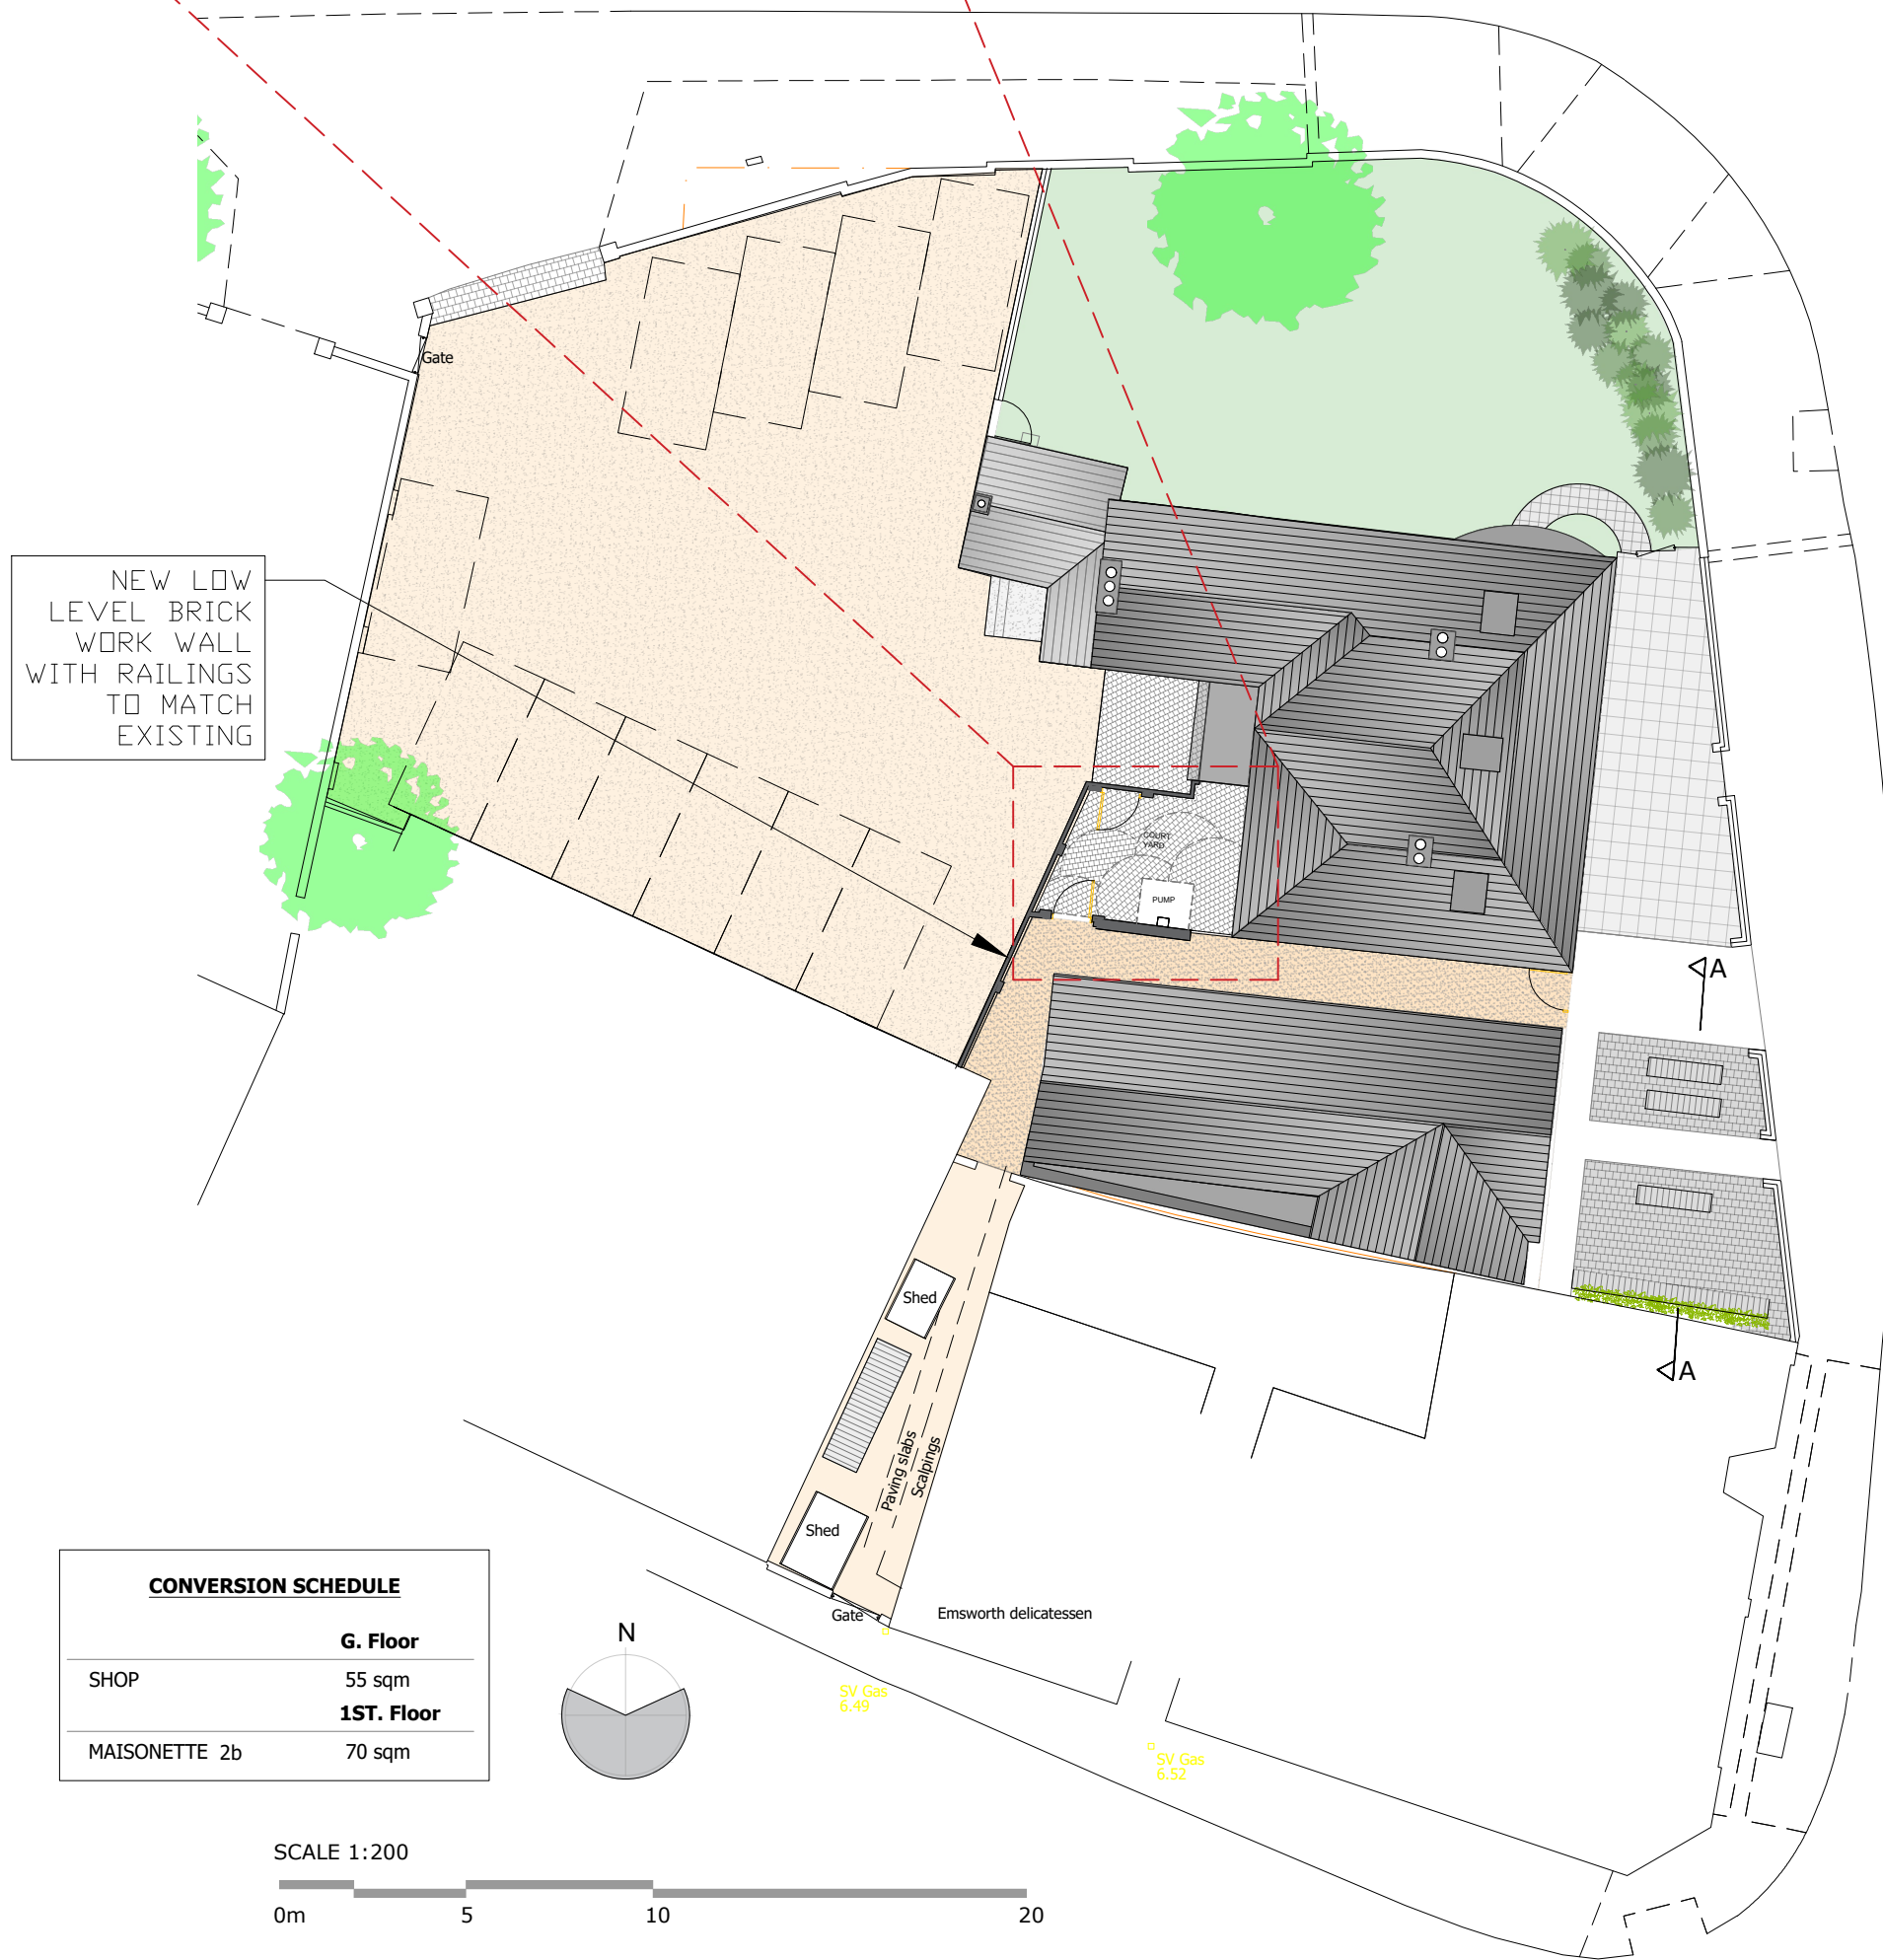


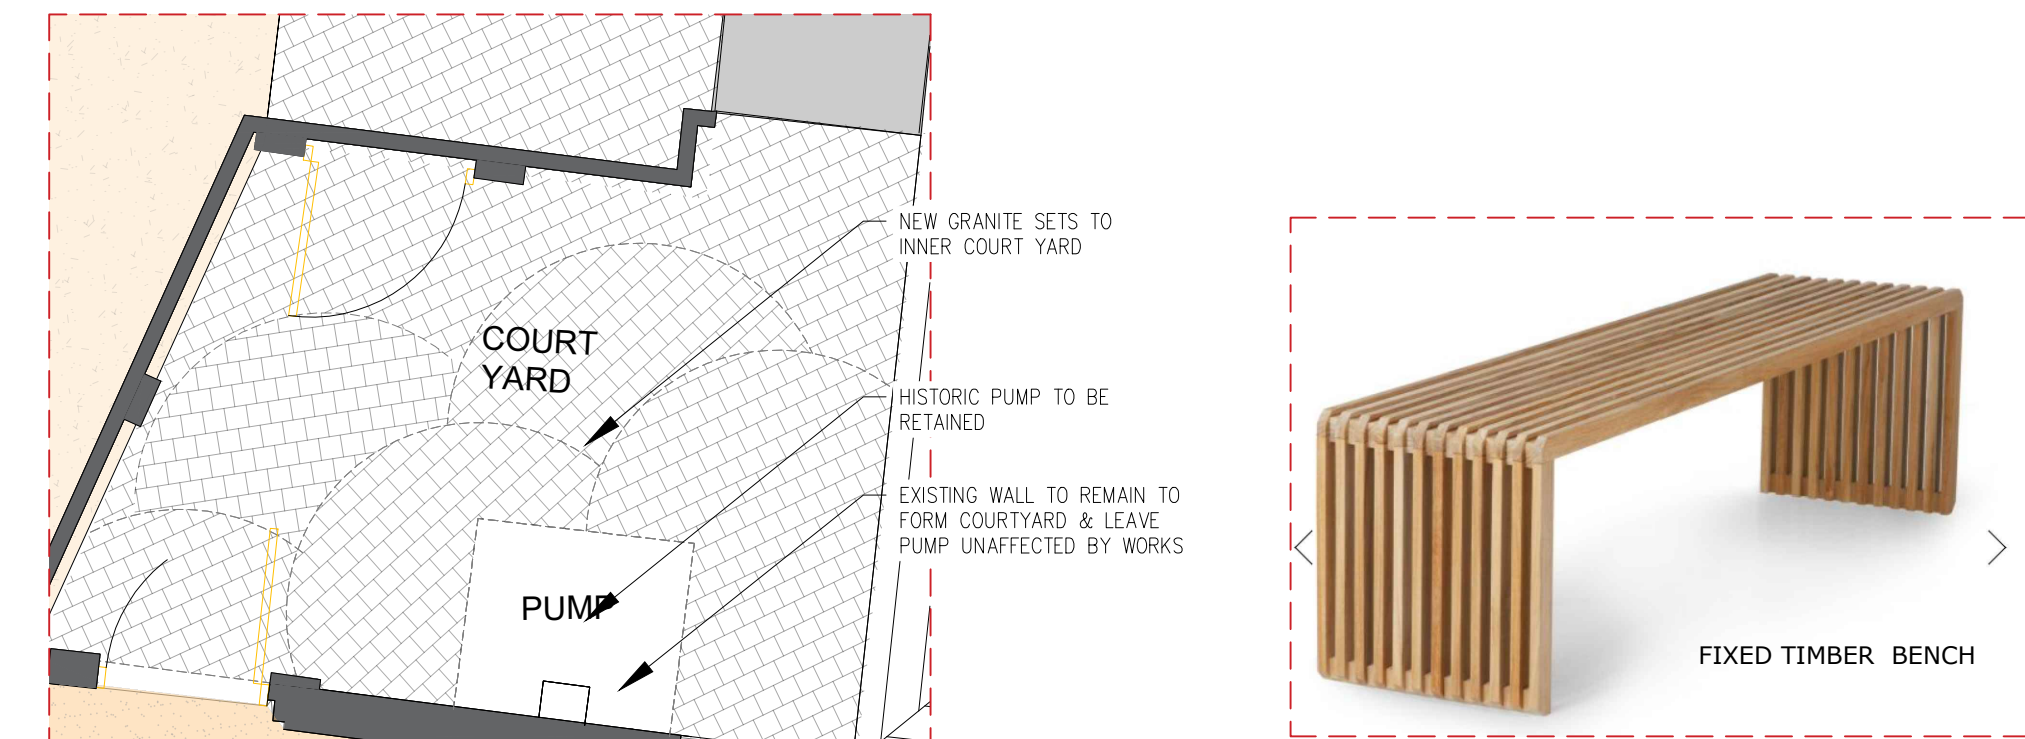

- Existing Paving Slabs
- New Granite Setts - Dark Grey
- New Granite Setts - Light Grey
- 10mm Gravel
- Resin Aggregate
- Existing Shingles to be Retained
- Grass
- Existing Trees
- Existing Flowerbed
- Existing Low Level Landscaping
- Green Wall
- Bench

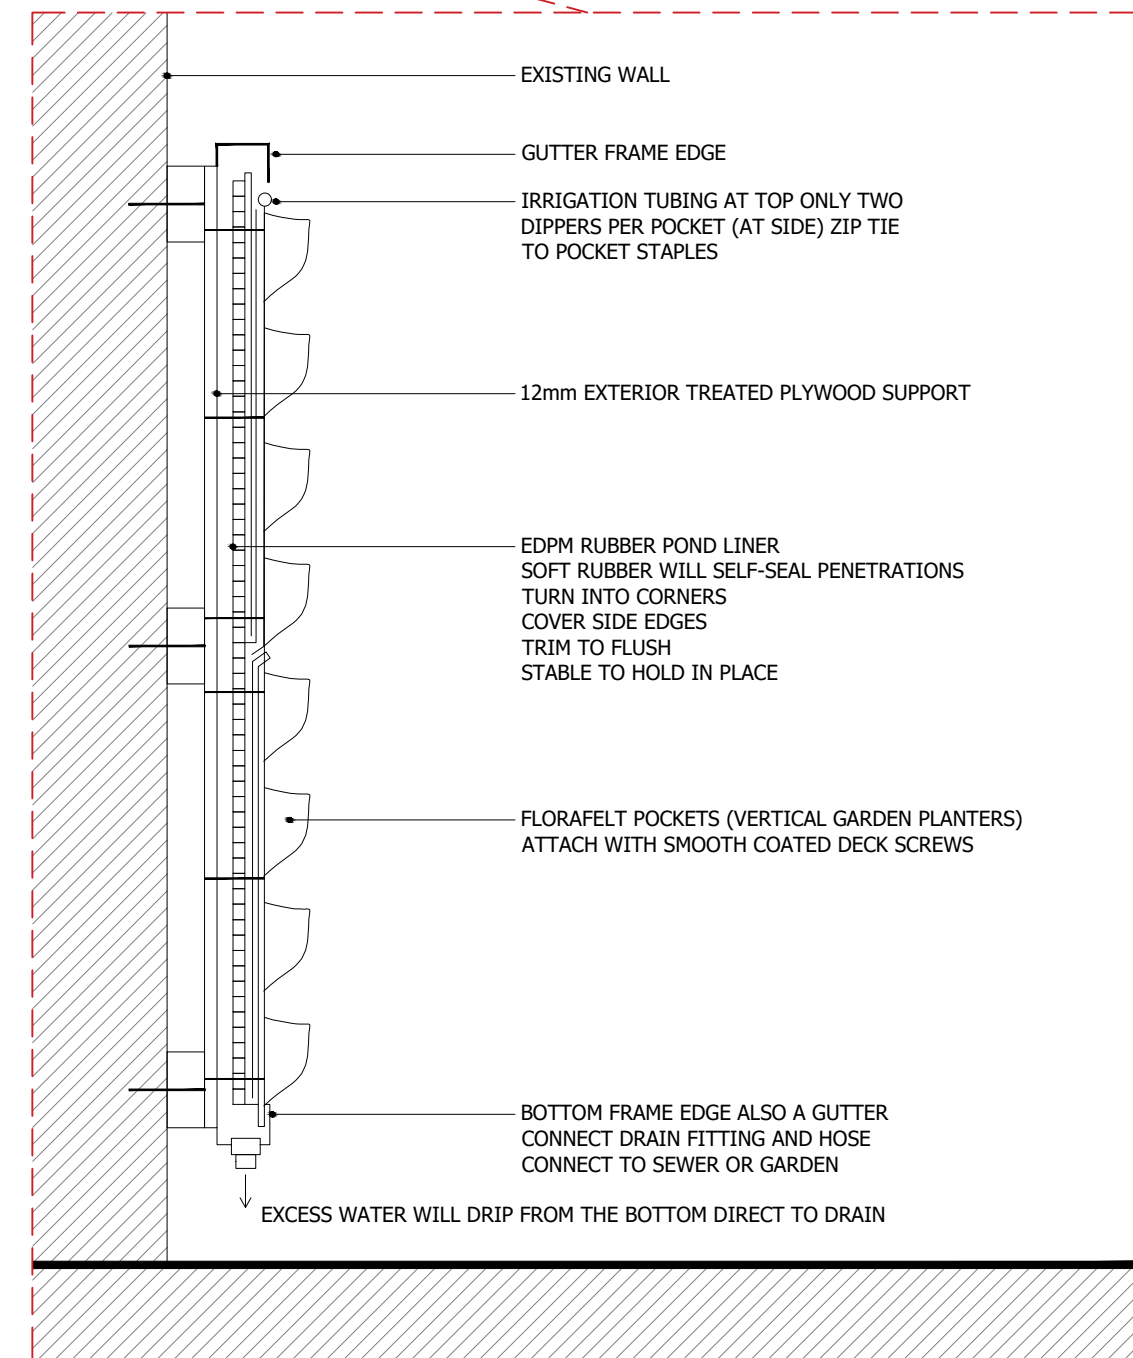

GREEN WALL - DETAIL
SCALE 1:10

GENERAL NOTES:
This drawing is the property of Cordage Group and must not be reproduced in part or whole or used for the execution of works without their permission.

All dimensions to be checked on site prior to commencement of any construction works and Cordage Group notified of any discrepancy via the Supervising Officer.

Figured dimensions are to be used in preference to scaled dimensions. However for Planning purposes scaling is permitted.

No deviation from this drawing will be permitted without the express consent of Cordage Group via the Supervising officer.

All works are to comply with the current edition of the Building Regulations and British Standards.

It is the contractors responsibility to check all dimensions and quantities on site prior submitting his tender for the works.

Construction Design and Management (CDM) REGULATIONS 2015, RISK ASSESSMENT.

BUILDING REGULATIONS
To Building regulations and British Standard. Requirements in all respects.
To Fire Officer requirements in all respects.
The Building Contractor must include for all works required by the MAE Contractors.

CLIENT
Cordage 14 Ltd.

PROJECT
Emsworth Surgery,
6 North St,
PO10, 7DD

ISSUE
18.02.2021
RE-ISSUE
03.11.2021

SCALE
1:200/1:50/ 1:10@A2

DRAWN BY: AC

DESCRIPTION
Proposed Landscaping Plan

PROJECT NO.
20.37
10.03