
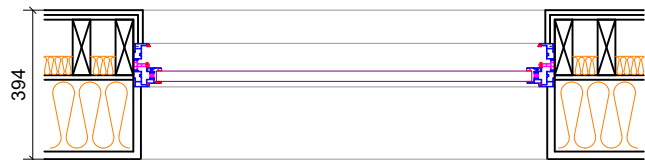
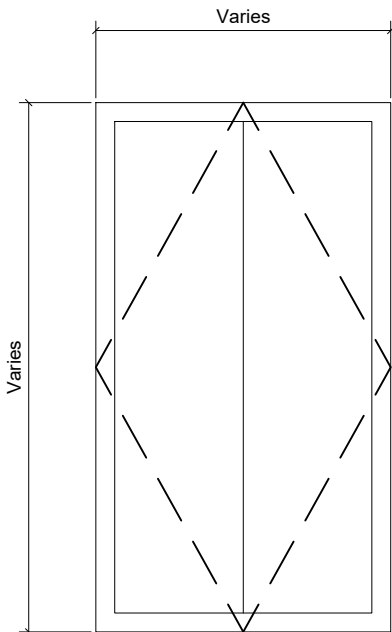


scale 1:20

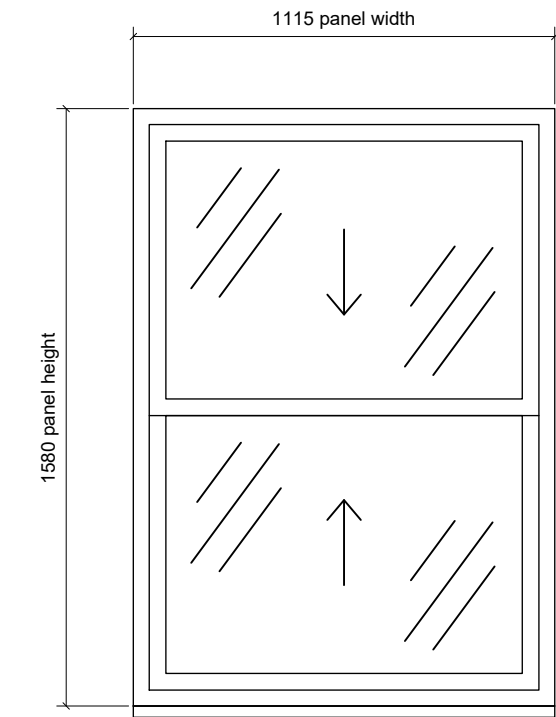

Technal Dualslide Vertical Sliding Anodised and Powder Coated Double Glazed Aluminium Framed Single Window
See NBS L10 335

Type 5: Flat 2 Bedrooms / Communal Entrance
1580x1115x75mm

W.101, W.102, W.103

Velux Centre-Pivot Black Steel Double Glazed Conservation Rooflight

Type 6: Flat 3 Top Floor
1400x780mm
GGL SD5P2 / MK08

W.201, W.202, W.203

Type 7: Flat 3 Top Floor
1180x780mm
GGL SD5P2 / MK06

W.204

Type 8: Flat 3 Top Floor
980x550mm
GGL SD5P2 / CK04

W.205, W.206

-	Planning issue	SW	DS	XX.12.20
Rev.	Description	by	check	date

REVISIONS

Project name: The Town Brewery, 2 West Street, Emsworth PO10 7DY	Project no.: 20011	Drawing no.: P31-301	Revision: -	Status: PLANNING	This drawing is copyright of Cover Storey Architects LLP All dimensions must be verified on site prior to construction Do not scale this drawing except for planning application purposes
Drawing name: Window Elevations - Types 5 - 8	Scale @ A3 1:20	Drawn by SW	Checked by DS	Date DEC 2020	